


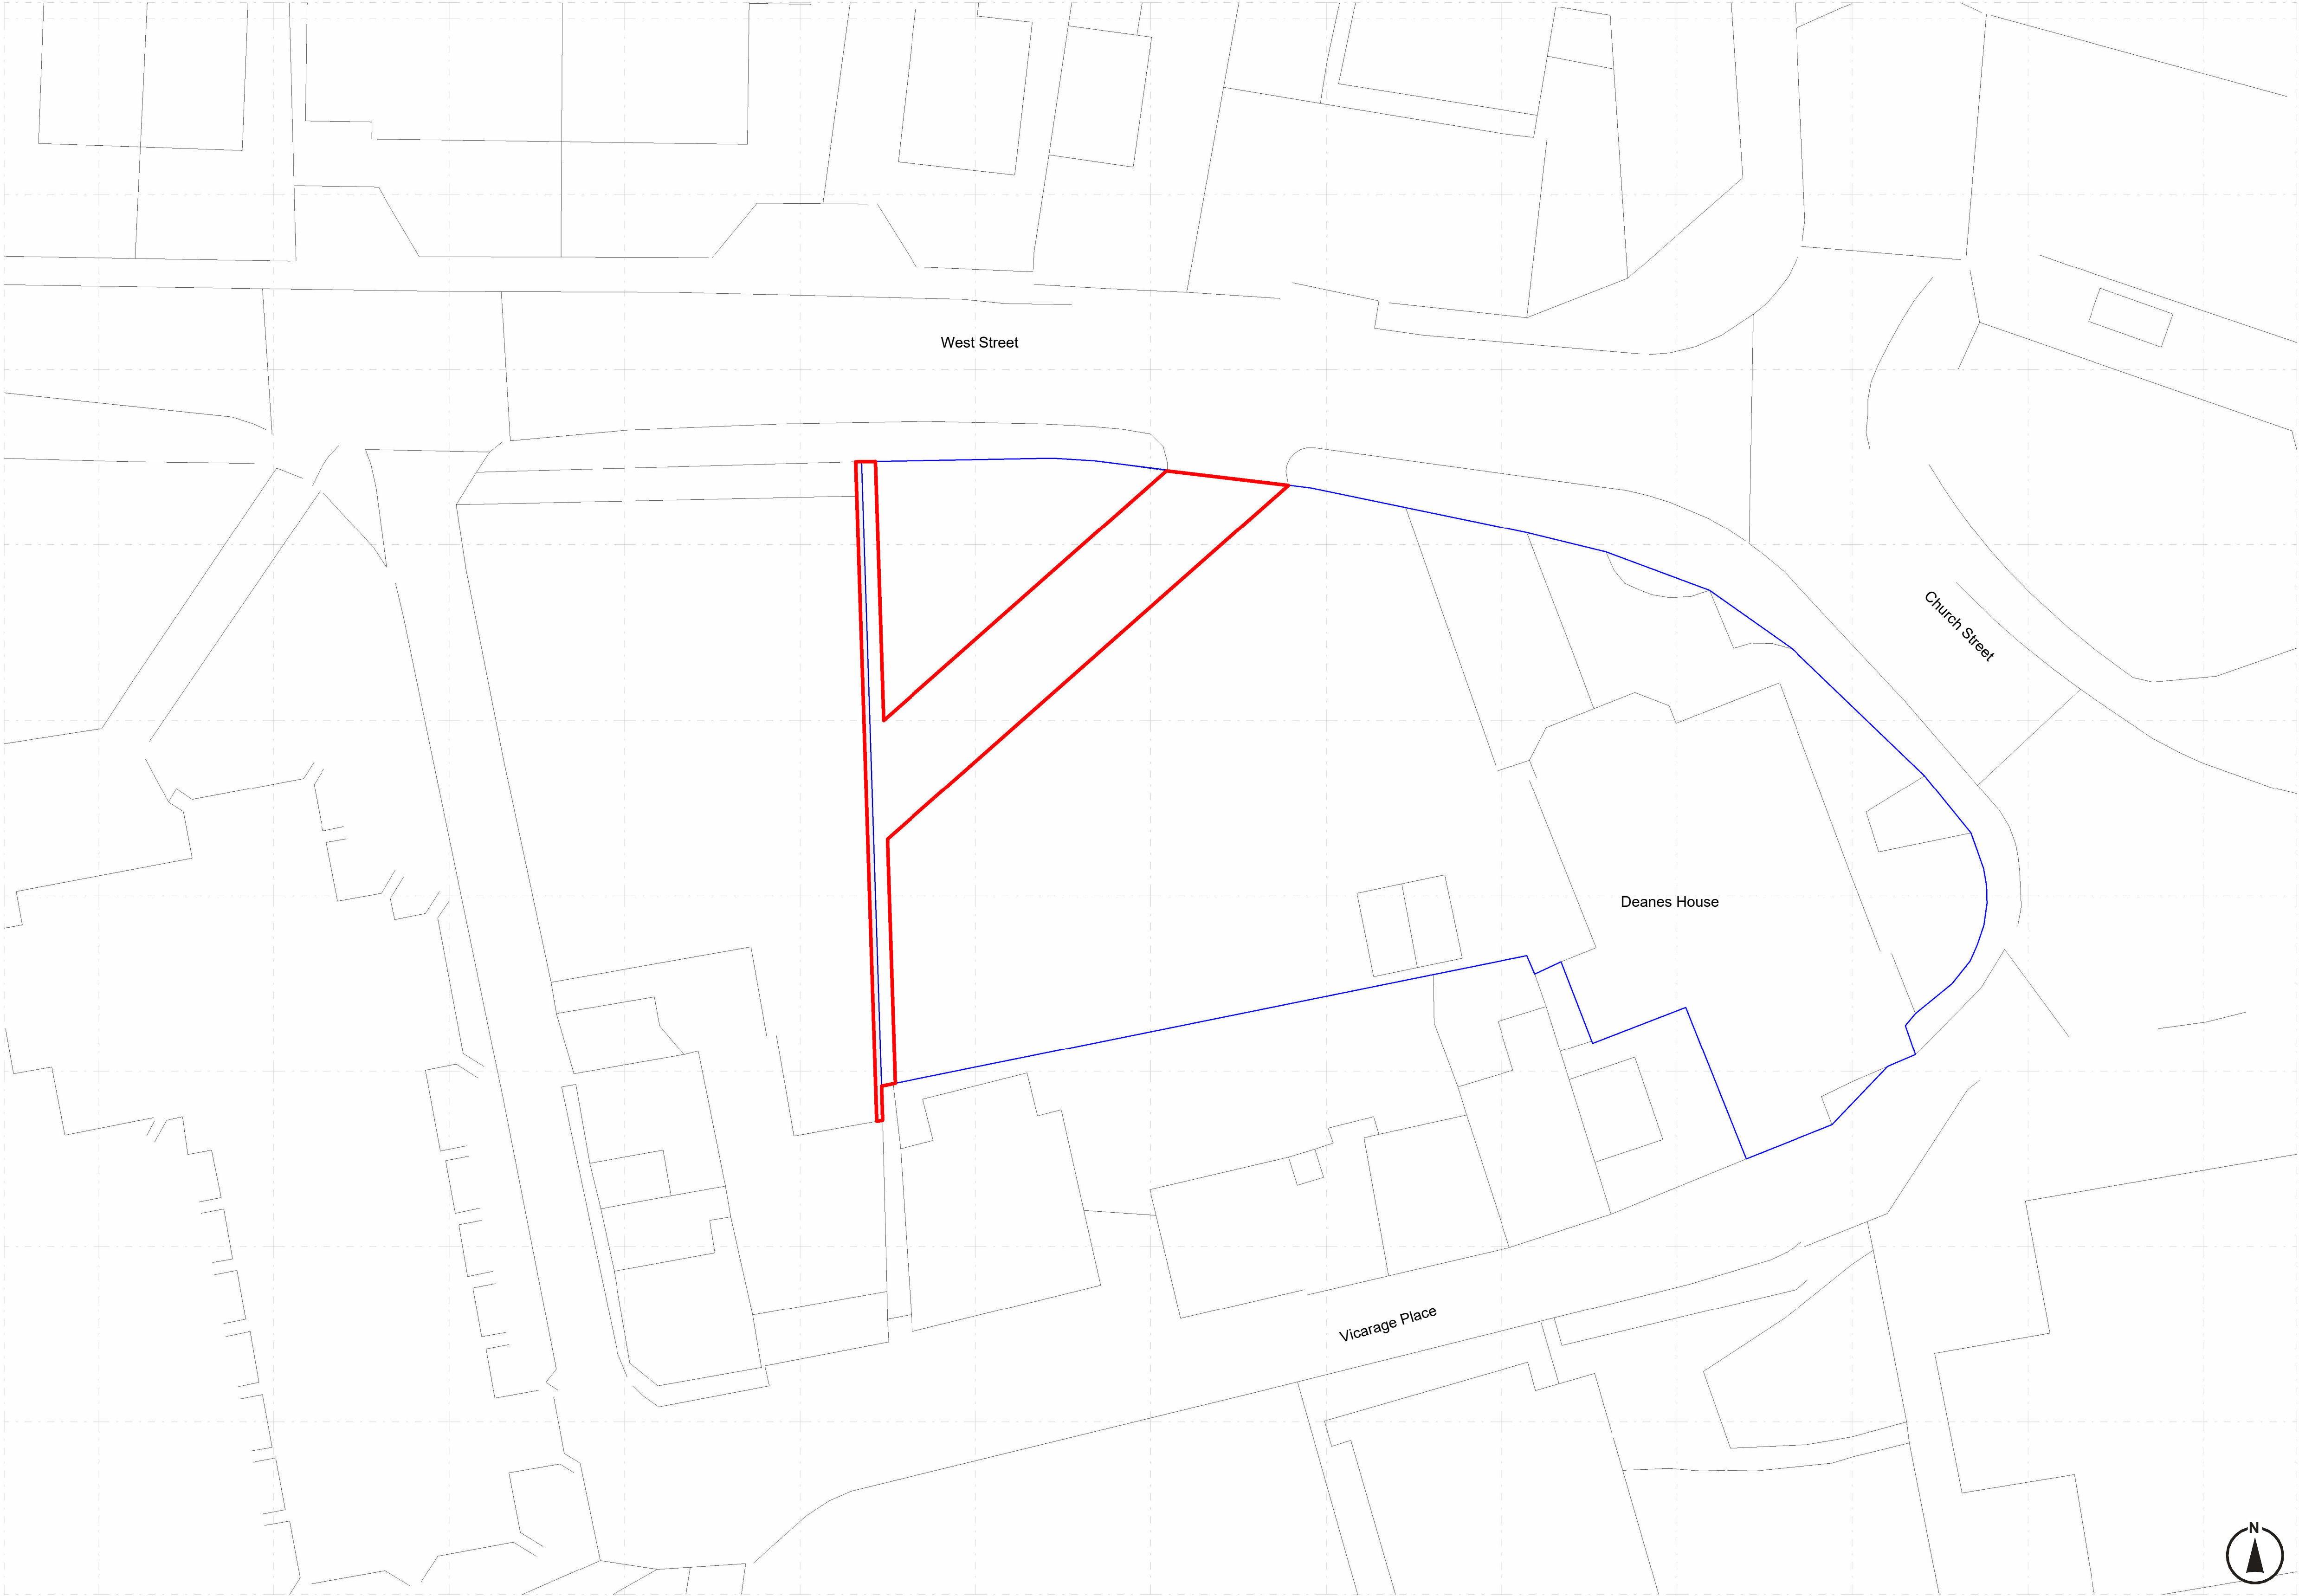

Site Plan
1 : 200

1. XXXXXX First Issue for Information			
Rev	Date	Notes	Revision
1			1
Drawing Title			
Site Plan			
Project			
Deanes house Prescot			
Client			
Sophie Bellamy - Punch Pubs			
Job Number	Size	Scale	
3266	A1	1 : 200	
Drawn	Approved	Date	
CIP	////	21.04.2026	

