




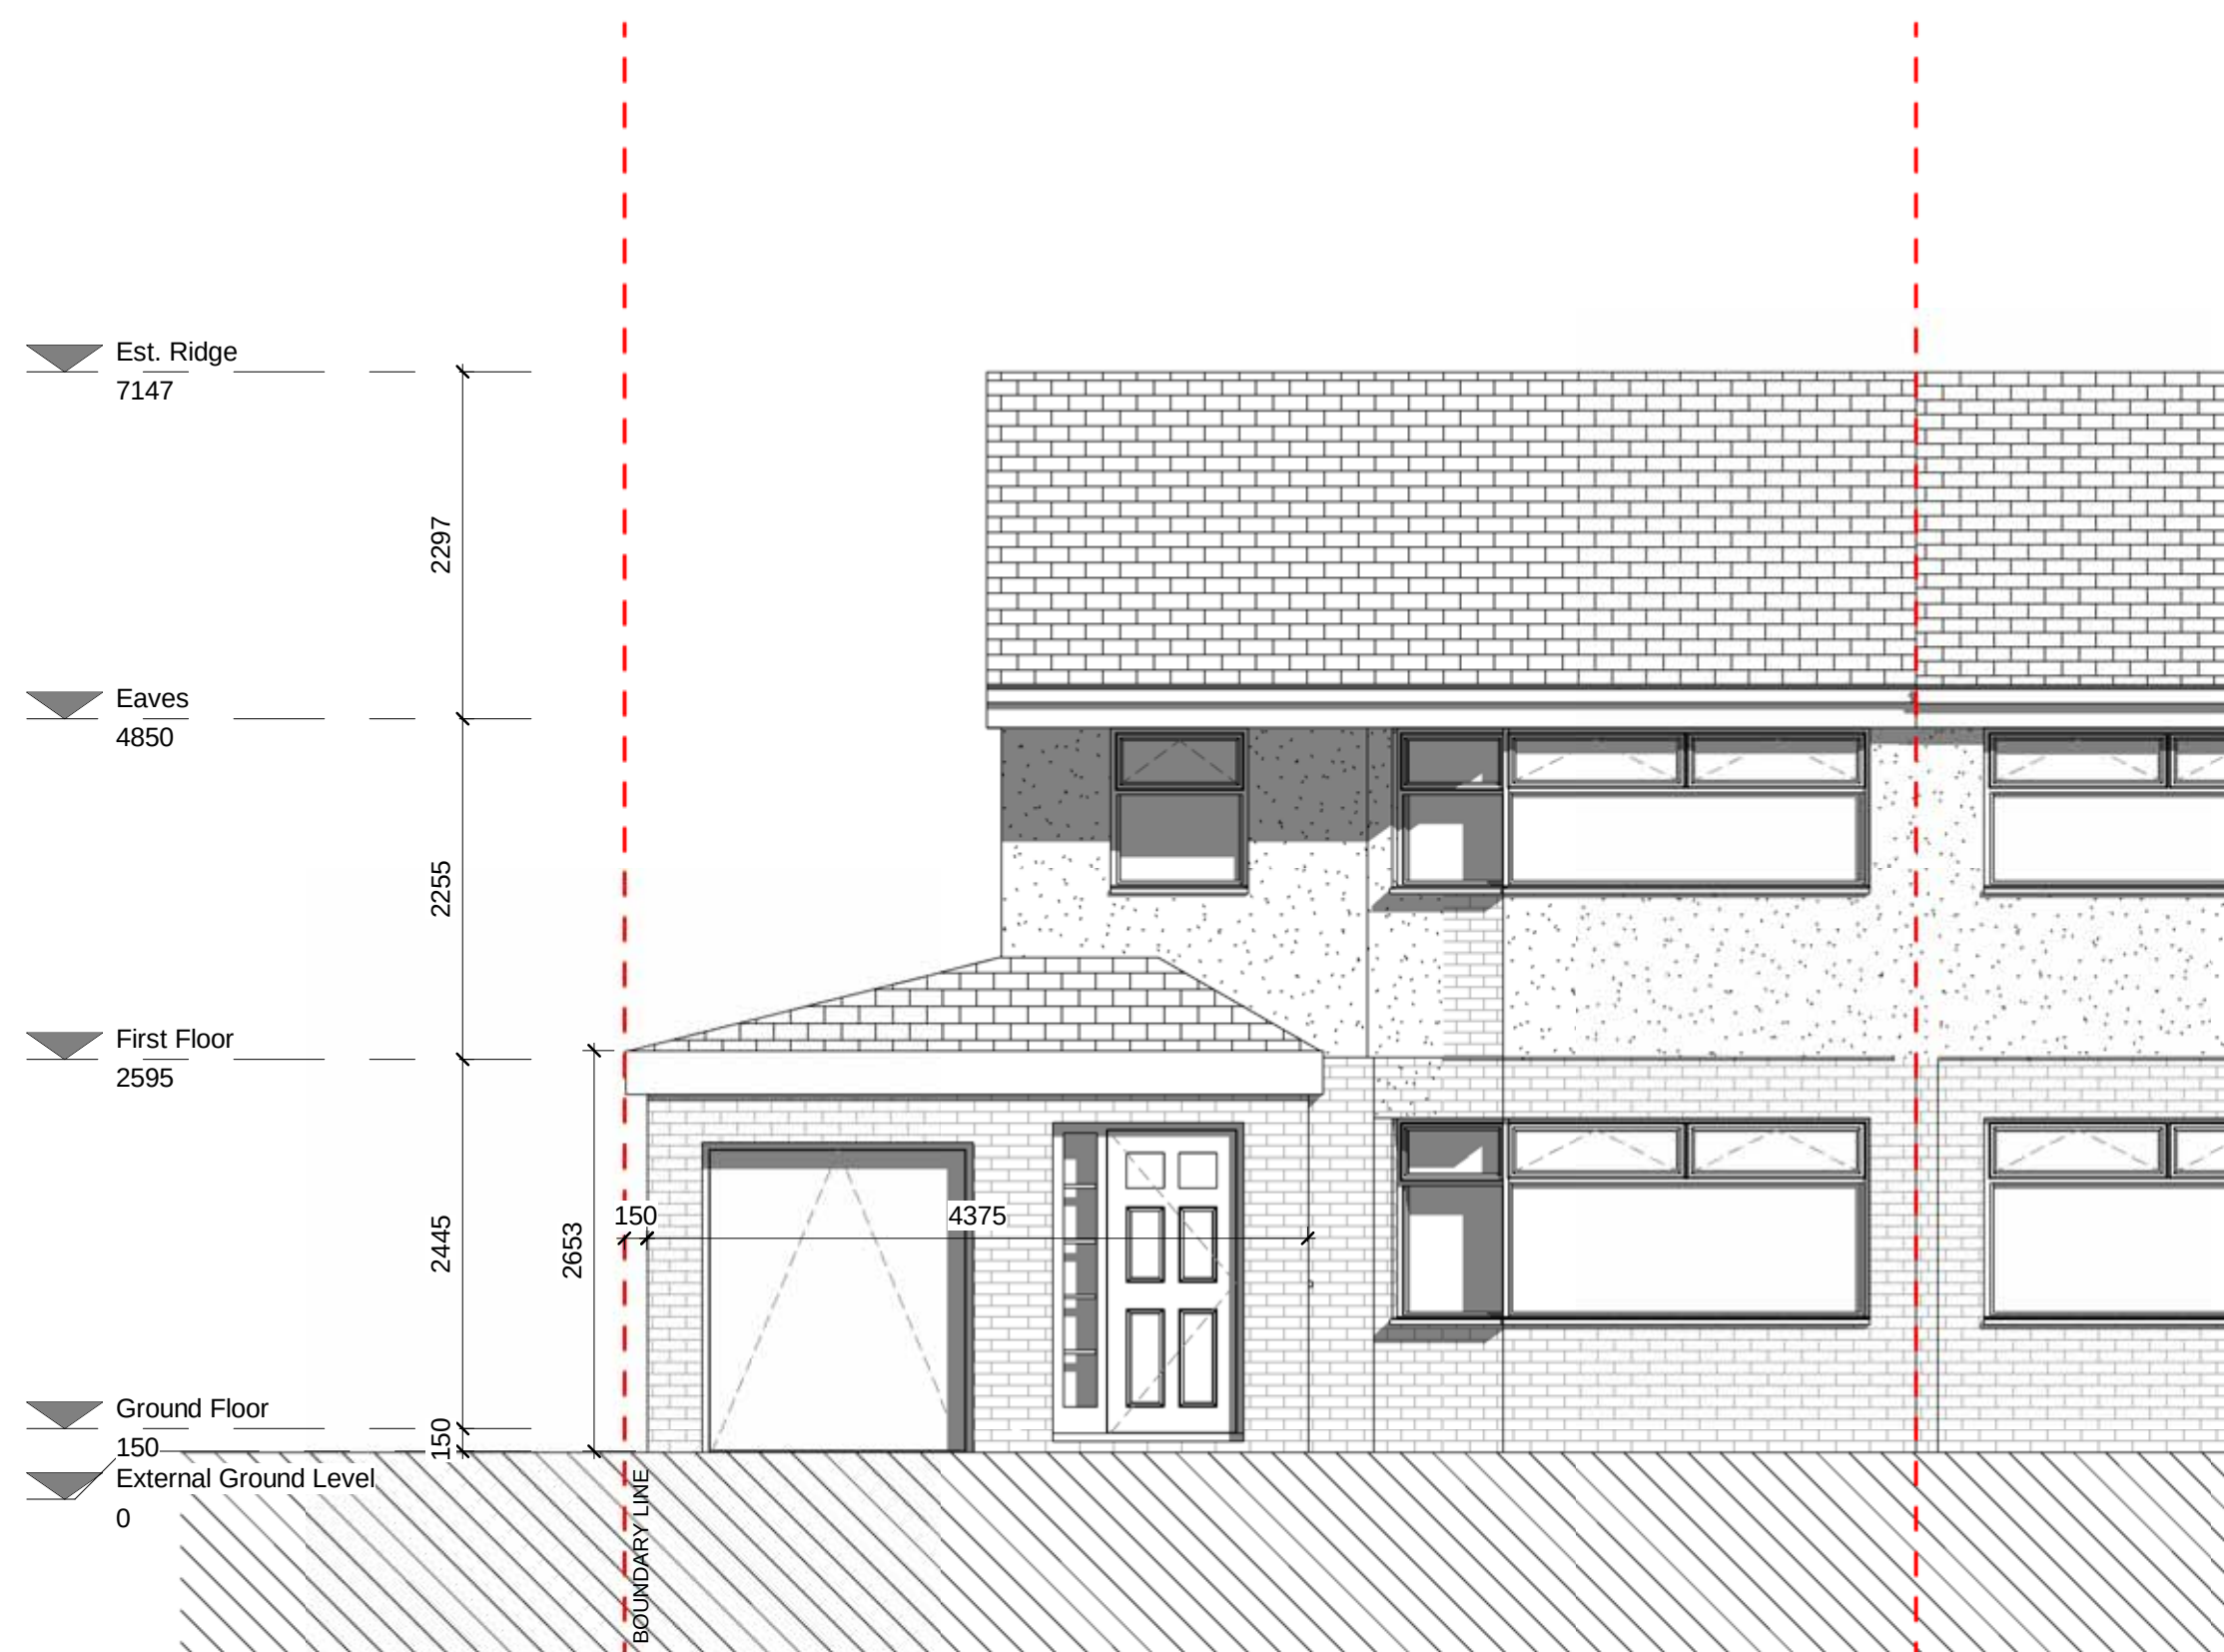


Proposed Front Elevation

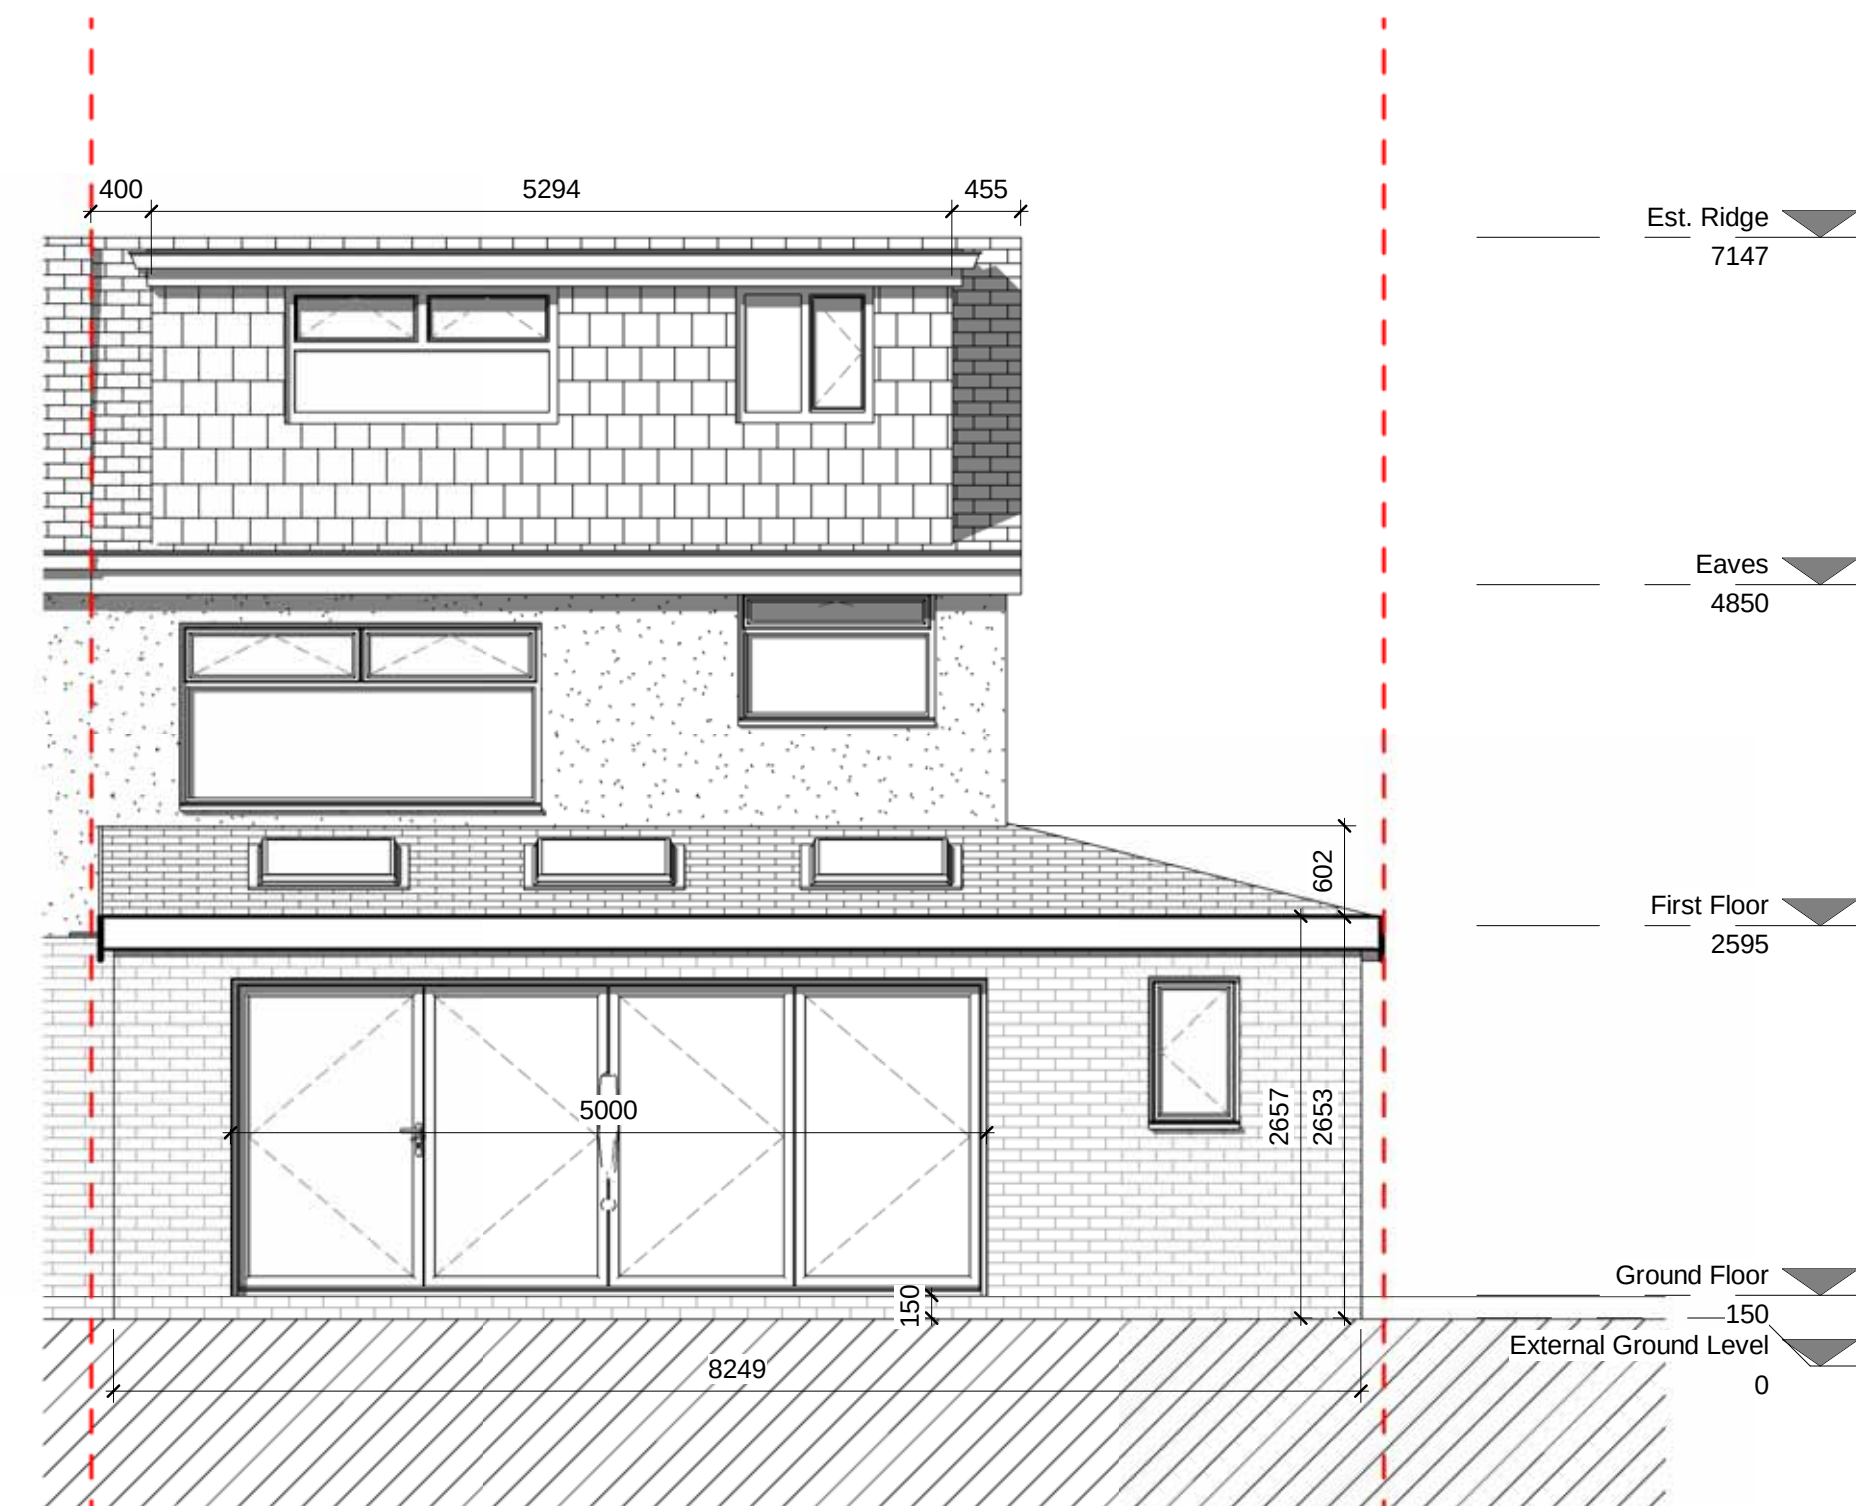


Proposed Rear Elevation

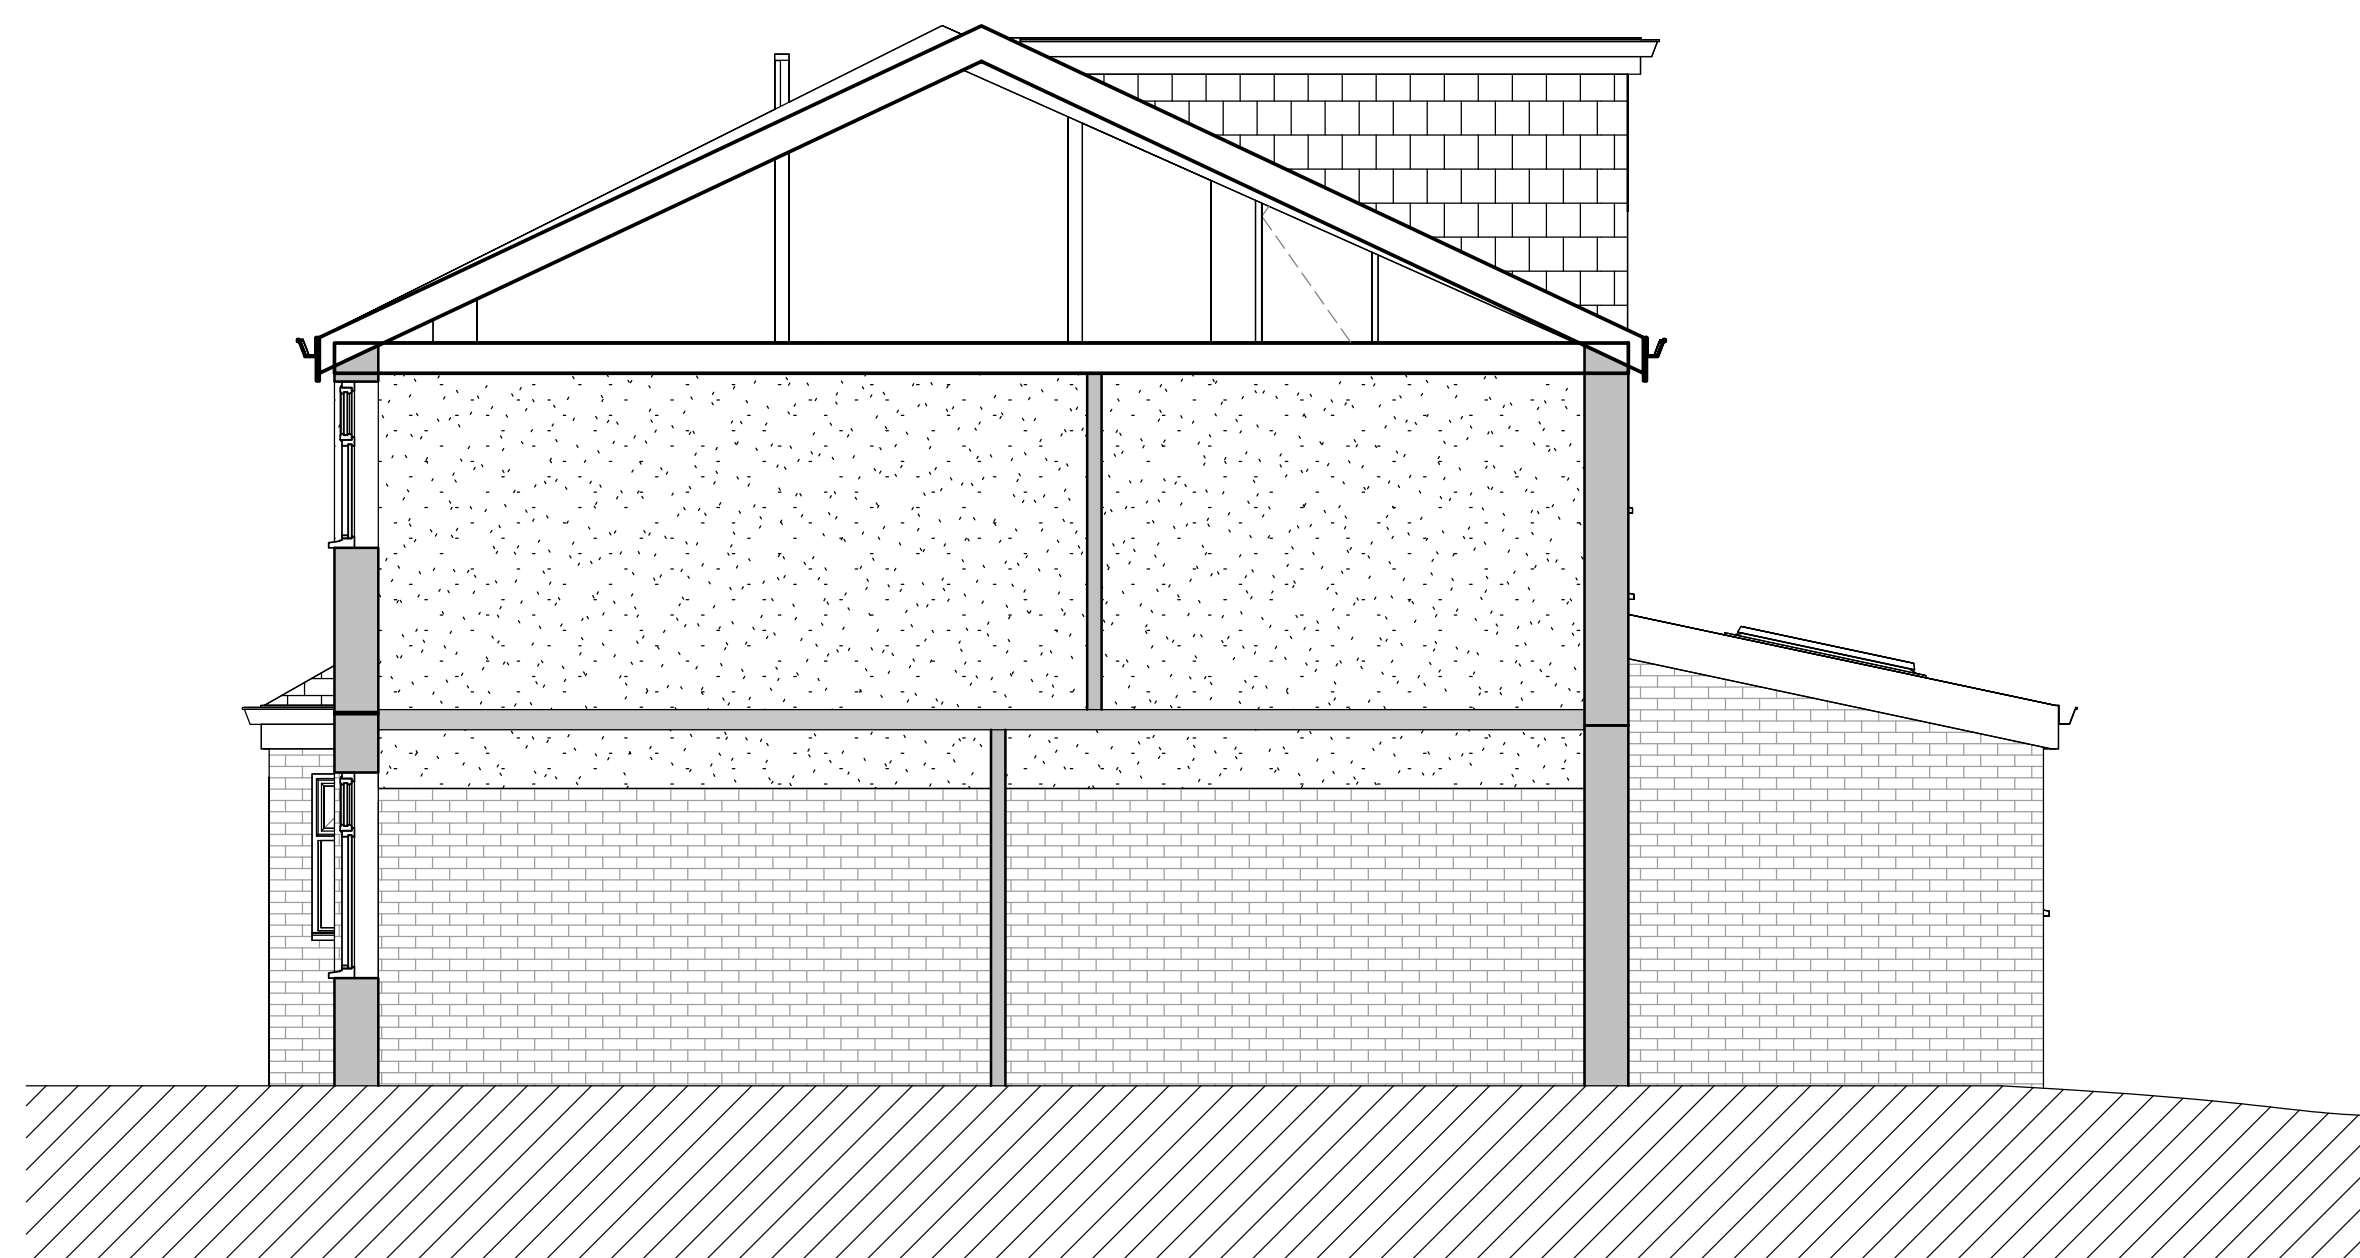

Proposed Side Elevation 2

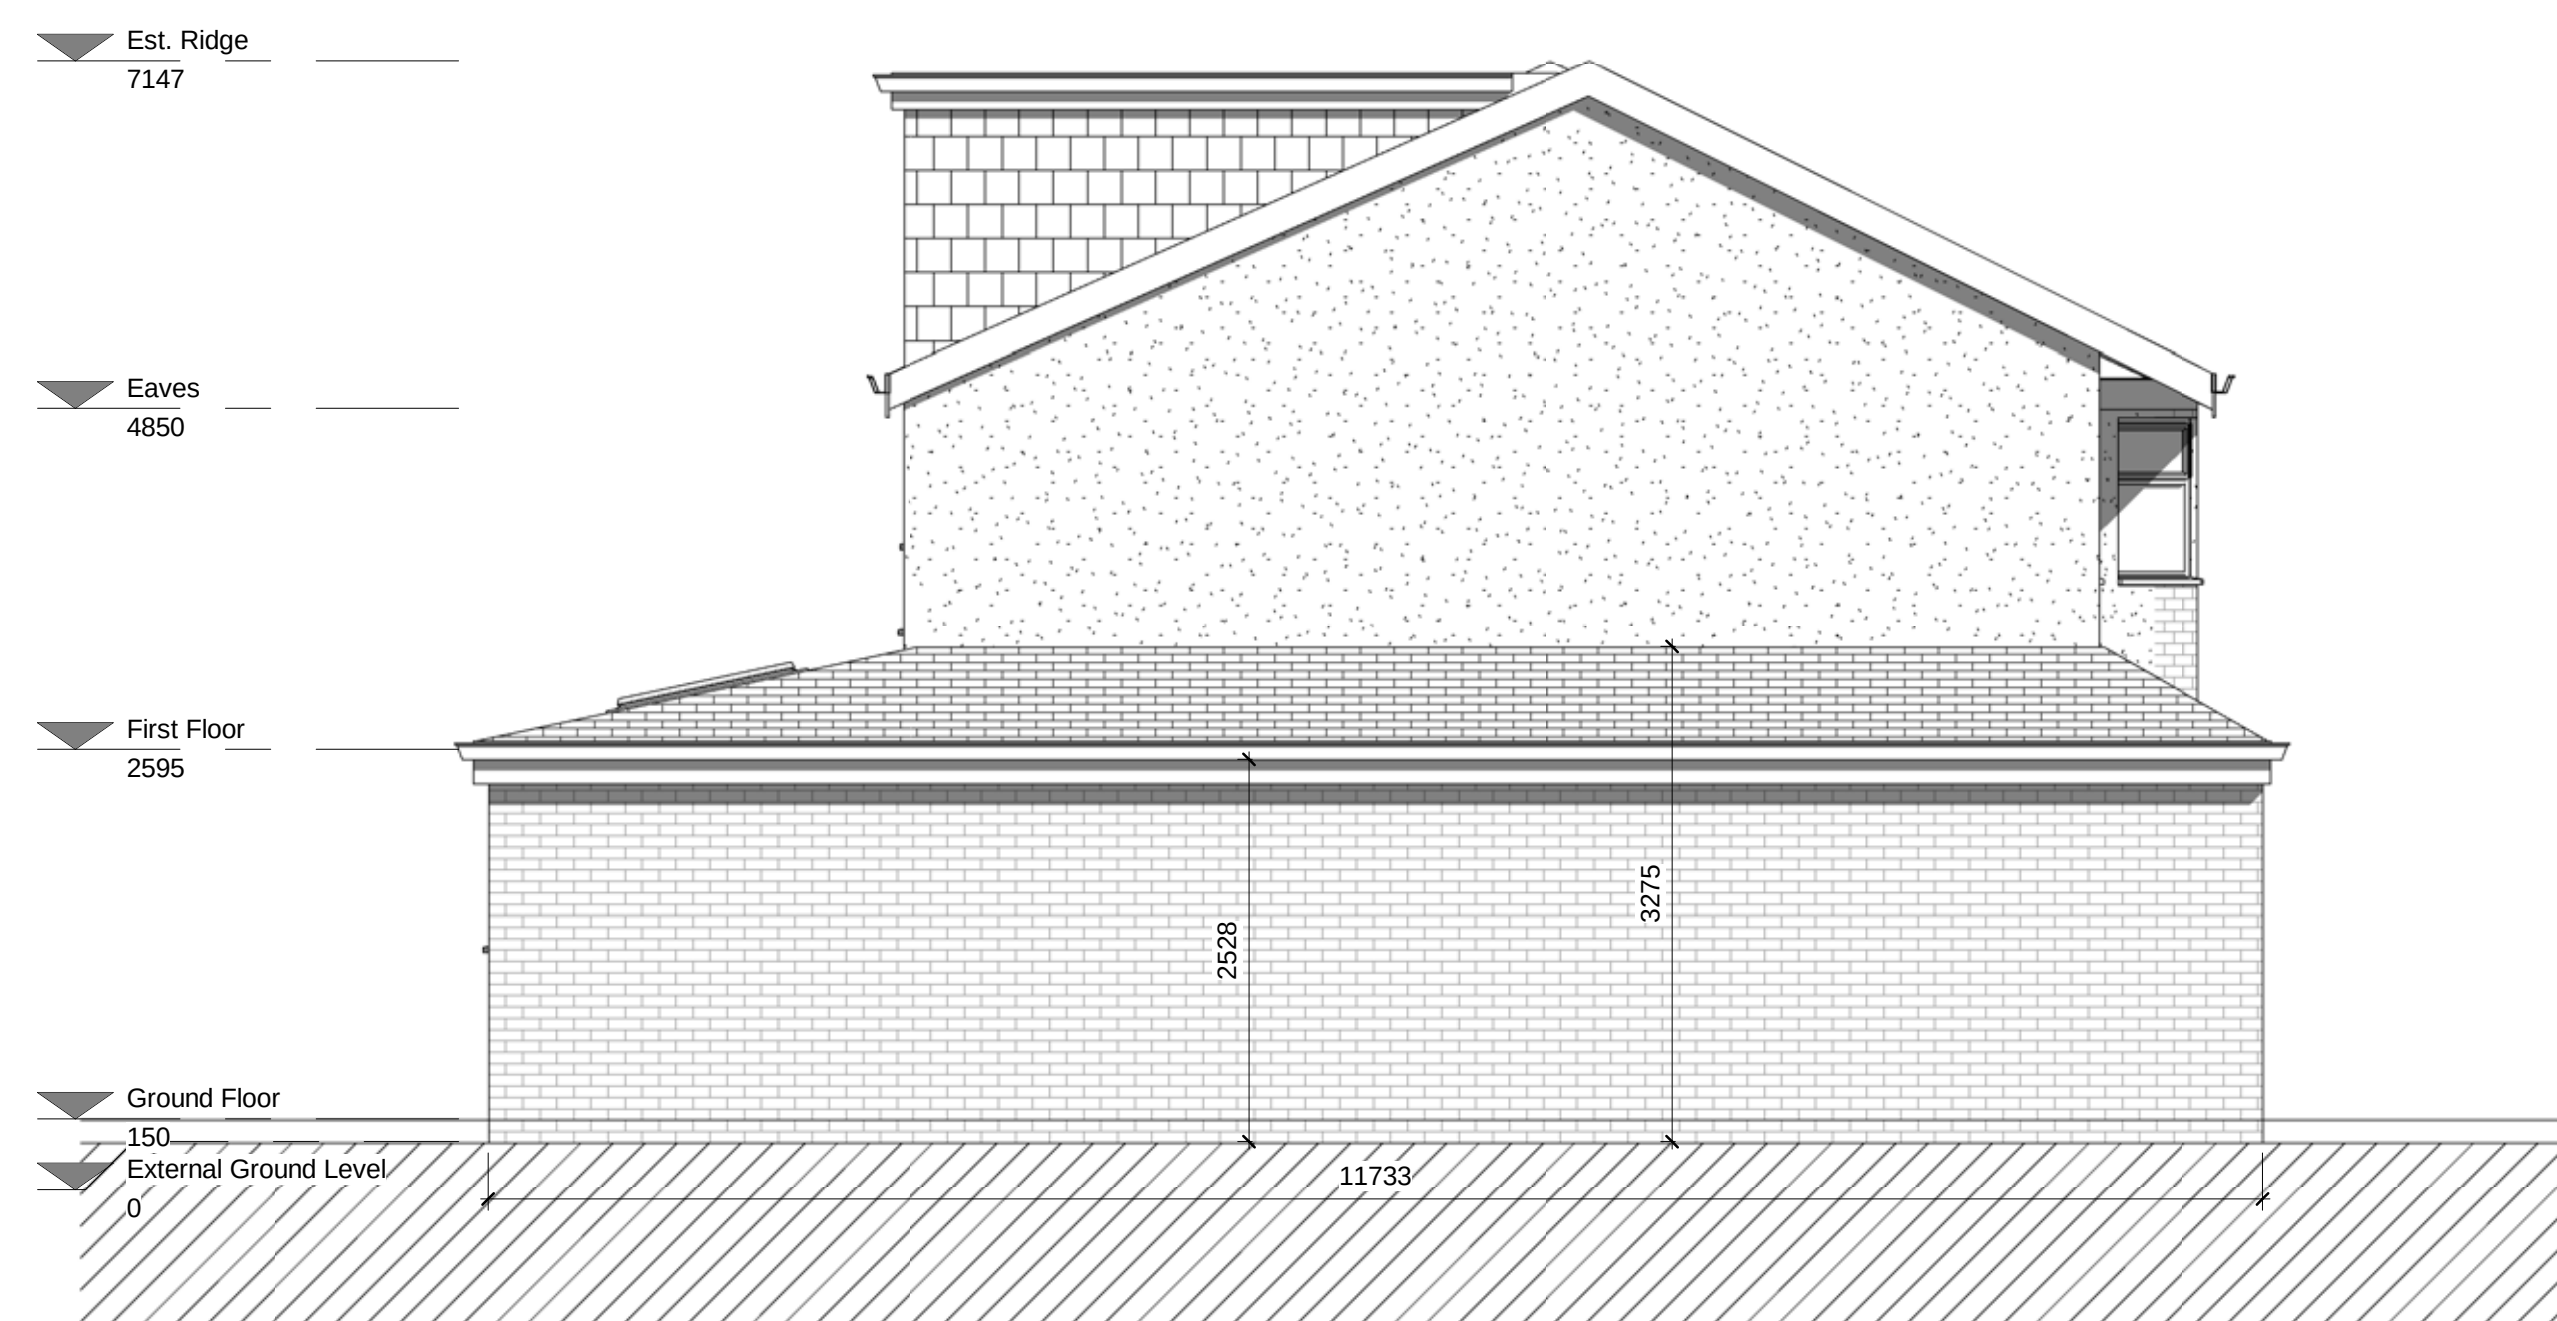

Proposed Side Elevation

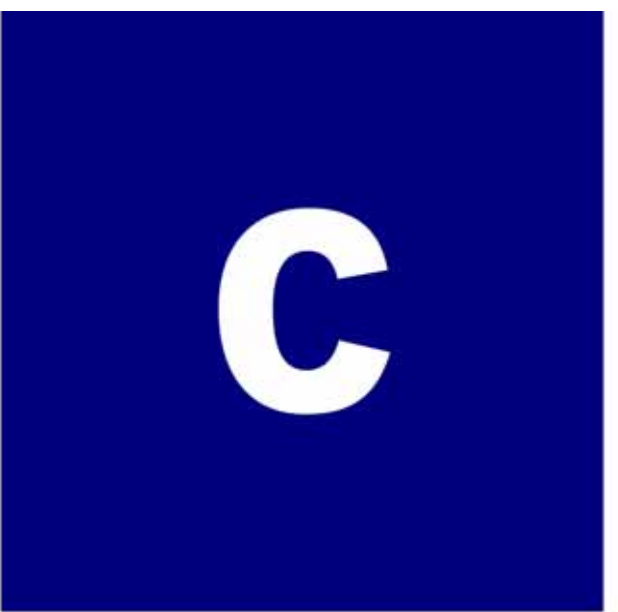

crossland

info@crosslandarchitecture.com
07468488699


notes

1. Do not scale from this drawing. All dimensions to be confirmed by the Contractor on site before proceeding with the works.
2. All dimensions are in millimeters unless otherwise stated.
3. Drawings are based on survey data and may not accurately represent what is physically there.
4. Crossland Architecture are to be notified in writing of any discrepancies.

revision

P03	First floor reduced by 1m	25/02/23
P02	Ammended for planners comments	23/01/23
P01	Issued for Planning	24/11/22

project north

 

status

PLANNING

client

.MAY

project

11 ROWAN GROVE

Title

PROPOSED ELEVATIONS

drawn by

J. CROSSLAND

date

1/24/22

scale



01/01/003