




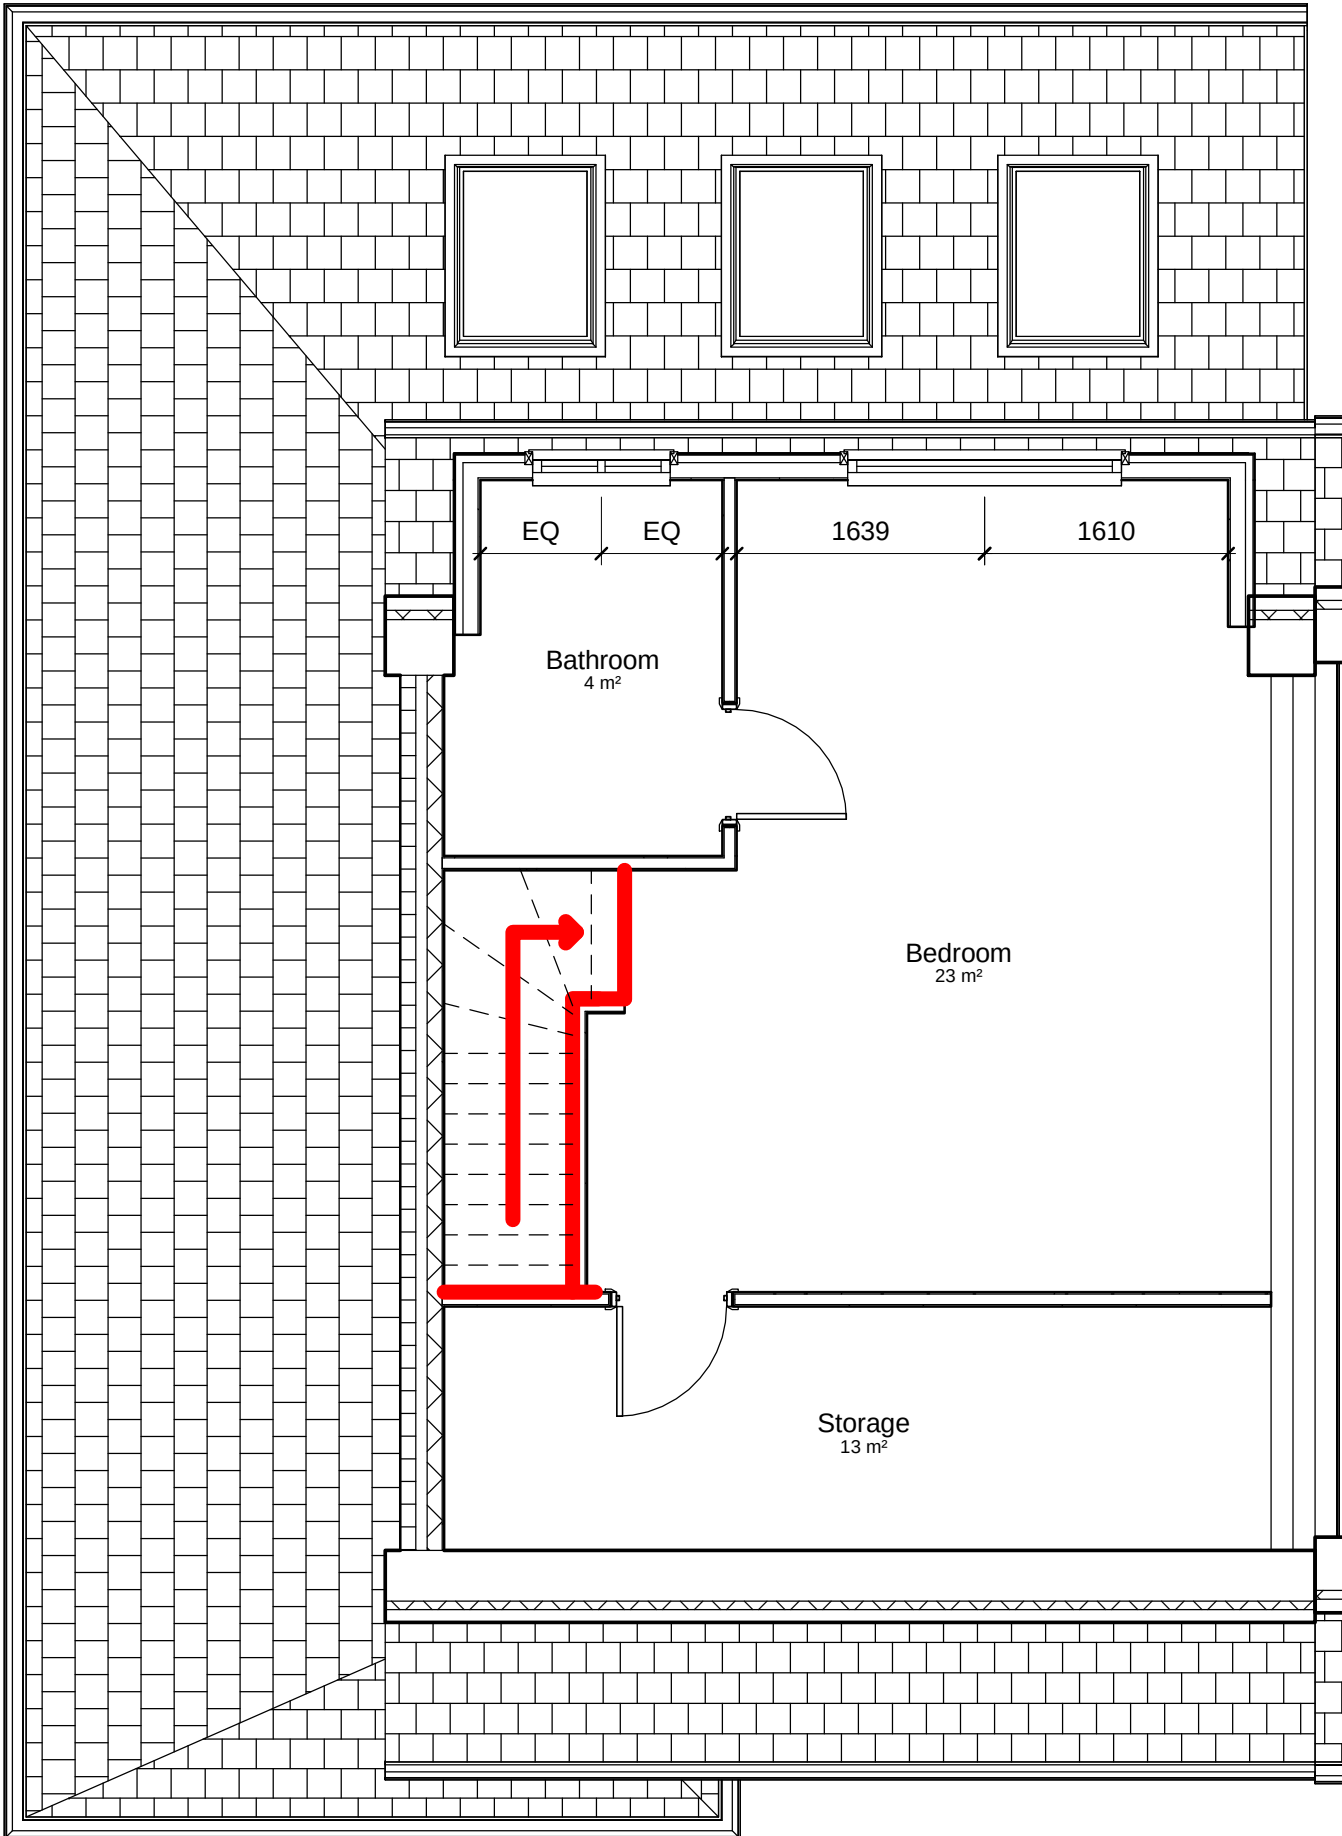


Proposed Loft Level
1 : 50

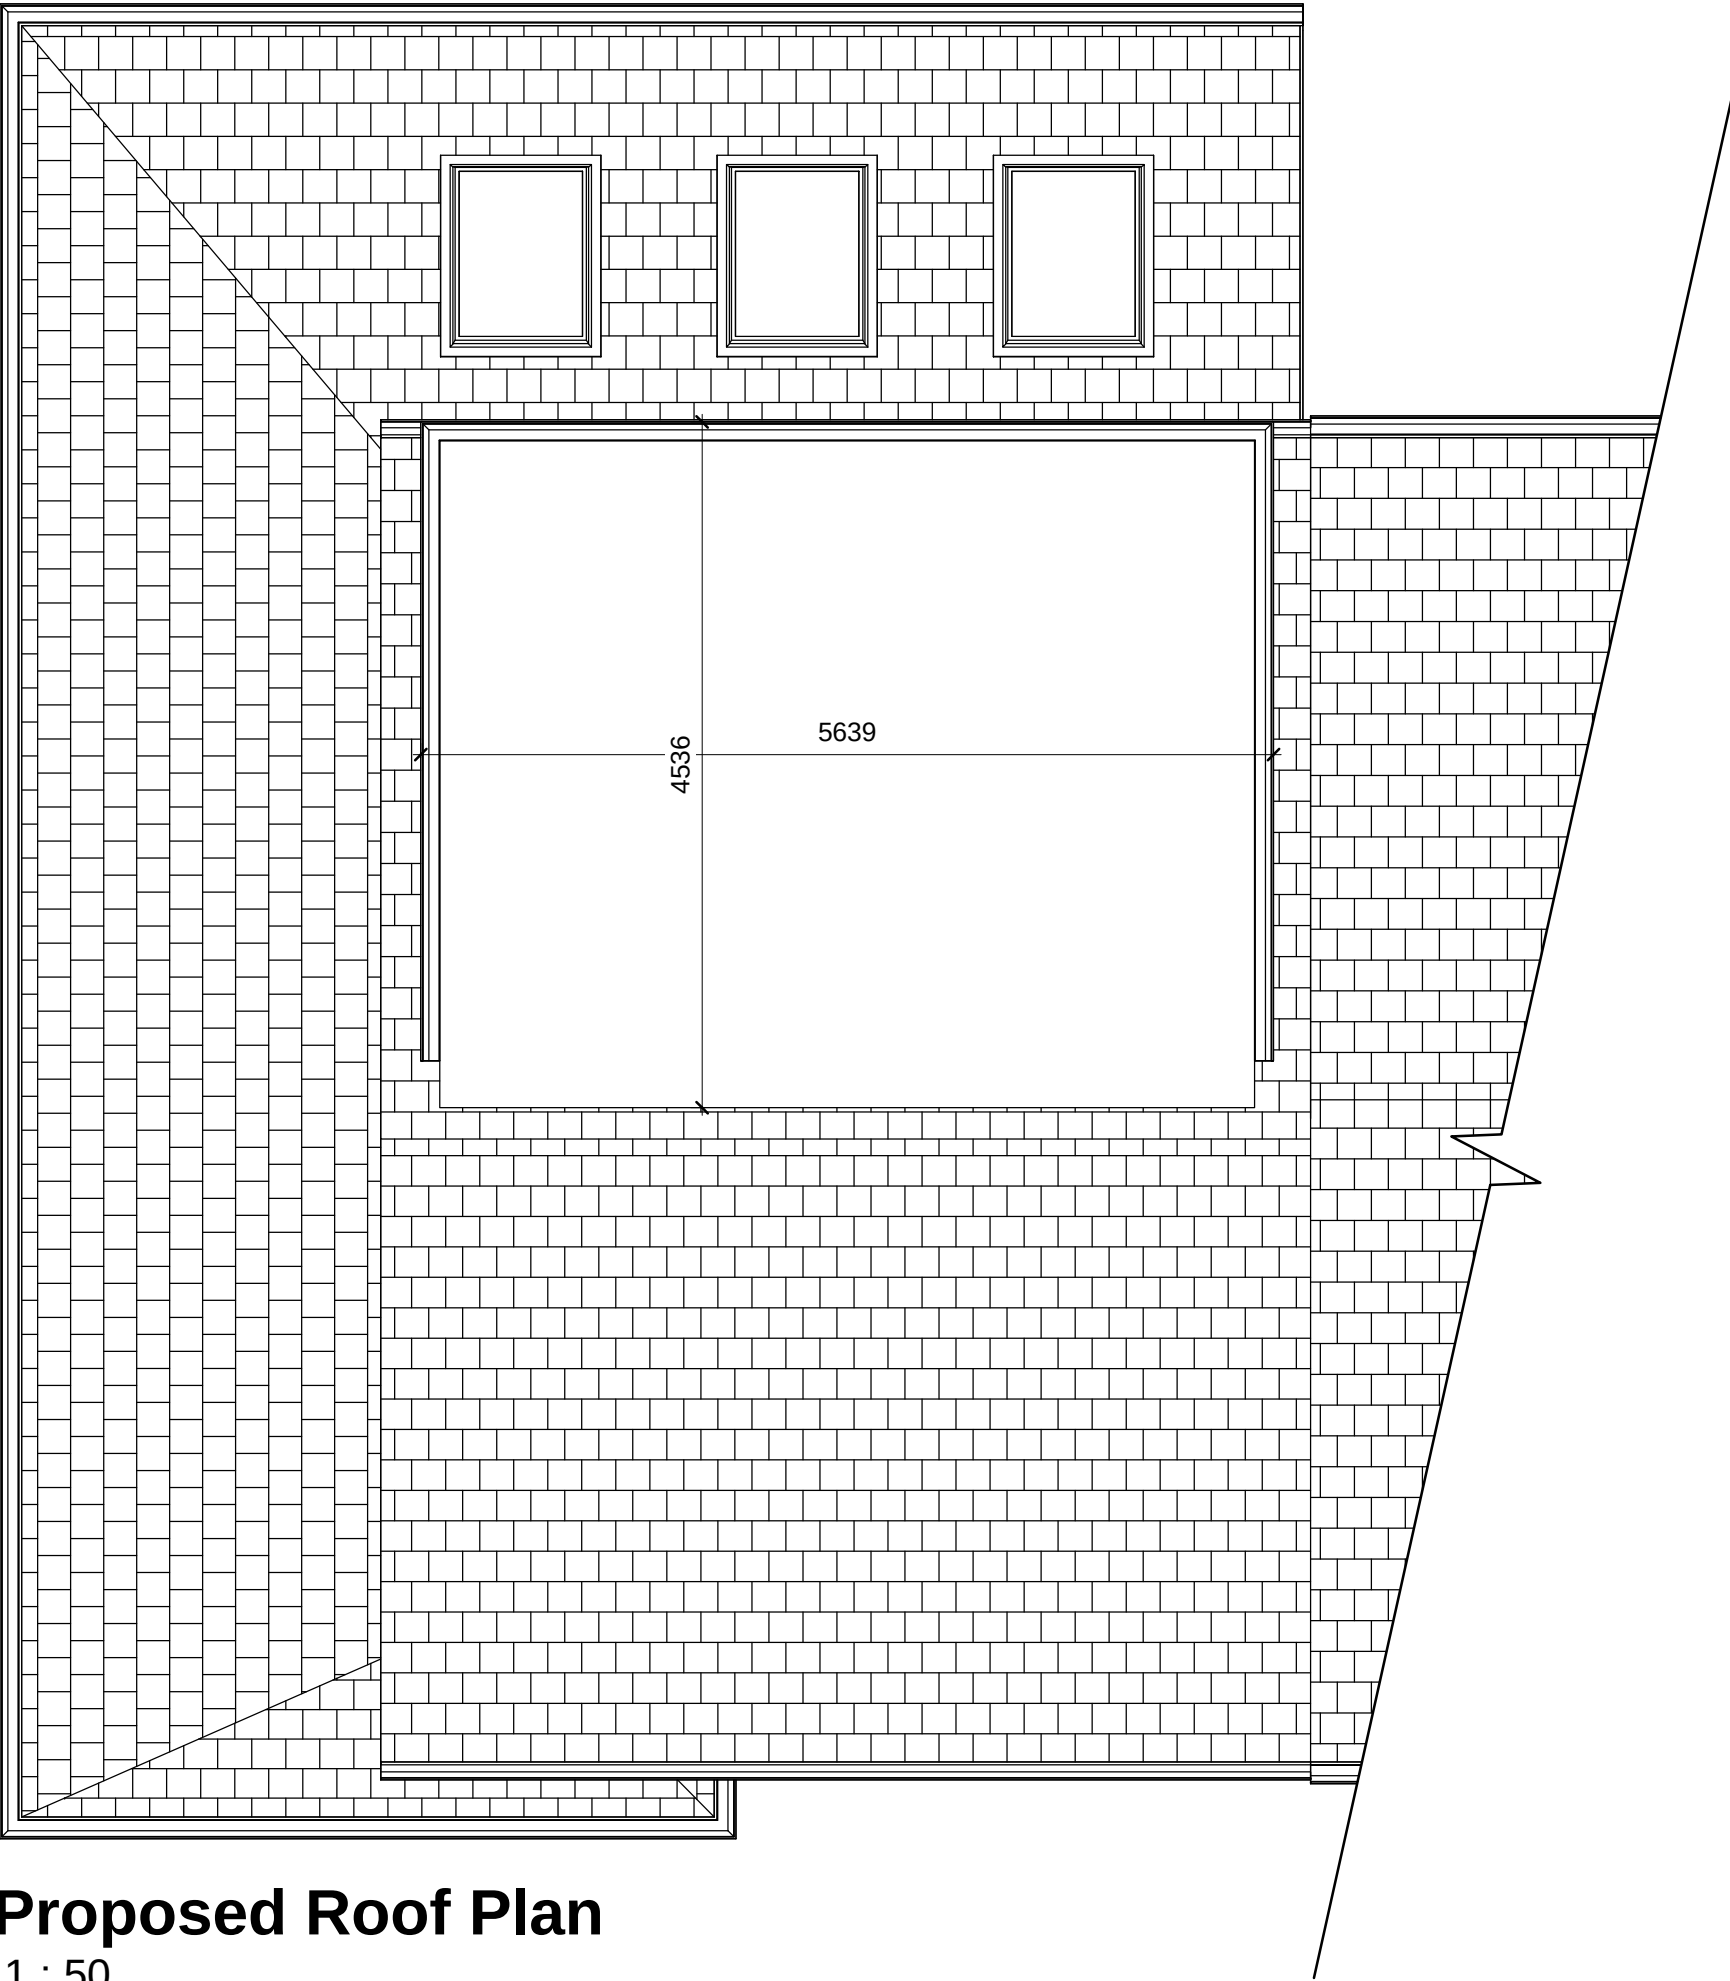


Proposed Roof Plan
1 : 50

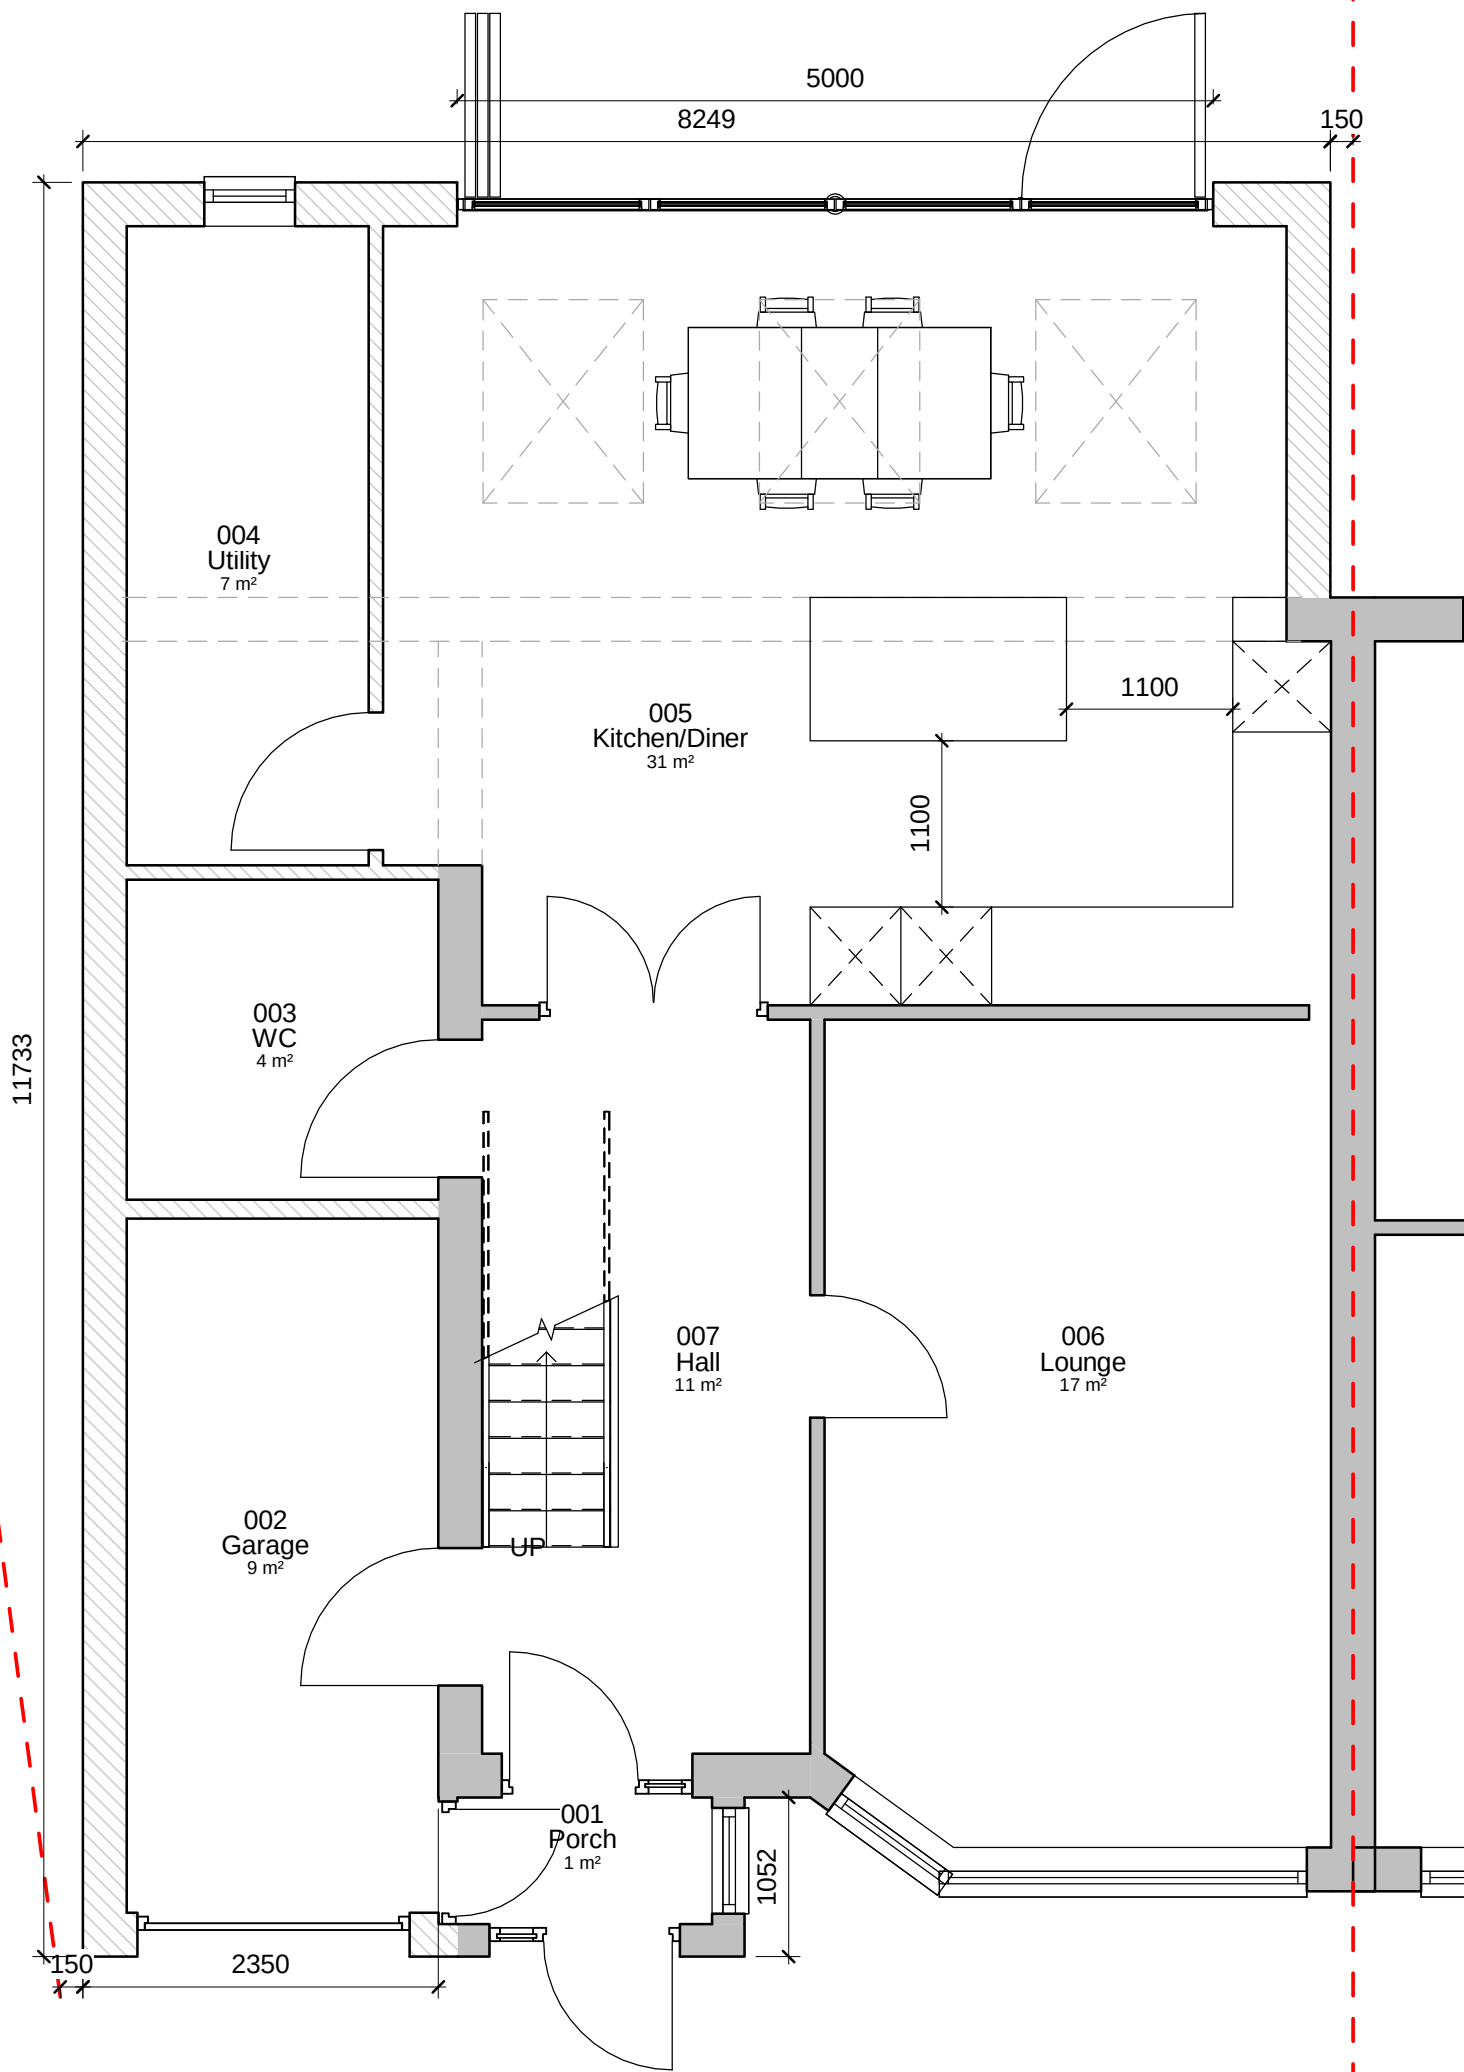

Proposed Ground Floor
1 : 50

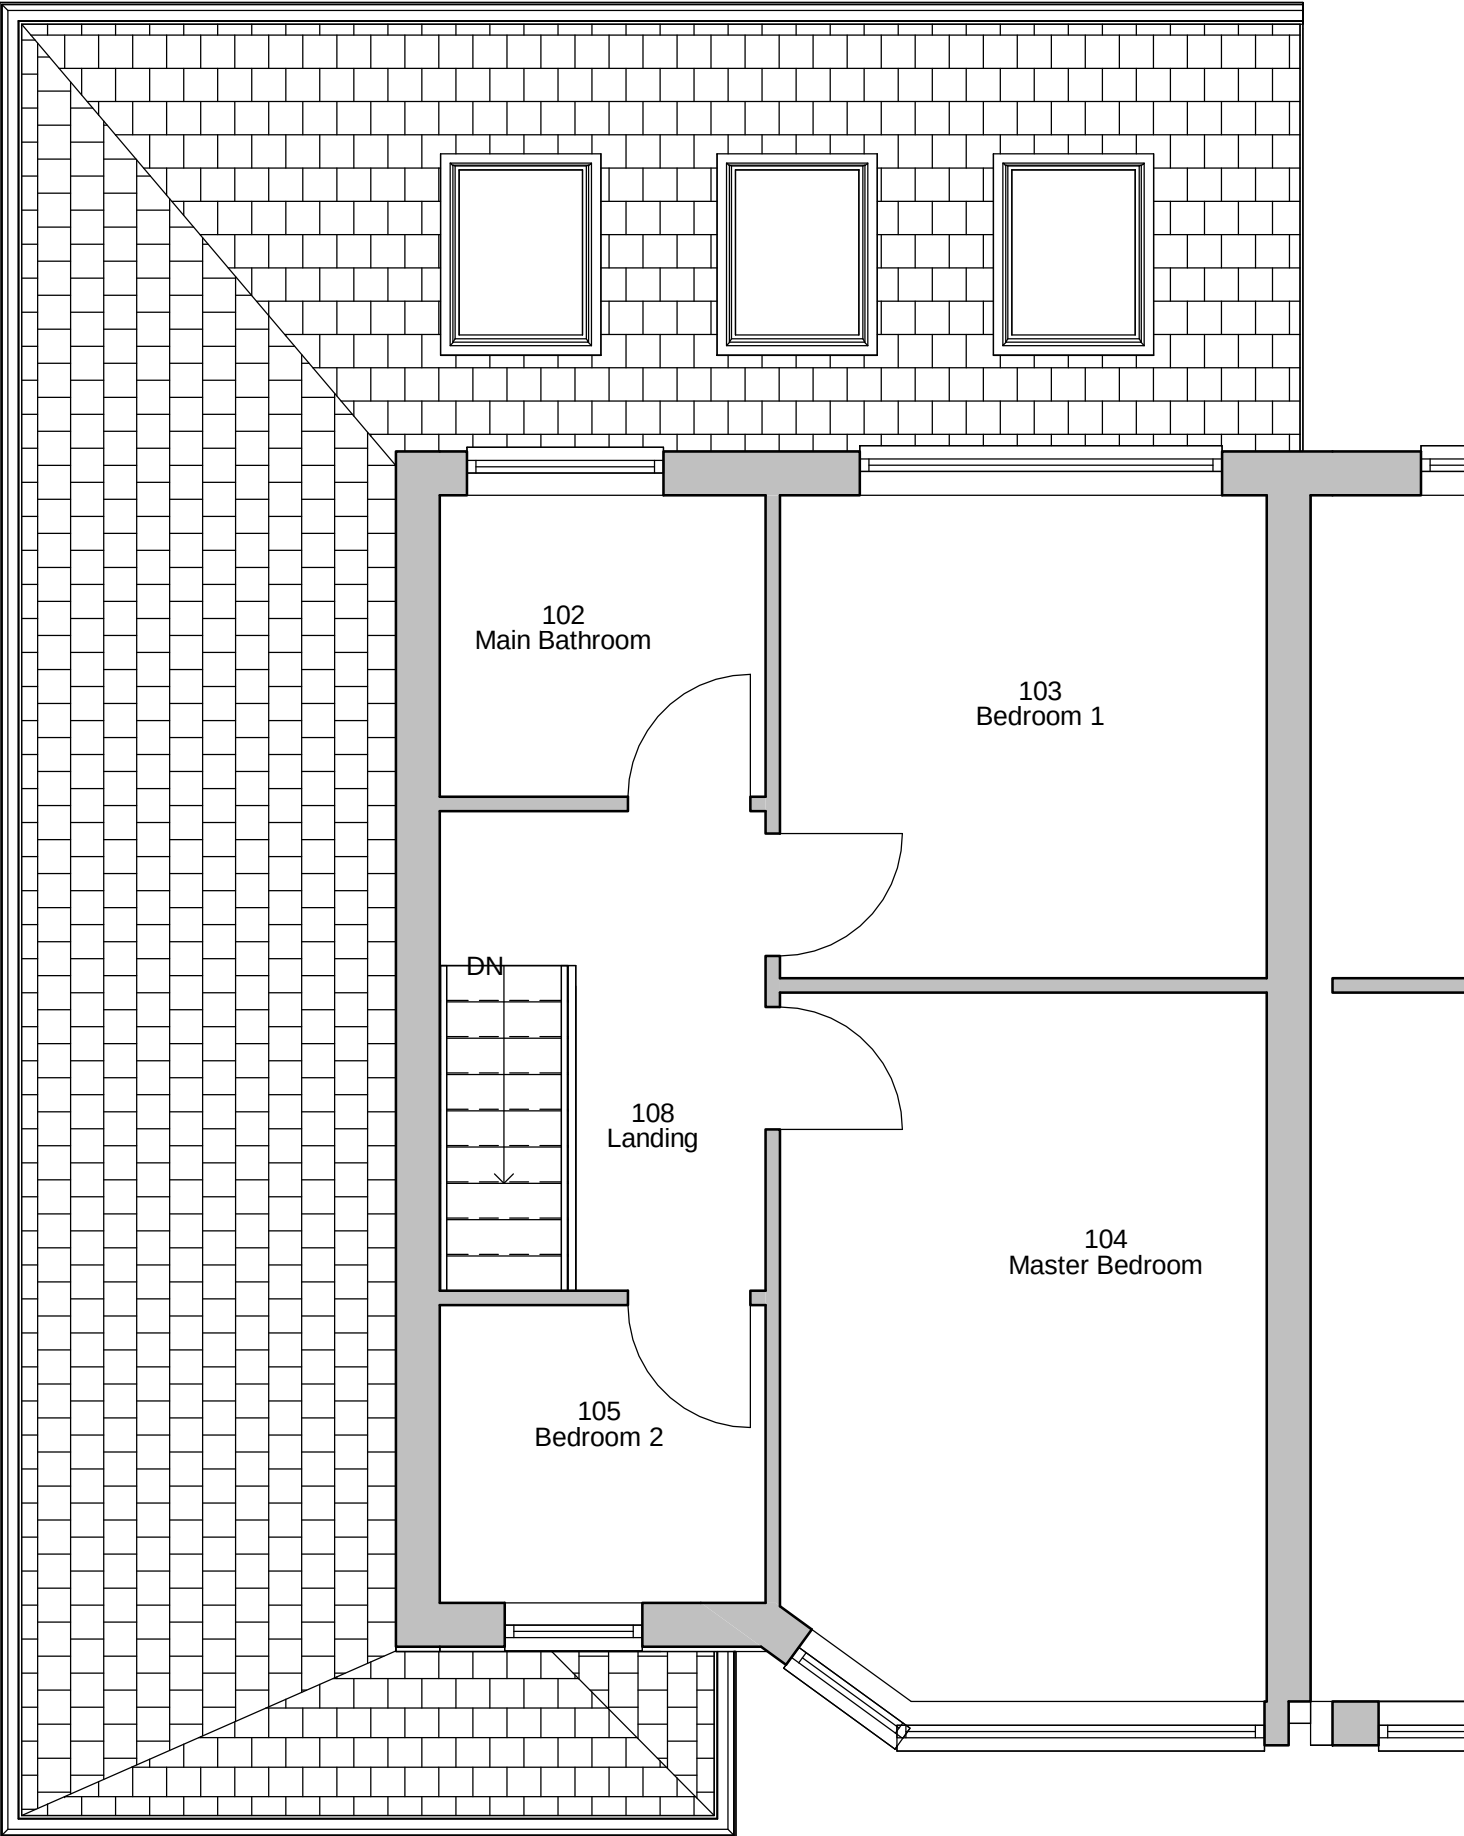

Proposed First Floor
1 : 50

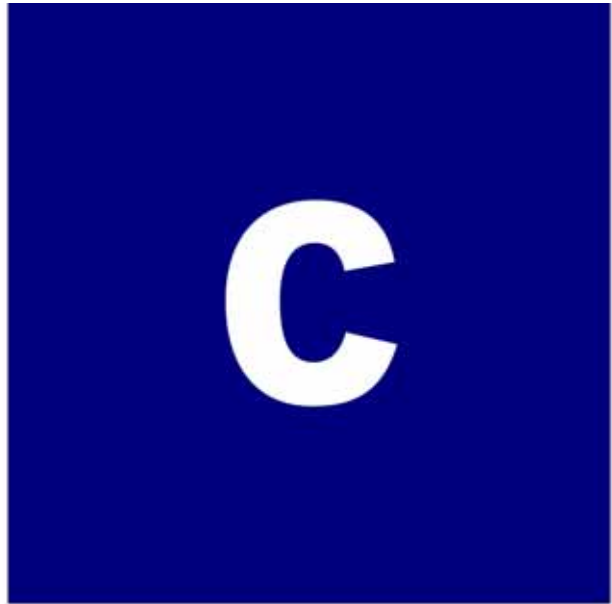

crossland


info@crosslandarchitecture.com
07468488699

- notes
1. Do not scale from this drawing. All dimensions to be confirmed by the Contractor on site before proceeding with the works.
 2. All dimensions are in millimeters unless otherwise stated.
 3. Drawings are based on survey data and may not accurately represent what is physically there.
 4. Crossland Architecture are to be notified in writing of any discrepancies.

revision

P04	First floor reduced by 1m	25/02/23
P03	Amended for planners comments	23/01/23
P02	Amended based on planners comments	24/12/22
P01	Issued for Planning	24/11/22

project north

 

status

PLANNING

client

B.MAY

project

11 ROWAN GROVE

title

PROPOSED PLANS


drawn by

J.CROSSLAND

date

10/09/22

scale

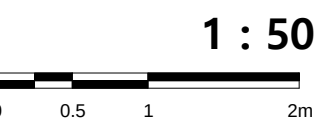

01/01/004