



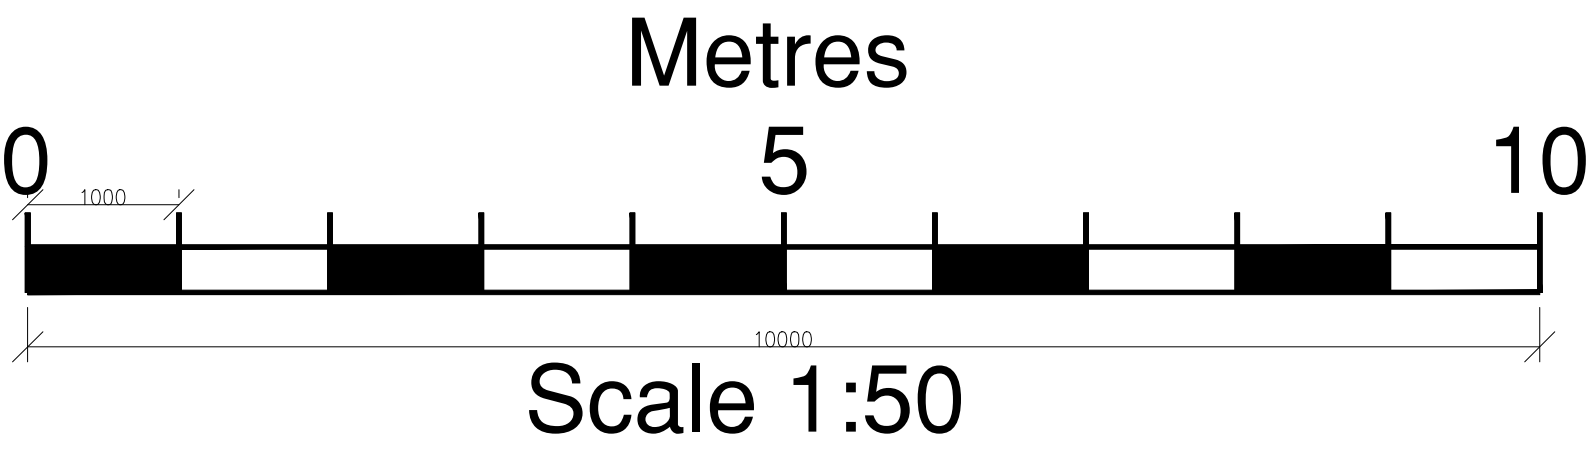

Drawing No.	002B_116_Rupert_Road_ELEVATIONS		
Client	Louis Maddison	Proposal	single storey front and rear extension two storey rear extension with internal alterations
Drawing Plans & Elevations	Scale 1:50 @ A1	Date 31/01/2023	Location 116 Rupert Road, Roby, Liverpool L36 9TQ




1 Existing front elevation

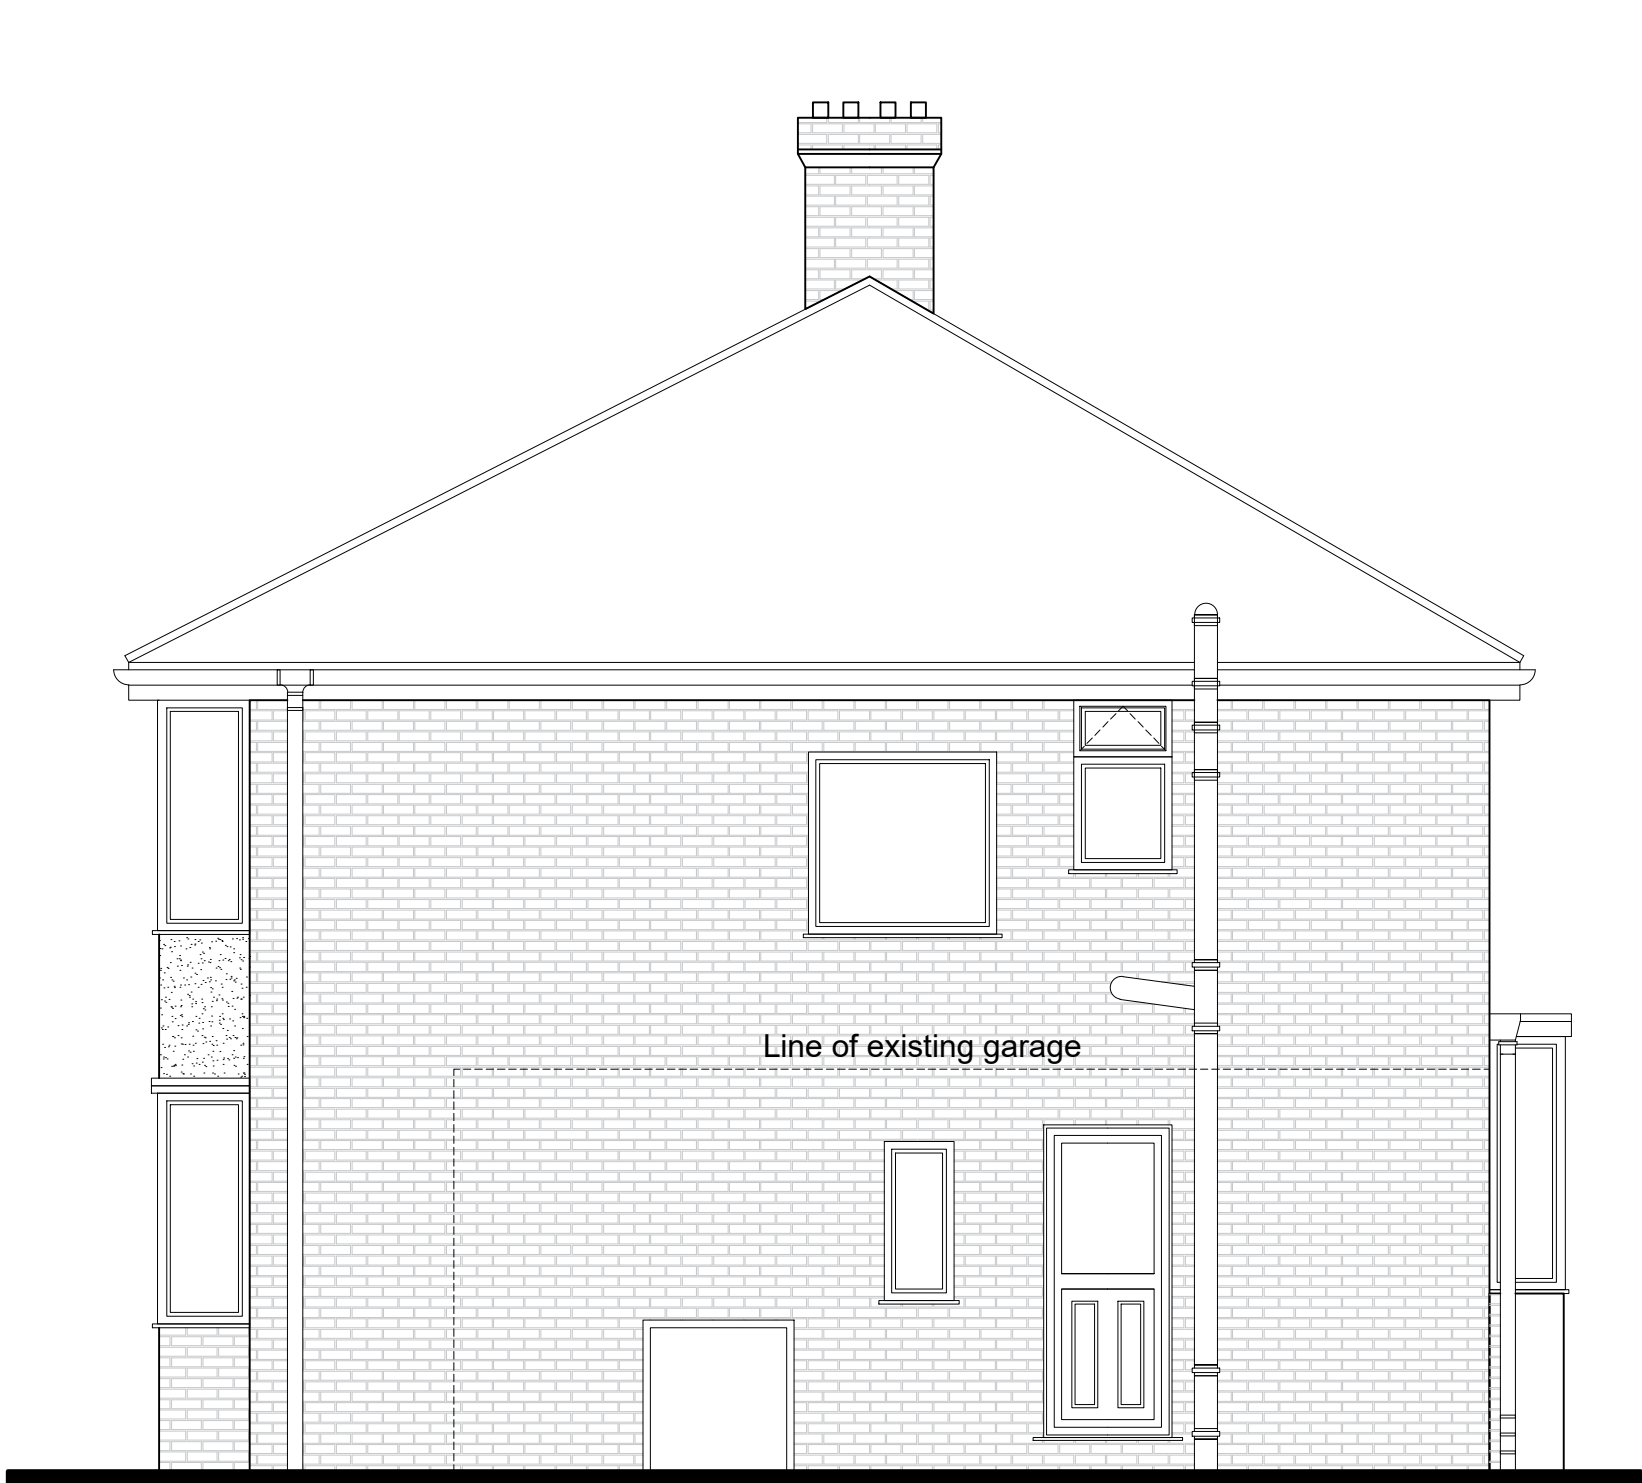


2 Existing side elevation




3 Existing rear elevation

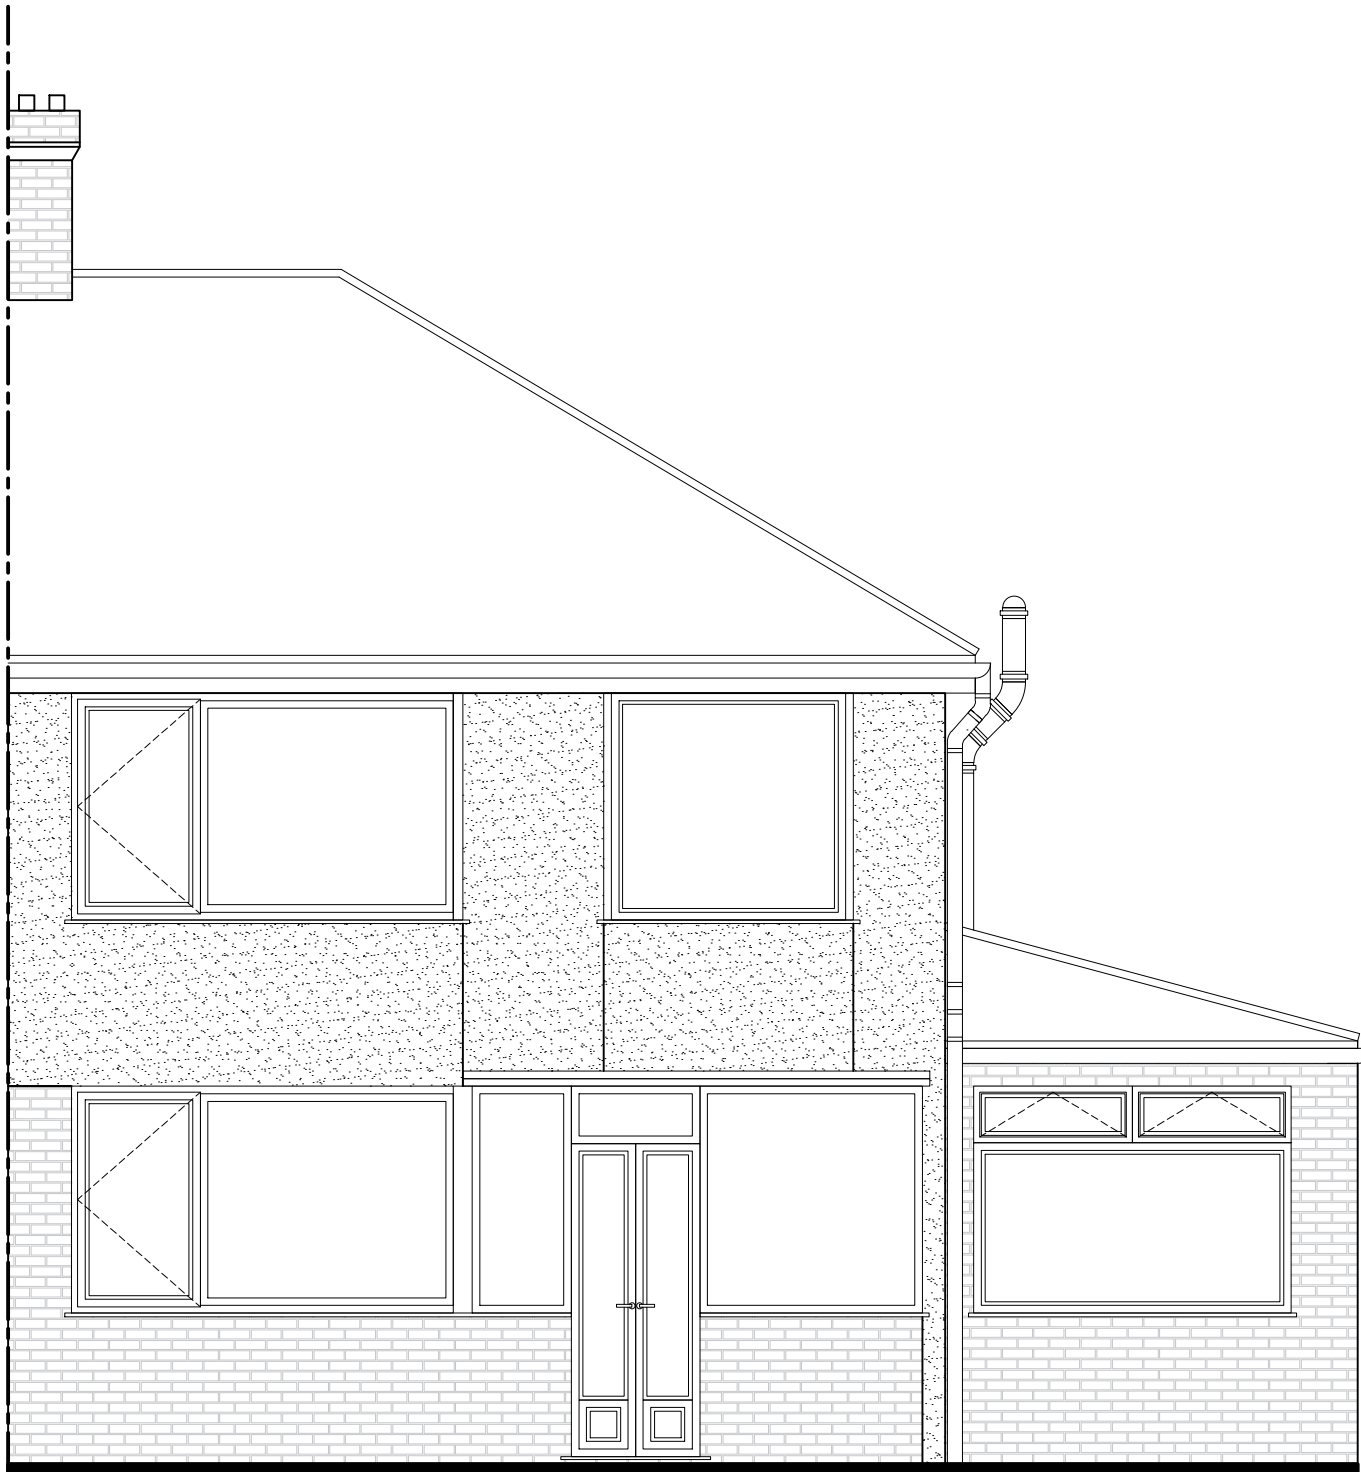

4 Proposed front elevation

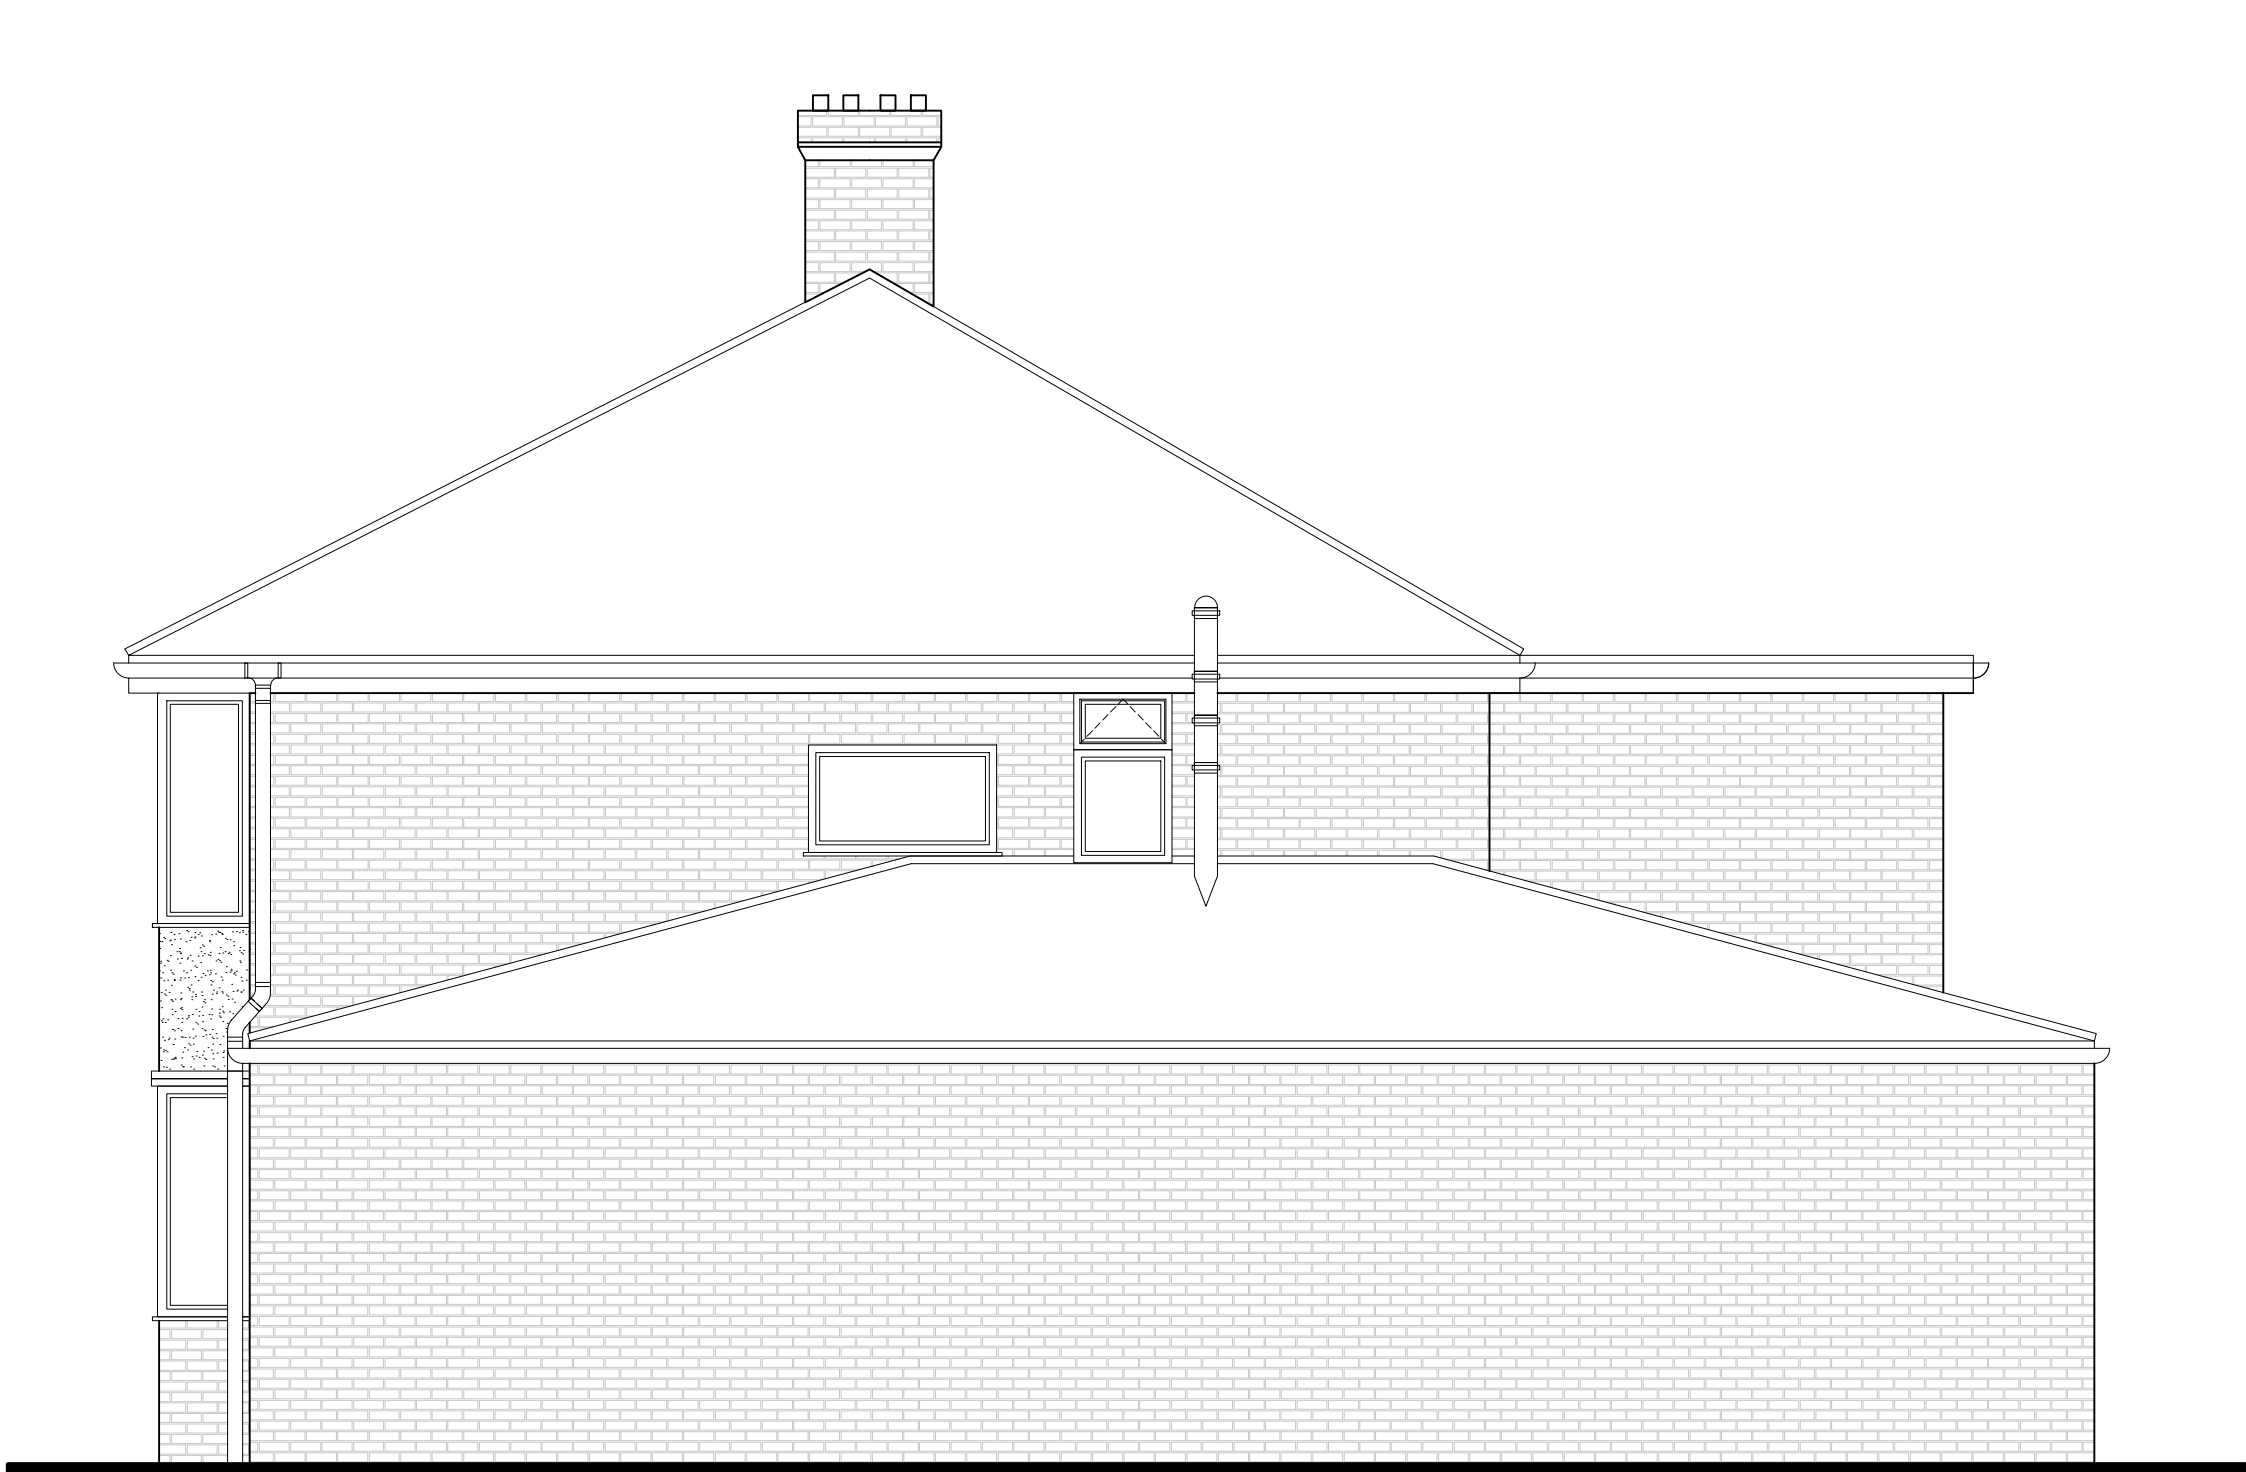

5 Proposed side elevation

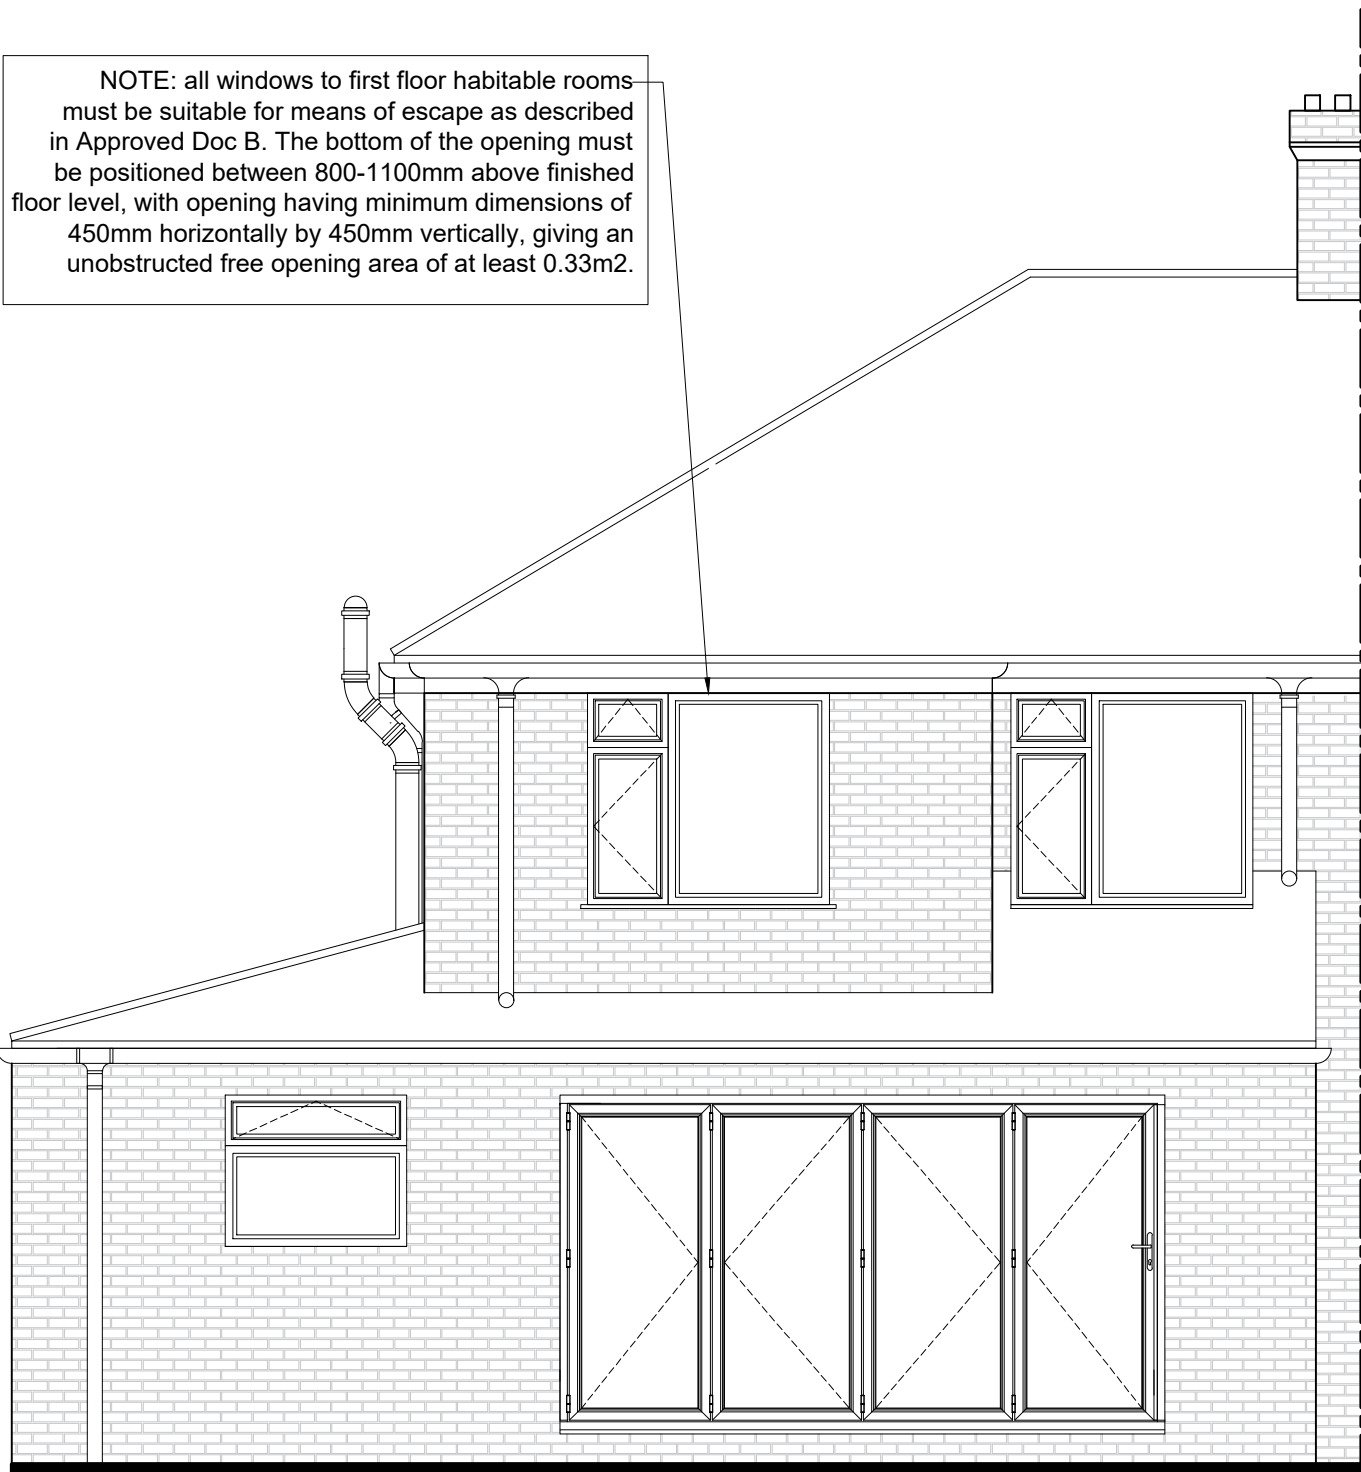

6 Proposed rear elevation

NOTE: all windows to first floor habitable rooms must be suitable for means of escape as described in Approved Doc B. The bottom of the opening must be positioned between 800-1100mm above finished floor level, with opening having minimum dimensions of 450mm horizontally by 450mm vertically, giving an unobstructed free opening area of at least 0.33m2.