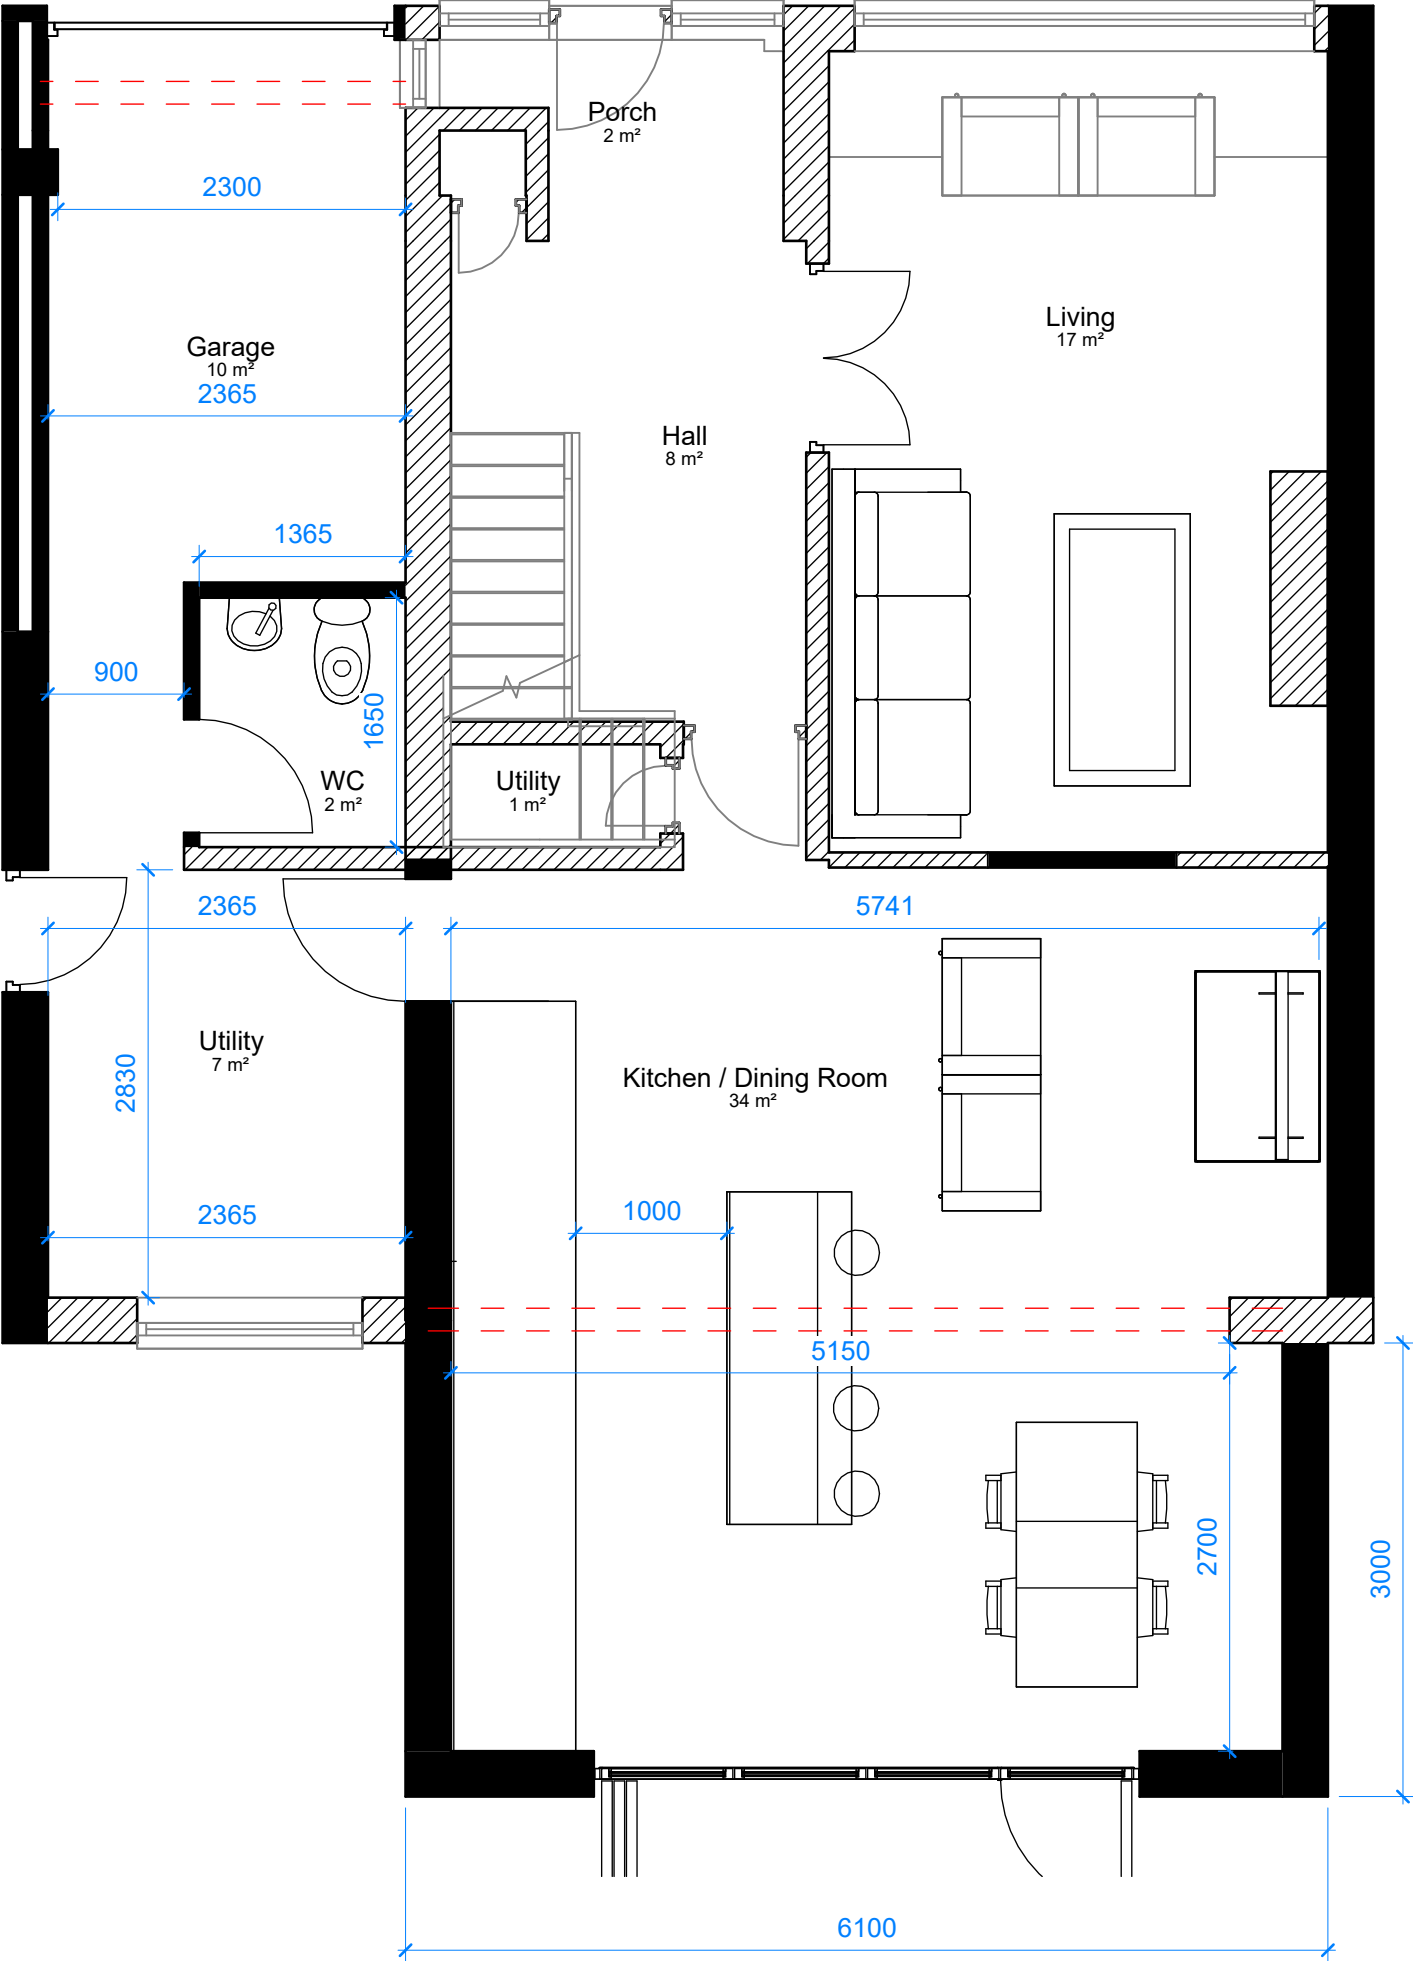


Ground Floor Plan - Dimensions

Project Title
**68 Milbrook Drive
L32 1TH**

Client Name
Jonathan Green

Project Address
68 Milbrook Drive, L32 1TH

Additional Notes

REV	Date	Description	Issued

Title
Ground Floor Plan - Dimensions

Drawing No.
1335-01-03-005

Scale	Date	Sheet Size	Drawn by	Checked by
1:50	18/11/25	A3	JA	DB