

Project Title

68 Milbrook Drive
L32 1TH

Client Name

Jonathan Green

Project Address

68 Milbrook Drive, L32 1TH

Additional Notes

REV	Date	Description	Issued


Title

Rear Elevation - Proposed

Drawing No.

1335-01-04-007

Scale	Date	Sheet Size	Drawn by	Checked by
1:50	18/11/25	A3	JA	DB

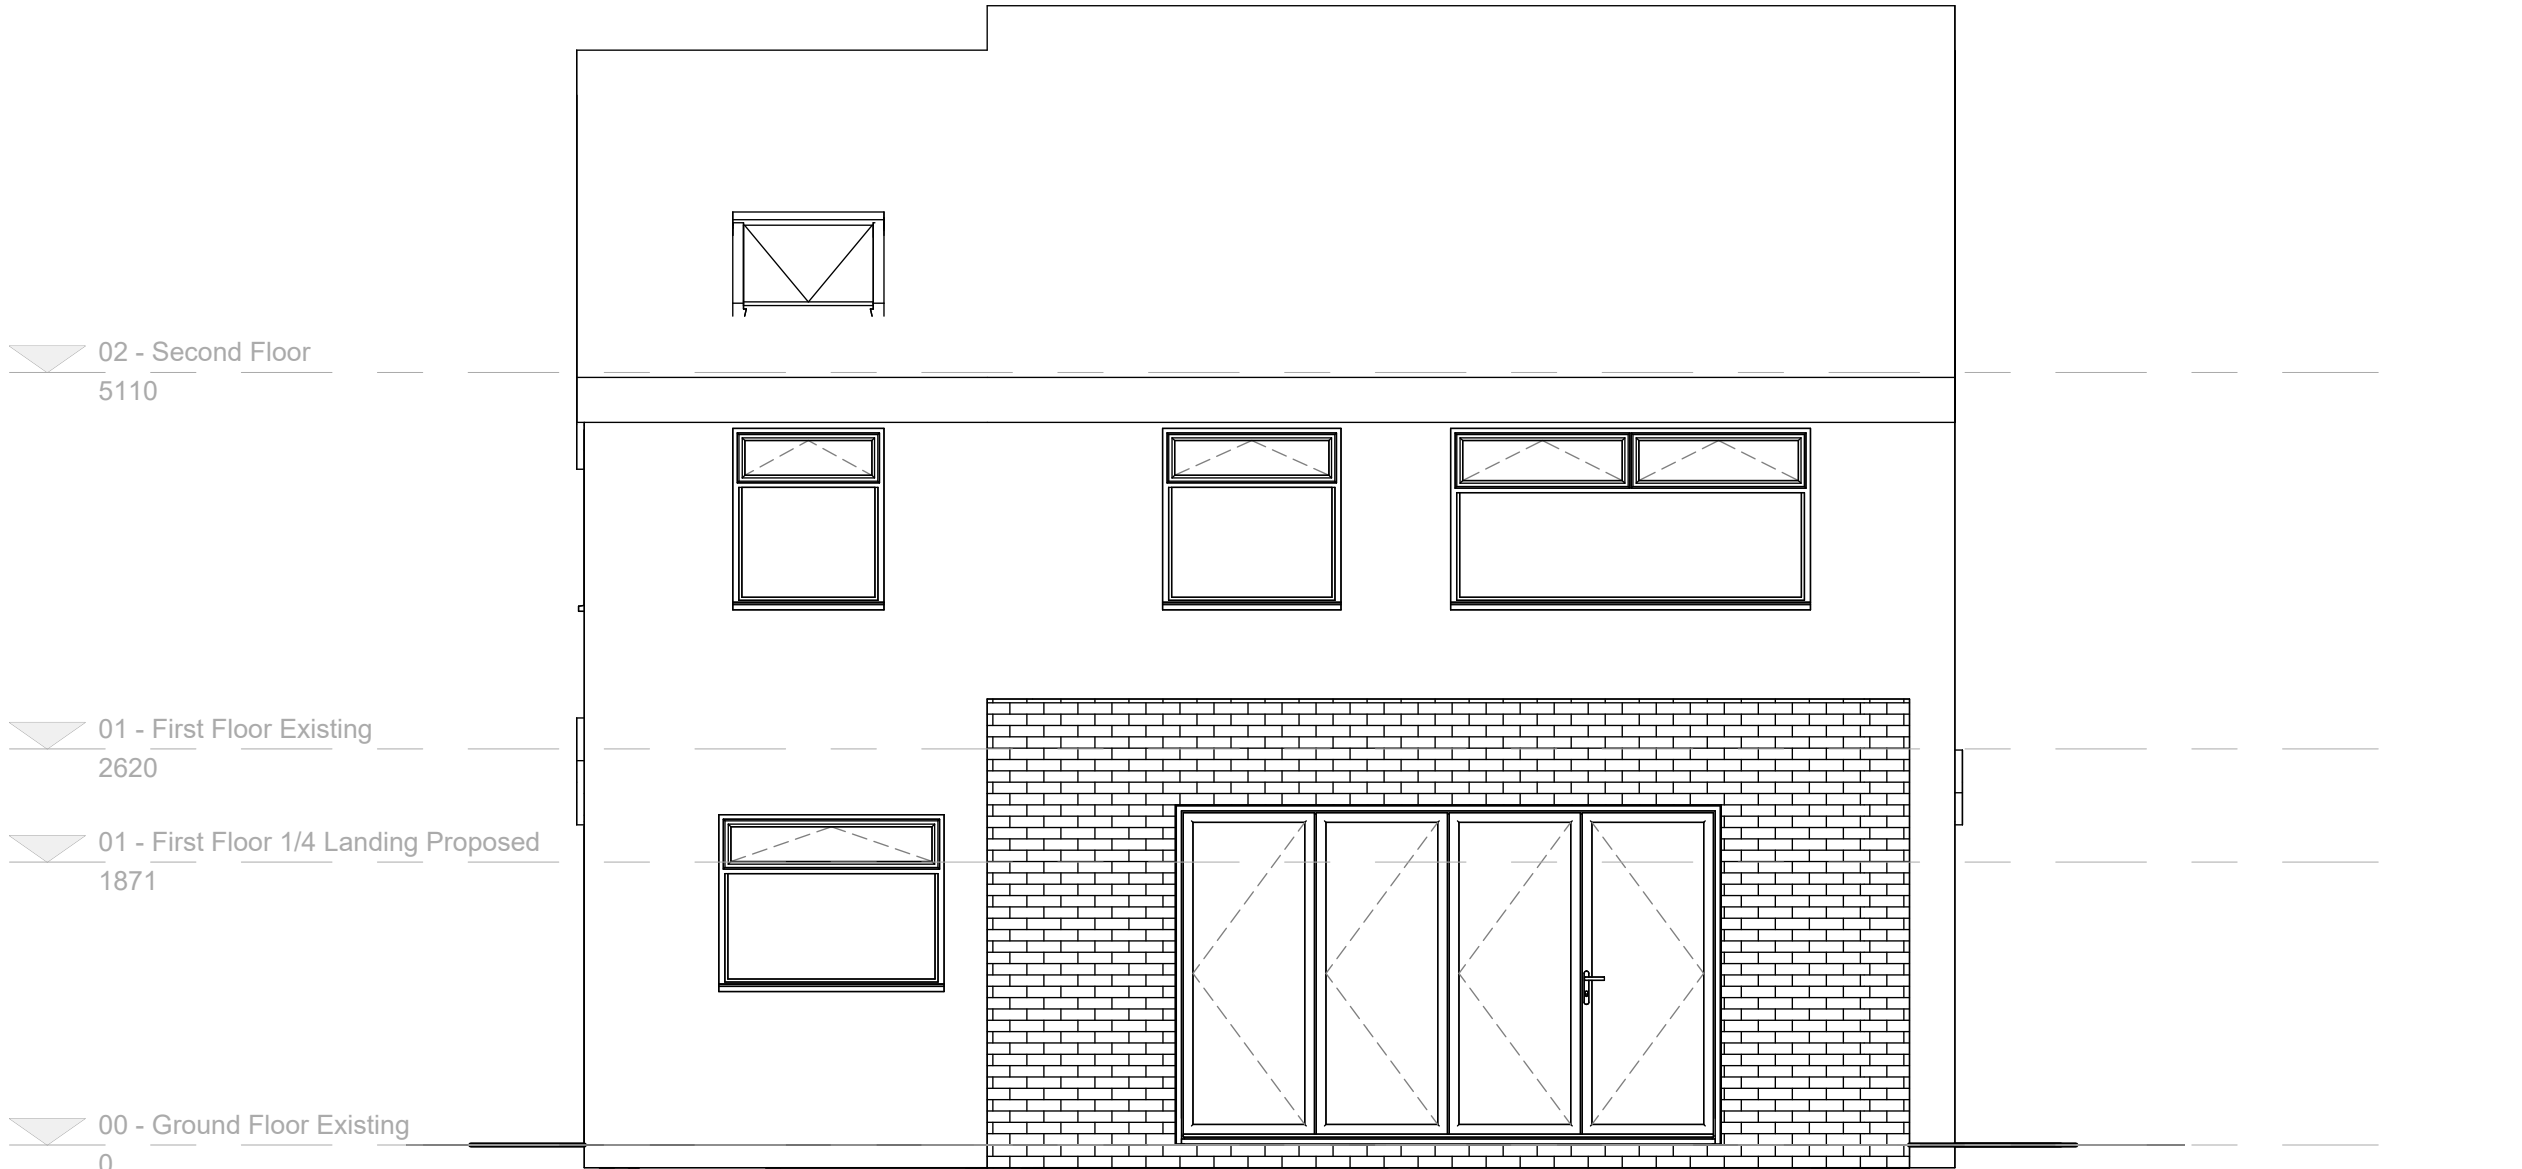

Rear Elevation - Proposed