




Proposed - Front Elevation

Scale: 1 : 100



Proposed - Rear Elevation

Scale: 1 : 100

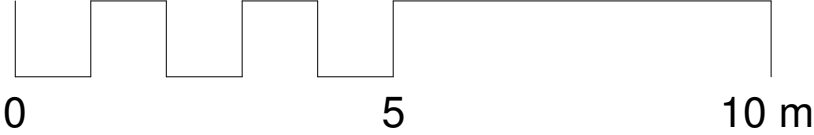

GENERAL NOTE:

- THE DRAWINGS ARE TO BE READ IN CONJUNCTION WITH ALL OTHER RELEVANT DRAWINGS/SPECIFICATION, ANY DISCREPANCIES, ERRORS OR OMISSIONS TO BE BROUGHT TO THE ATTENTION OF 'd2 architects'.
- ALL DIMENSIONS ARE TO BE CHECKED PRIOR TO COMMENCEMENT.
- THIS DRAWING IS THE PROPERTY OF 'd2 architects' AND MUST NOT BE COPIED OR REPRODUCED EITHER IN WHOLE OR IN PART WITHOUT WRITTEN PERMISSION.

Rev:	Description:	Date:
X	Planning Issue	26.10.21
A	Planning Amendments	12.11.21

Scheme Title:

**Thomas Hardie
Commercials, Liverpool**

Drawing Reference:

Proposed Elevations

Scale @ A3:	1 : 100
Drawn by:	LOJ
Checked by:	MOH

Project Number:	Drawing Number:	Revision:
6177	PL03	A

d2 architects

Soughton House
2 Nicholas Street Mews
Chester
Cheshire
CH1 2NS

Hirdir Studio
Pentre Celyn
Ruthin
Denbighshire
LL15 2HF

T: 01244 326 347 / 01824 562012
E: admin@d2architects.co.uk
W: www.d2architects.co.uk