




Existing - Front Elevation

Scale: 1 : 100



Existing - Rear Elevation

Scale: 1 : 100

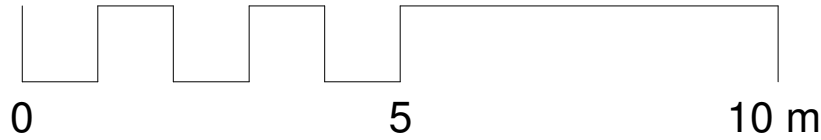

GENERAL NOTE:		
1.	THE DRAWINGS ARE TO BE READ IN CONJUNCTION WITH ALL OTHER RELEVANT DRAWINGS/SPECIFICATION, ANY DISCREPANCIES, ERRORS OR OMISSIONS TO BE BROUGHT TO THE ATTENTION OF 'd2 architects'.	
2.	ALL DIMENSIONS ARE TO BE CHECKED PRIOR TO COMMENCEMENT.	
3.	THIS DRAWING IS THE PROPERTY OF 'd2 architects' AND MUST NOT BE COPIED OR REPRODUCED EITHER IN WHOLE OR IN PART WITHOUT WRITTEN PERMISSION.	
Rev:	Description:	Date:
X	Planning Issue	26.10.21
A	Planning Amendments	12.11.21

Scheme Title:		
Thomas Hardie Commercials, Liverpool		
Drawing Reference:		
Existing Elevations		
Scale @ A3:	1 : 100	
Drawn by:	LOJ	
Checked by:	MOH	

Project Number:	Drawing Number:	Revision:
6177	EX03	A

d2architects

Soughton House

2 Nicholas Street Mews

Chester

Cheshire

CH1 2NS

Hirdir Studio

Pentre Celyn

Ruthin

Denbighshire

LL15 2HF

T:

01244 326 347 / 01824 562012

E:

admin@d2architects.co.uk

W:

www.d2architects.co.uk