



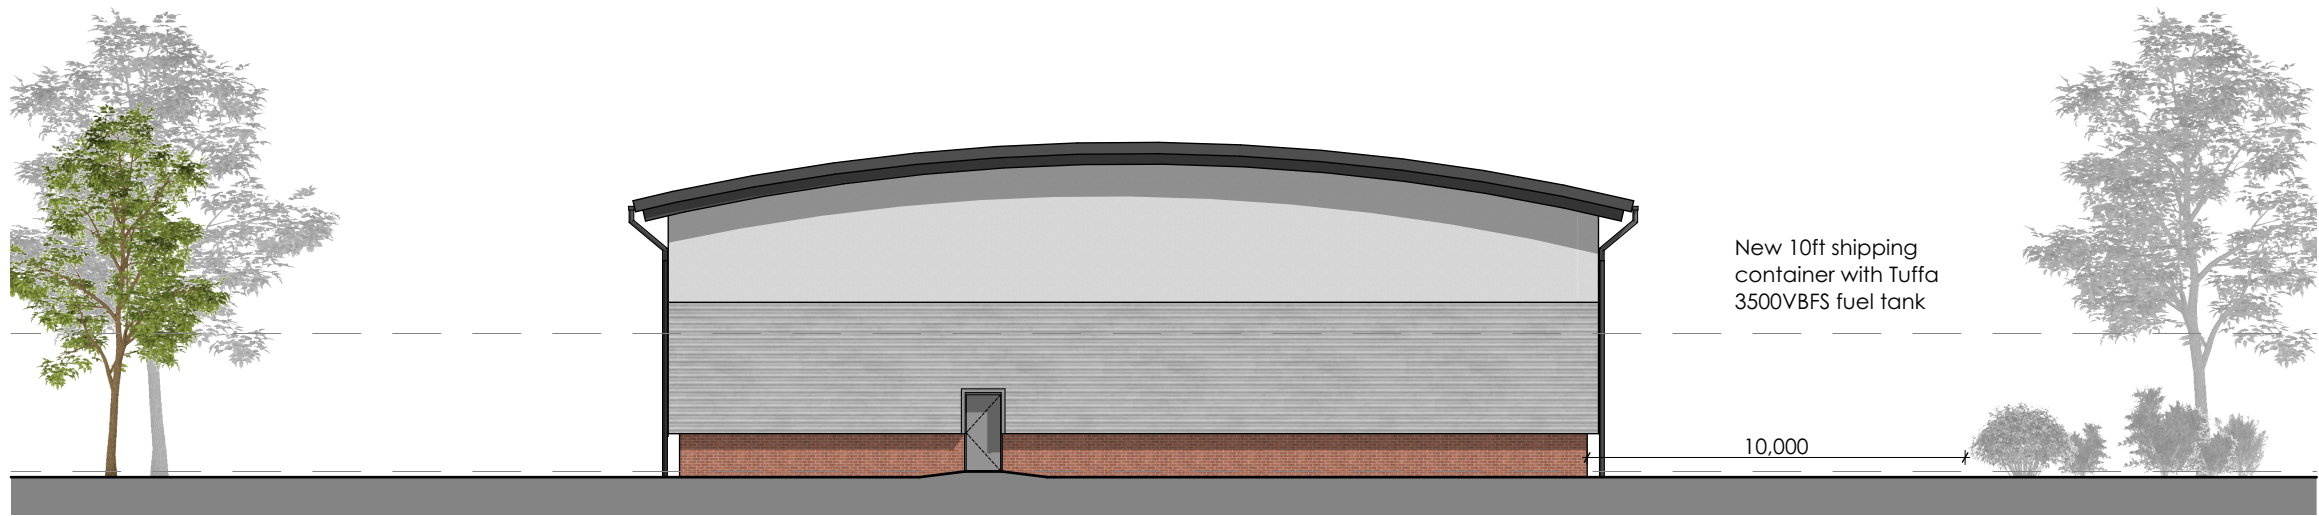

1 Existing Side Elevation  
1:200

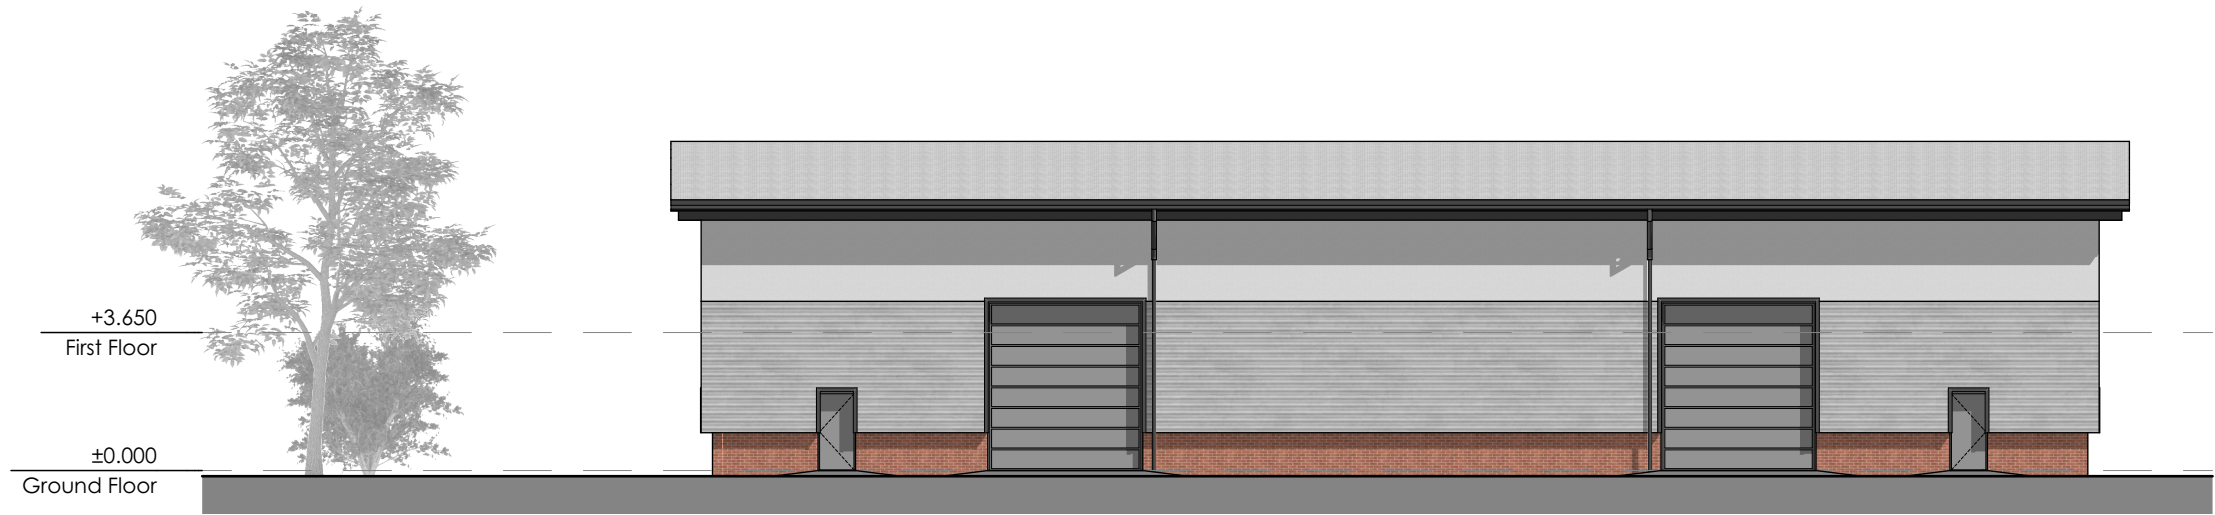

2 Existing Rear Elevation  
1:200

NOTES

ALL DIMENSIONS ARE TO BE CHECKED ON SITE. ANY DISCREPANCIES ARE TO BE REPORTED TO THE ARCHITECT BEFORE ANY WORK COMMENCES. THIS DRAWING SHALL NOT BE SCALED TO ASCERTAIN ANY DIMENSIONS WORK TO FIGURED DIMS ONLY. READ IN CONJUNCTION WITH ALL RELEVANT DETAILS, SPECIFICATIONS, CONSULTANTS , SPECIALISTS AND SUBCONTRACTORS DRAWINGS / SPECIFICATIONS. THIS DRAWING IS THE SUBJECT OF COPYRIGHT WHICH VESTS IN UNIT 3 DESIGN STUDIO LIMITED. IT IS AN INFRINGEMENT OF COPYRIGHT TO REPRODUCE THIS DRAWING, BY WHATEVER MEANS, INCLUDING ELECTRONIC, WITHOUT THE EXPRESS WRITTEN CONSENT OF UNIT 3 DESIGN STUDIO LIMITED WHICH RESERVES ALL RIGHTS

|     |            |     |                     |
|-----|------------|-----|---------------------|
| 01  | 17/11/2025 | AF  | Issued for Planning |
| REV | DATE       | DRN |                     |

|        |          |
|--------|----------|
| STATUS | PLANNING |
|--------|----------|



|        |             |
|--------|-------------|
| CLIENT | ATLAS COPCO |
|--------|-------------|

|                |                                                                      |
|----------------|----------------------------------------------------------------------|
| PROJECT NUMBER | 251002                                                               |
| PROJECT        | VILLIERS ROAD                                                        |
| SITE LOCATION  | Villiers Court, 1 Villiers Road, Knowsley Industrial Estate, L34 9ET |

22A Jordan Street,  
Liverpool,  
L1 0BP

T: 0151 203 1117  
E: mail@unit3-designstudio.com  
w: www.unit3-designstudio.com

|                   |                             |               |                 |
|-------------------|-----------------------------|---------------|-----------------|
| DRAWING No.       | 251002-U3L-XX-ZZ-DR-A-3002  |               |                 |
| DRAWING NAME      | Existing Elevations Sheet 2 |               |                 |
| REVISION          | 01                          | SCALE - 1:200 | SHEET SIZE - A3 |
| DATE - 17/11/2025 |                             | DRAWN - AF    | CHECKED - AF    |