


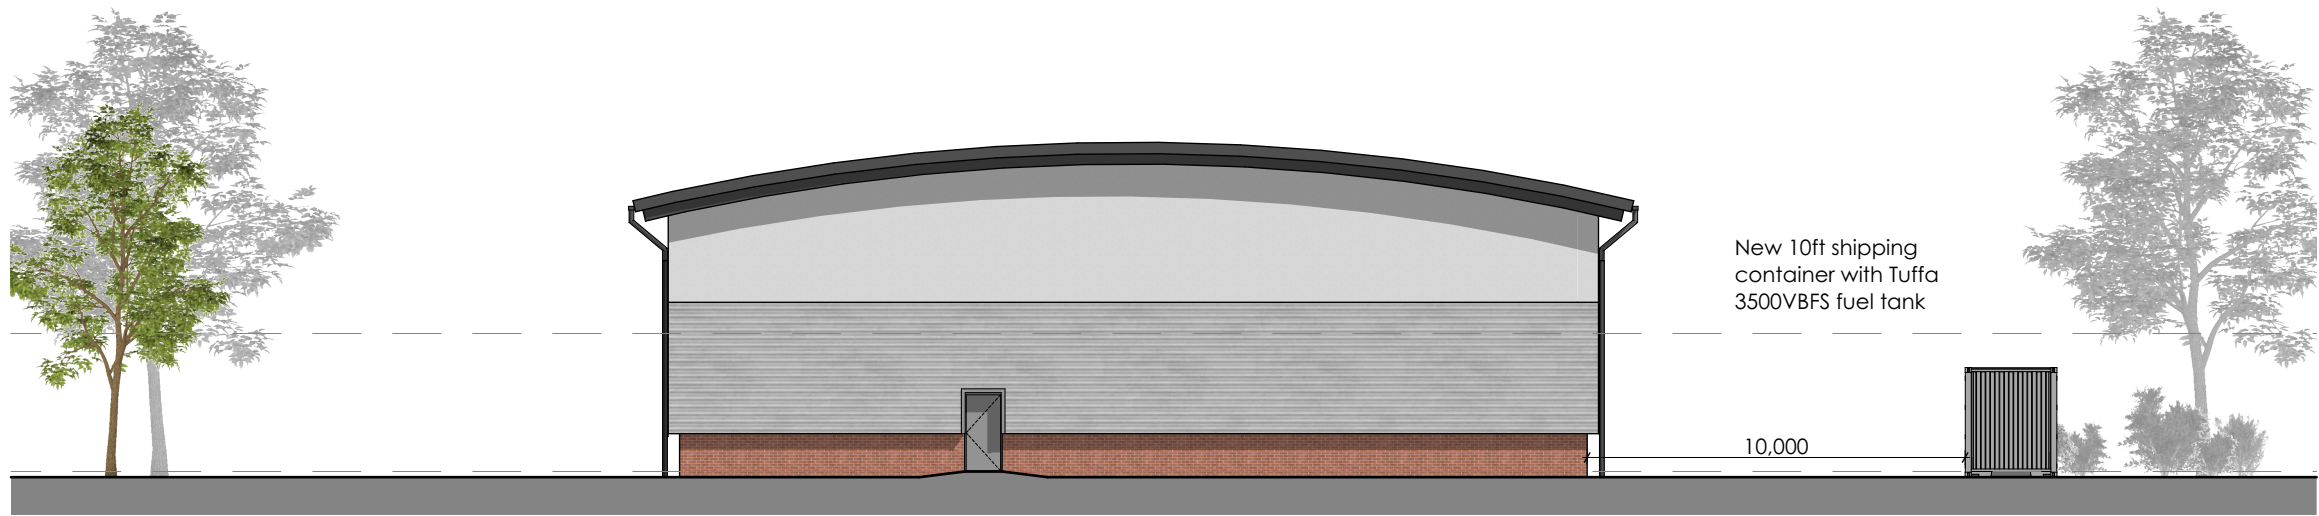

1 Proposed Side Elevation
1:200




2 Proposed Rear Elevation
1:200

NOTES

ALL DIMENSIONS ARE TO BE CHECKED ON SITE. ANY DISCREPANCIES ARE TO BE REPORTED TO THE ARCHITECT BEFORE ANY WORK COMMENCES. THIS DRAWING SHALL NOT BE SCALED TO ASCERTAIN ANY DIMENSIONS WORK TO FIGURED DIMS ONLY. READ IN CONJUNCTION WITH ALL RELEVANT DETAILS, SPECIFICATIONS, CONSULTANTS , SPECIALISTS AND SUBCONTRACTORS DRAWINGS / SPECIFICATIONS. THIS DRAWING IS THE SUBJECT OF COPYRIGHT WHICH VESTS IN UNIT 3 DESIGN STUDIO LIMITED. IT IS AN INFRINGEMENT OF COPYRIGHT TO REPRODUCE THIS DRAWING, BY WHATEVER MEANS, INCLUDING ELECTRONIC, WITHOUT THE EXPRESS WRITTEN CONSENT OF UNIT 3 DESIGN STUDIO LIMITED WHICH RESERVES ALL RIGHTS

01 REV	17/11/2025 DATE	AF DRN	Issued for Planning
STATUS		PLANNING	

 

CLIENT	ATLAS COPCO
--------	-------------

PROJECT NUMBER	251002
PROJECT	VILLIERS ROAD
SITE LOCATION	Villiers Court, 1 Villiers Road, Knowsley Industrial Estate, L34 9ET

22A Jordan Street,
Liverpool,
L1 0BP

T: 0151 203 1117
E: mail@unit3-designstudio.com
w: www.unit3-designstudio.com

DRAWING No.	251002-U3L-XX-ZZ-DR-A-3102		
DRAWING NAME	Proposed Elevations Sheet 2		
REVISION	01	SCALE - 1:200	SHEET SIZE - A3
DATE - 17/11/2025		DRAWN - AF	CHECKED - AF