



All dimensions to be checked on site.
Any discrepancies to be reported to the Client before the commencement of any works.




EXISTING FRONT ELEVATION

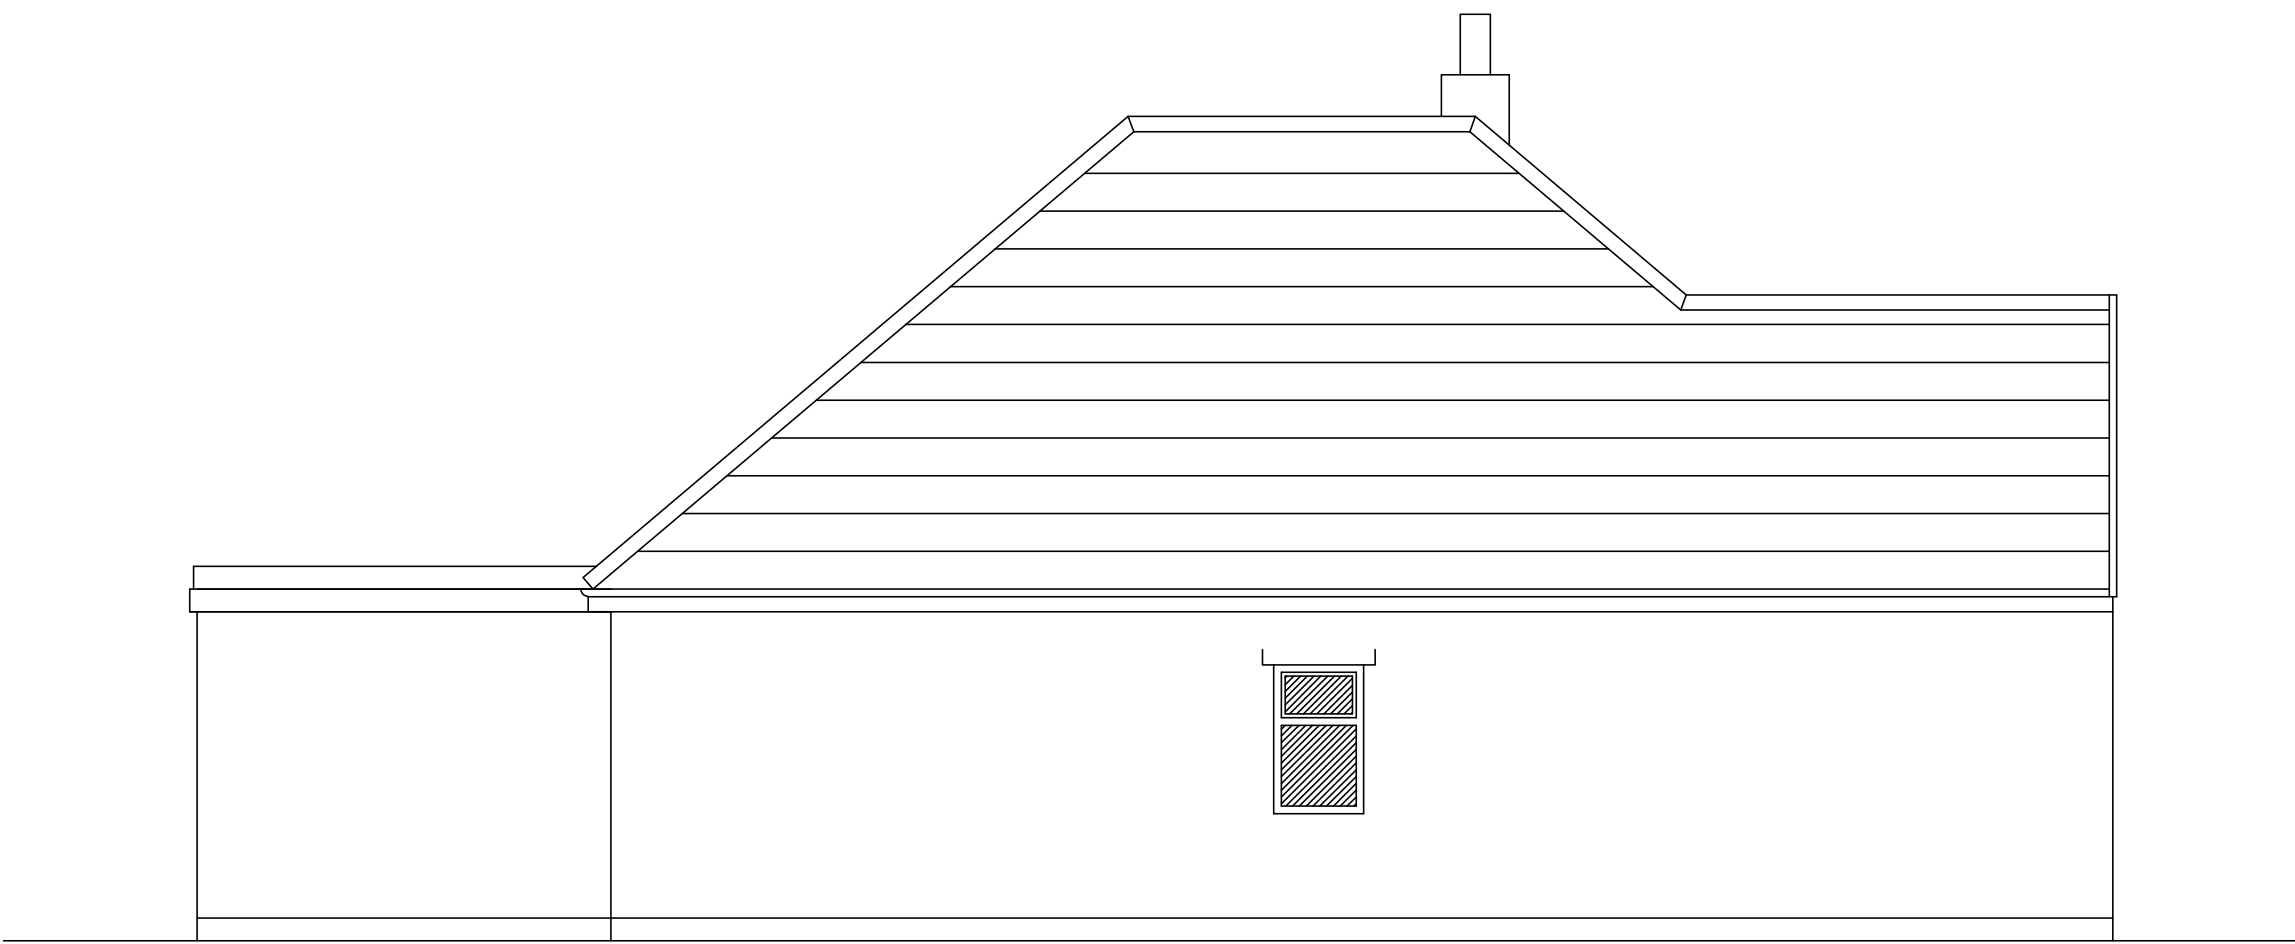

EXISTING LH SIDE ELEVATION

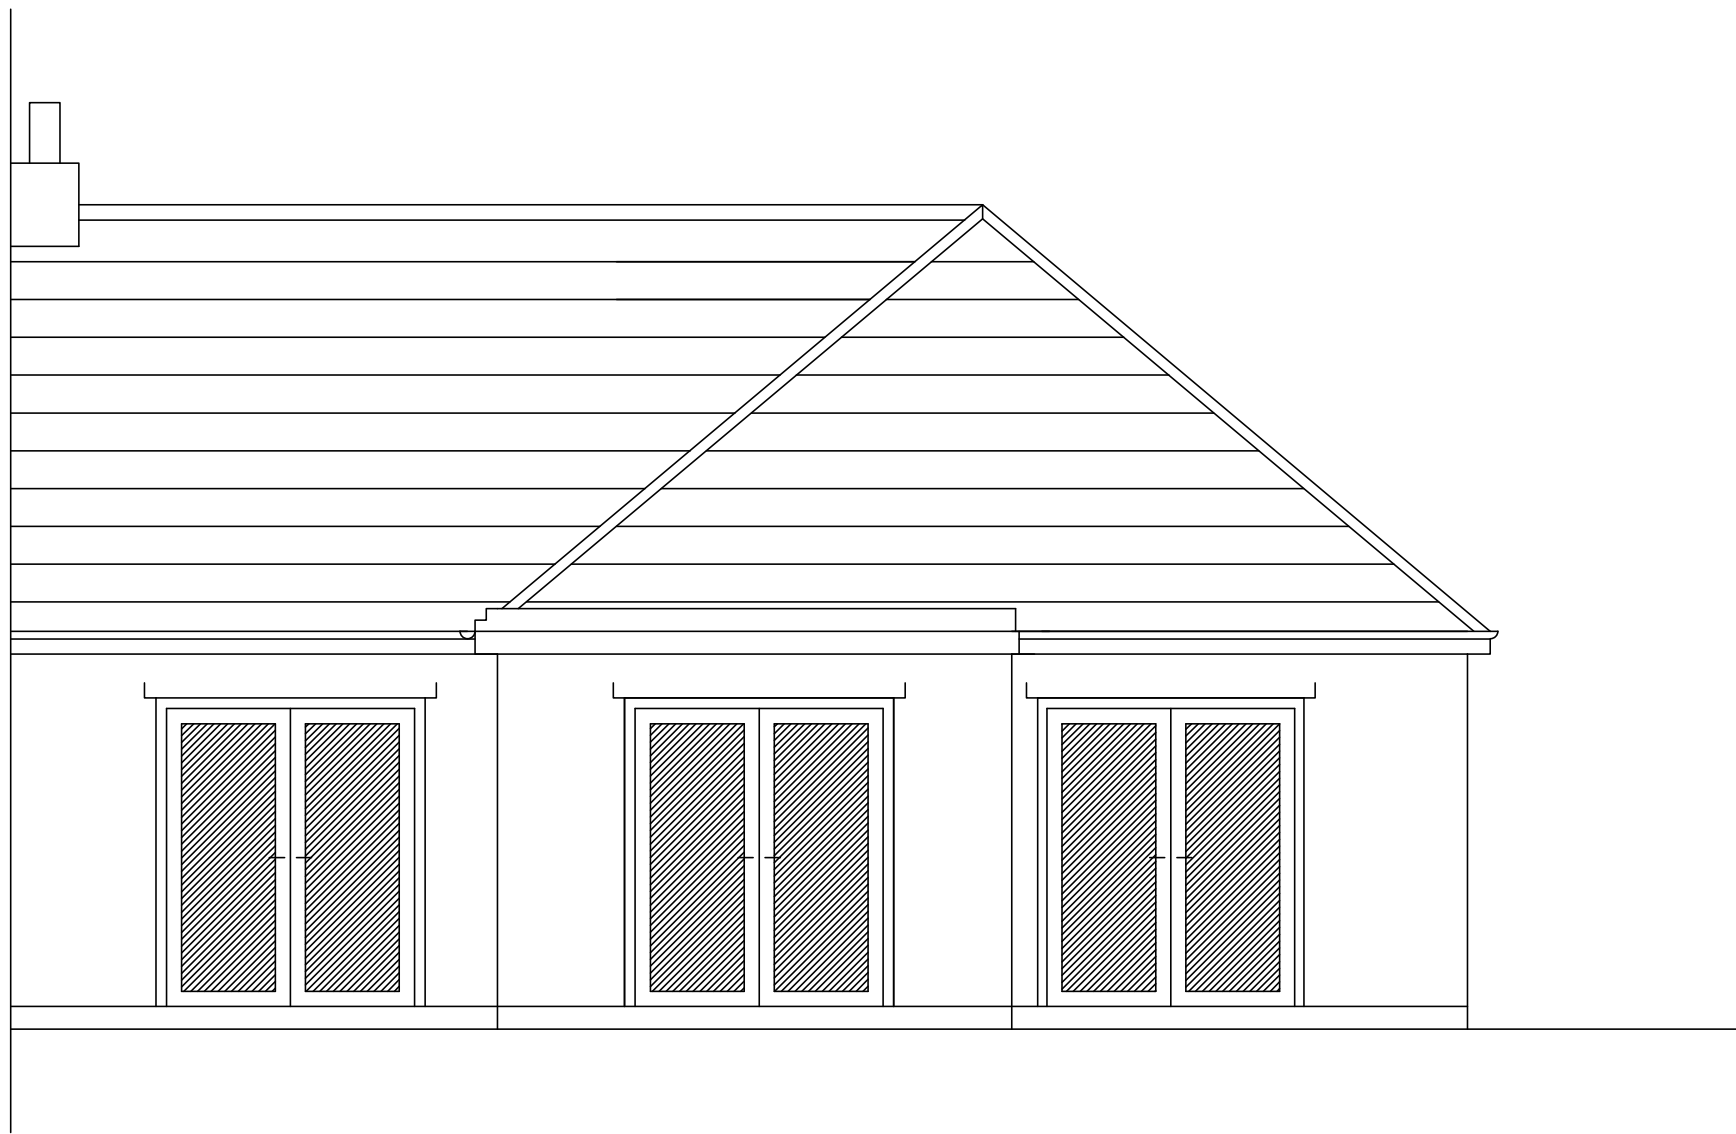

EXISTING REAR ELEVATION

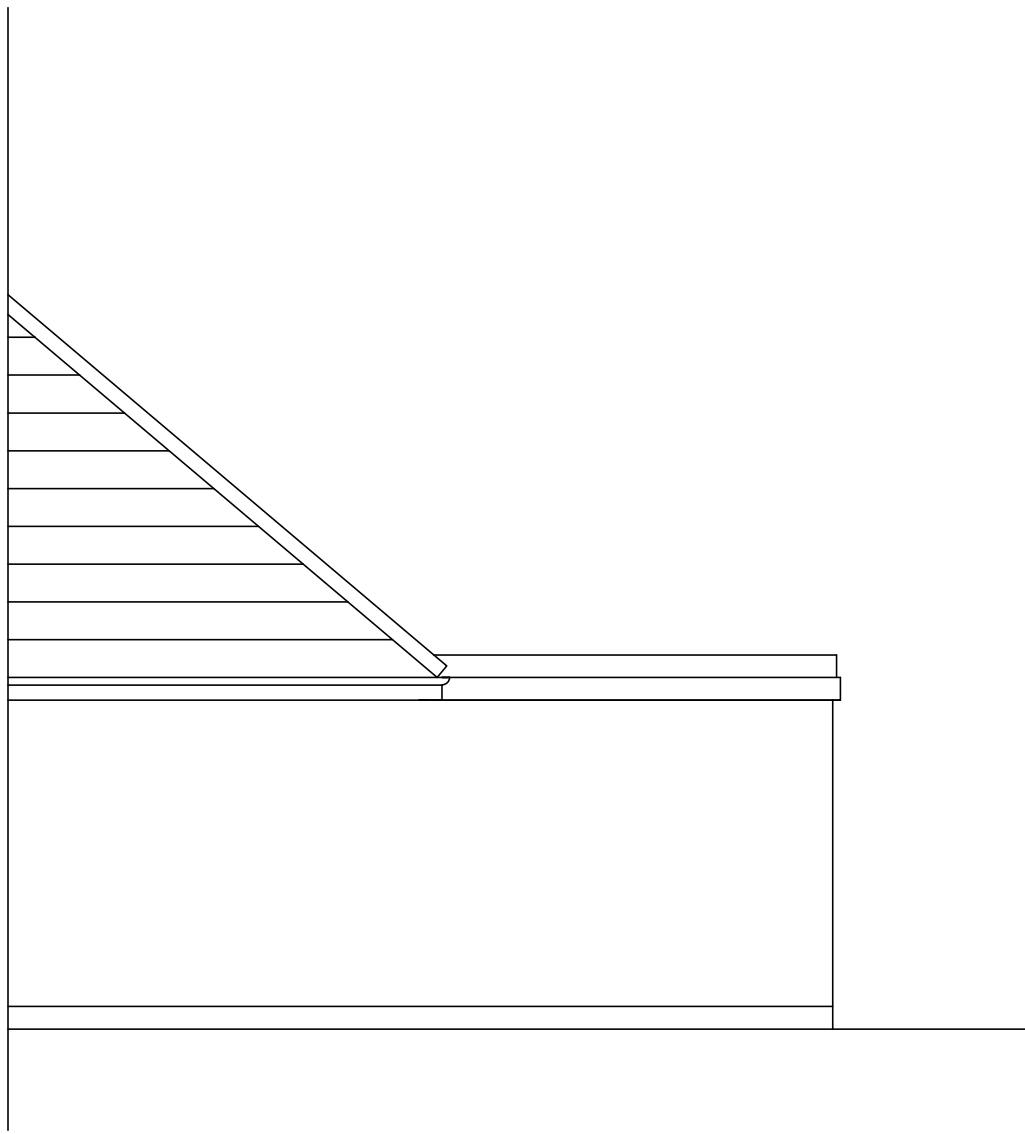

EXISTING RH SIDE ELEVATION



Scale bar

A	PLANNING DEPT REQUESTED AMENDMENTS			14-06-21
Rev	Comments			Date
Client: MR & MRS GREGORY				
Project Title: 5 ST AGNES ROAD HUYTON LIVERPOOL L36 5TA				
Drawing Title: EXISTING ELEVATIONS				
Dwg No:	02	Scale:	1:50 @ A1	
Rev No:	A	Date:	14-05-21	