



All dimensions to be checked on site.
Any discrepancies to be reported to the Client before the commencement
of any works.

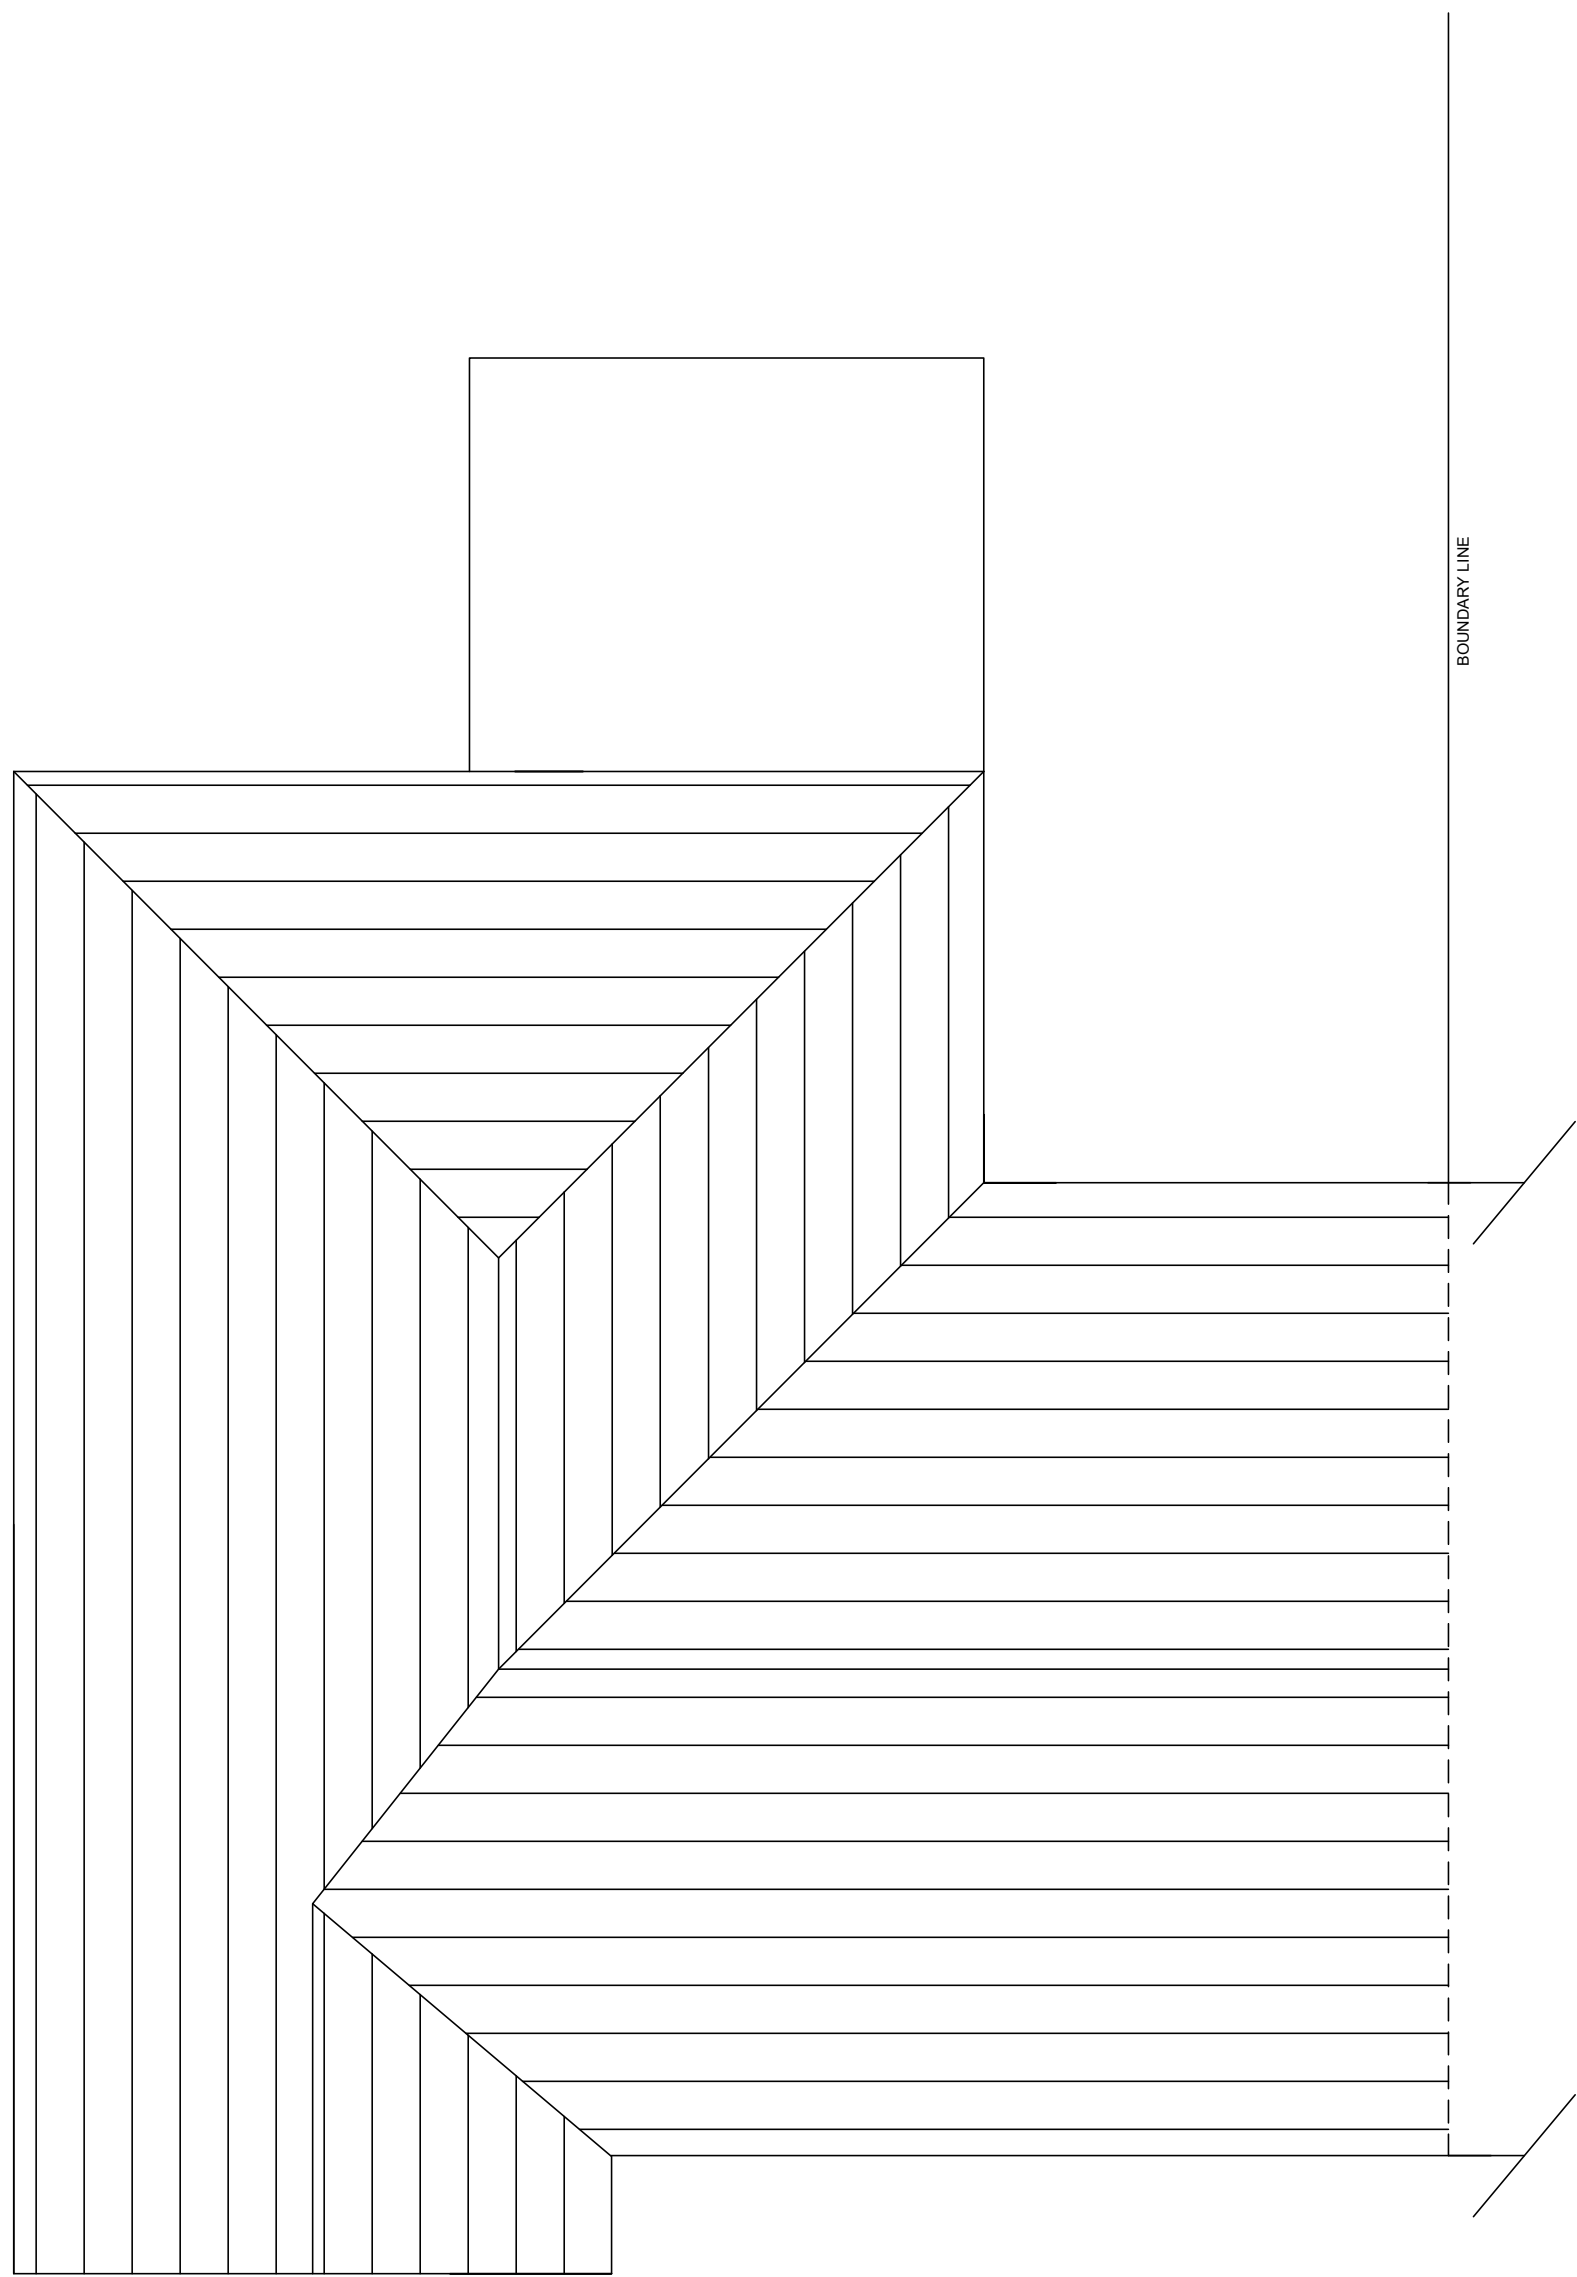

EXISTING ROOF PLAN

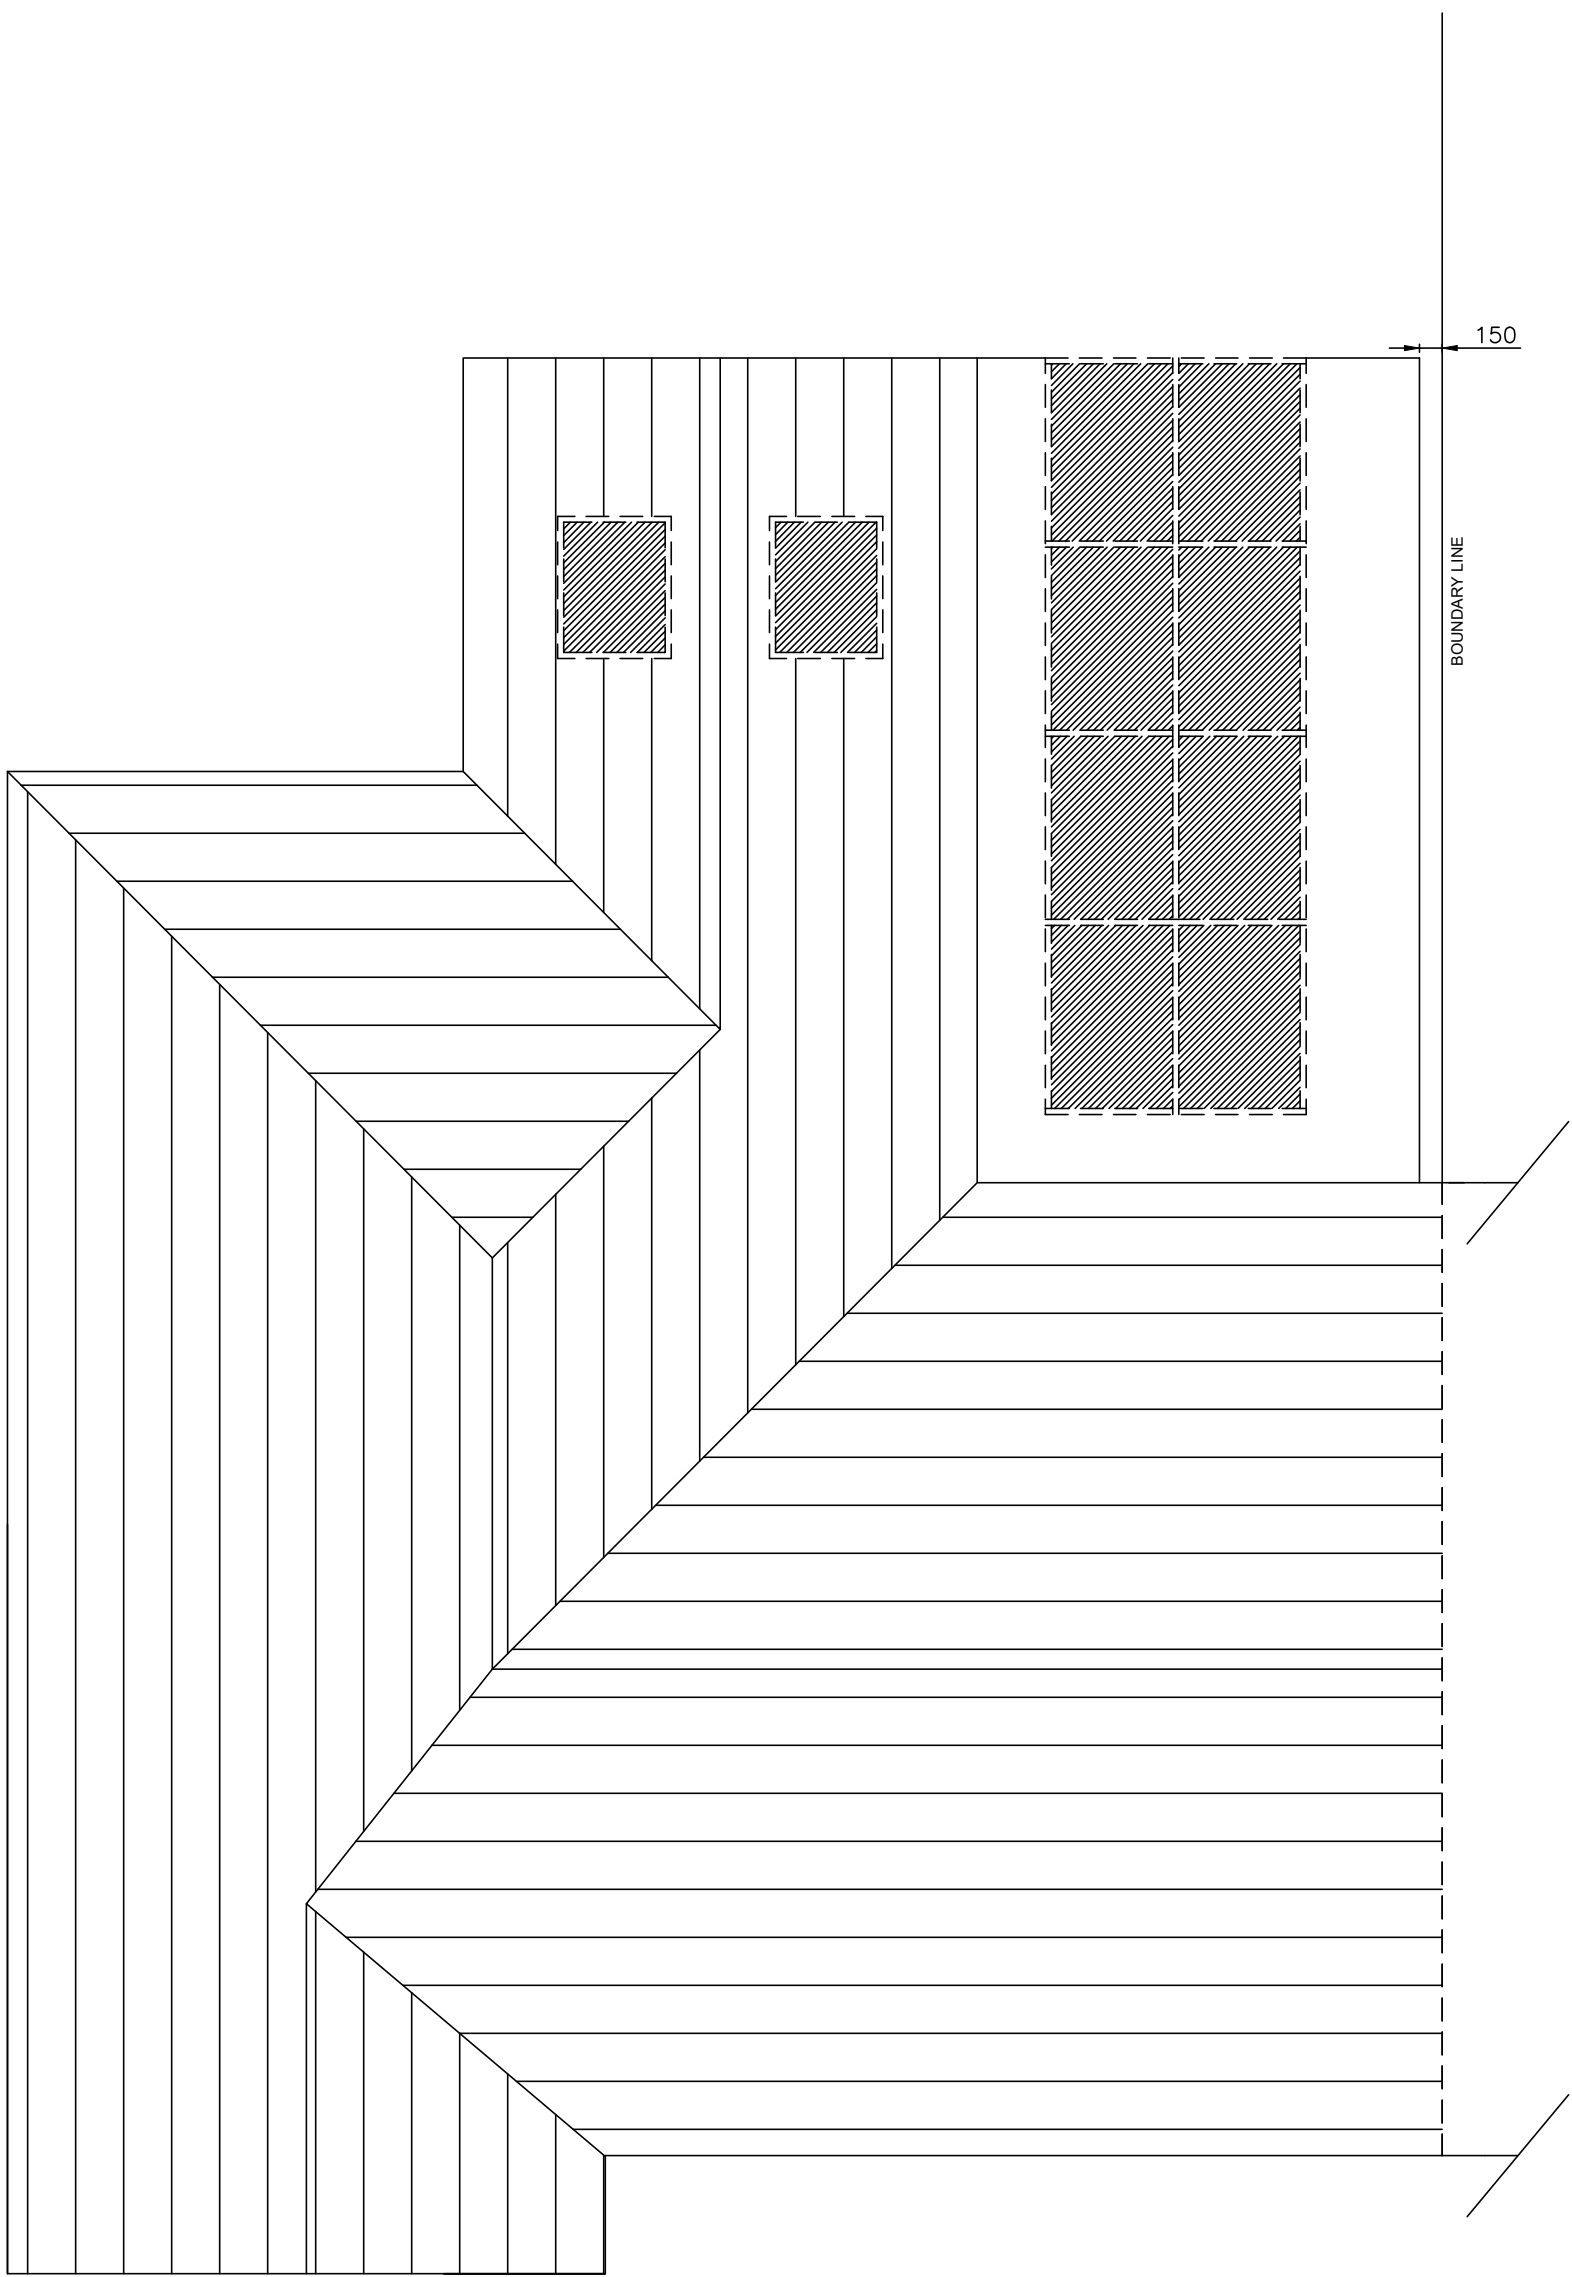

PROPOSED ROOF PLAN



Scale bar

A	PLANNING DEPT REQUESTED AMENDMENTS			14-06-21
Rev	Comments			Date
Client: MR & MRS GREGORY				
Project Title: 5 ST AGNES ROAD HUYTON LIVERPOOL L36 5TA				
Drawing Title: EXISTING & PROPOSED ROOF PLANS				
Dwg No:	04	Scale:	1:50 @ A1	
Rev No:	A	Date:	23-05-21	