


SITE PLAN: ORIGINAL

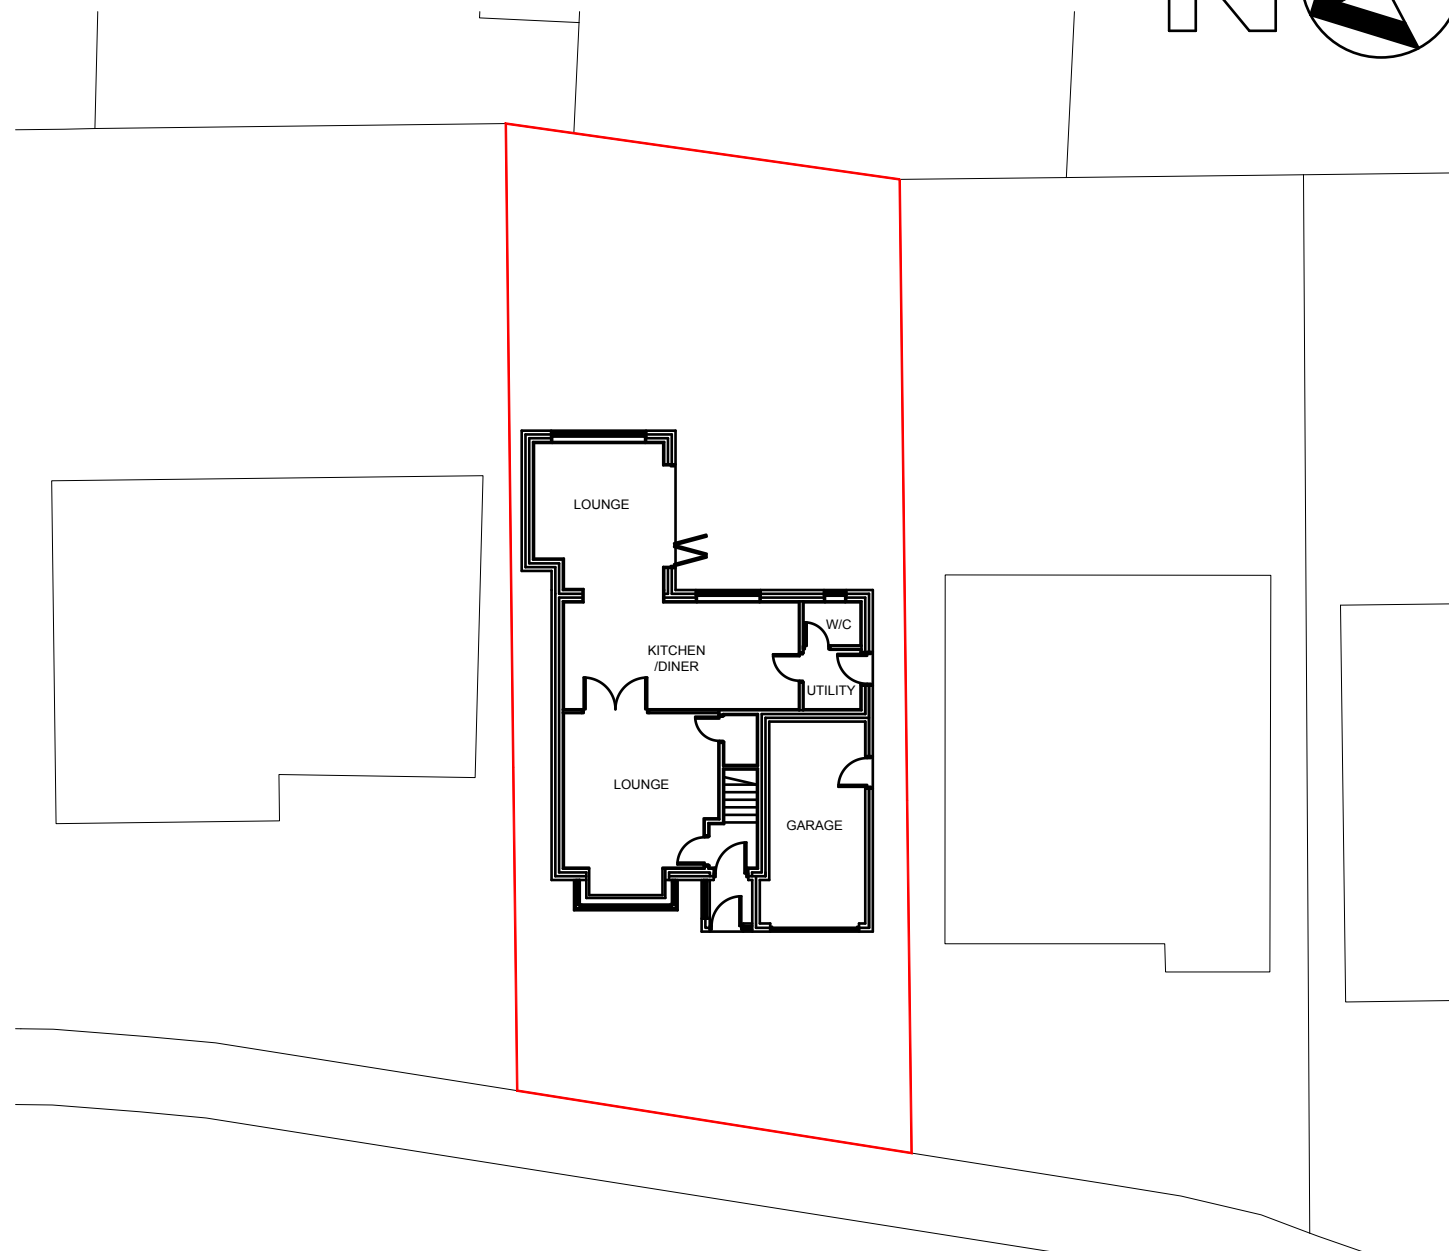

SITE PLAN: PROPOSED

B	Page size changed from A1 to A3.	09/11/21
A	Site plan updated in-line with updated floor plans.	04/11/21
Rev	Description	Date

Project 6 FOSTER CLOSE, WHISTON, KNOWSLEY, L35 7NW	Contract. No	Drg. No	Revision	Scale	1:200	@ A3	LAWRENSON ASSOCIATES Consulting Structural Engineers Planning & Development Consultants Architectural Services 1 THE GLOBE 142 HARDSHAW ST. ST. HELENS WA10 1JT Telephone: (01744) 733446 www.lawrensonassociates.co.uk E-mail: info@lawrensonassociates.co.uk
	6153	02	B	By	BPM	Date	
				Chkd	HTL	November 2021	
Client MR. PHILIP WIGNALL	Drawing Title SITE PLANS: ORIGINAL HOUSE AND PROPOSED.						