



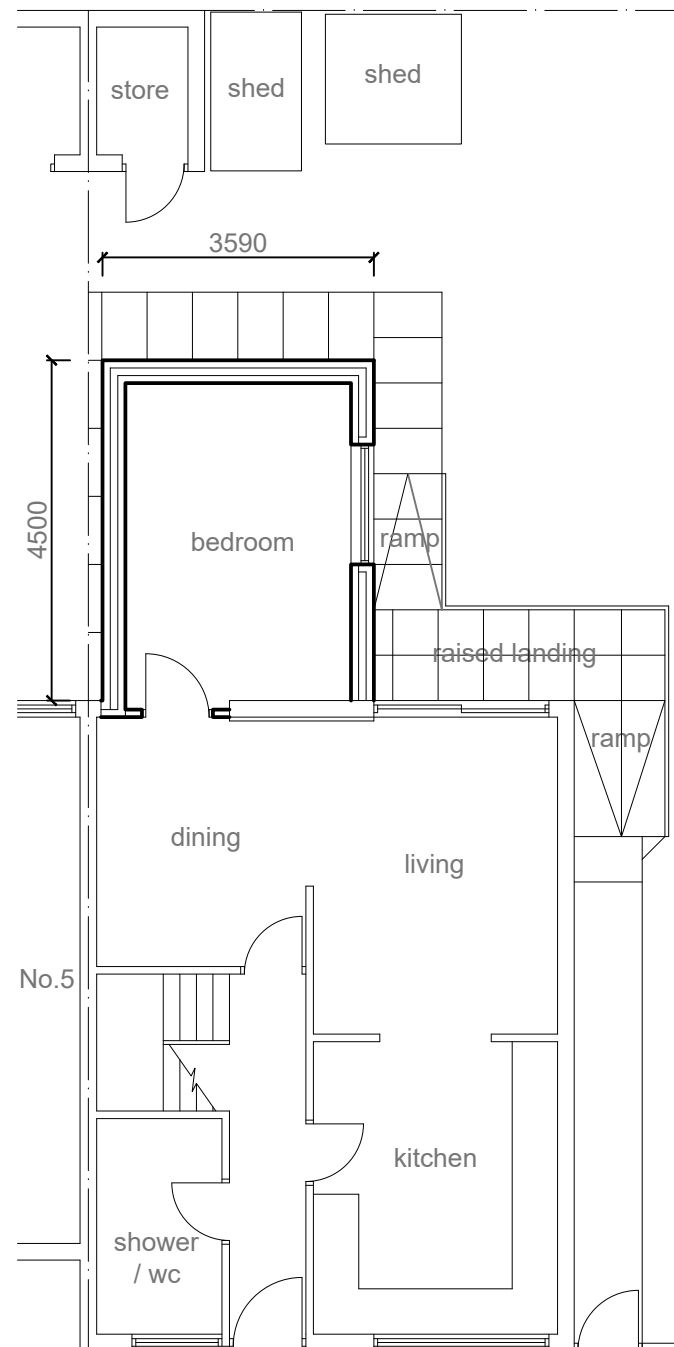


Proposed ground floor and site plan @ 1:100 scale




Proposed rear elevation @ 1:100 scale

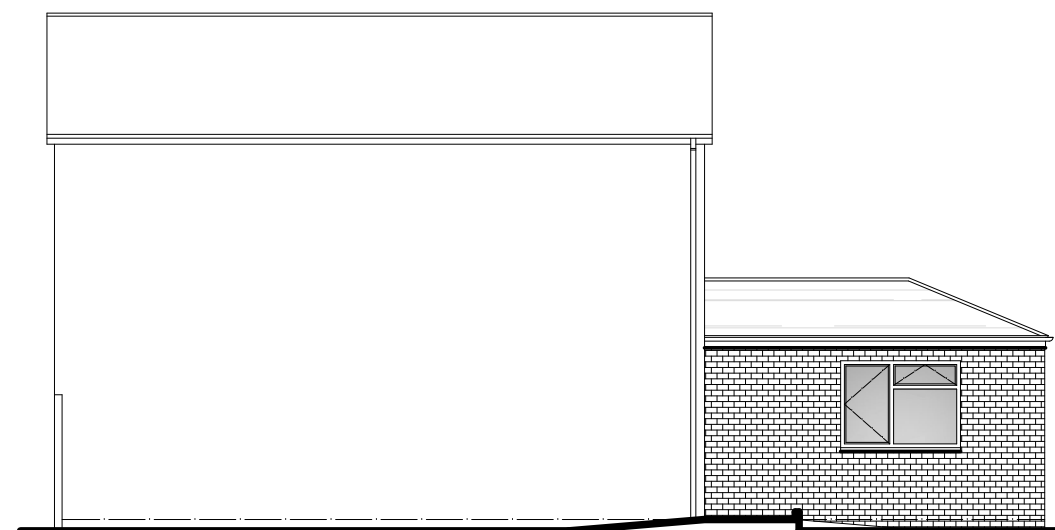

Proposed side (west) elevation @ 1:100 scale

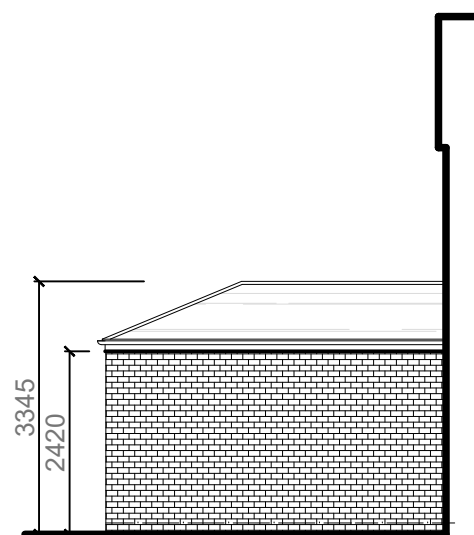

Proposed side (east) elevation @ 1:100 scale

 

EXTERNAL SPECIFICATION

Roof:
Smooth Brown Marley Bold Roll (osa) interlocking roof tiles to new extension roof as shown hatched to match existing main roof.

Walls:
Facing brickwork to match existing. Mortar colour to match existing.

Facias:
White PVCu to match existing main house.

Rainwater goods:
Black PVCu gutters and rainwater pipes.

Window:
White PVCu frame with double glazing to match pattern of main house.

Project:

**PROPOSED SINGLE STOREY REAR
BEDROOM EXTENSION**

at:

**6 FLEETWOOD GARDENS
KIRKBY, L33 1TP**

for:

MR SHAUN MURPHY

PROPOSED LAYOUT & SITE PLAN

Scale: 1:100

Date: March 2025

Drawing Number:
2022050-02

Revision: