


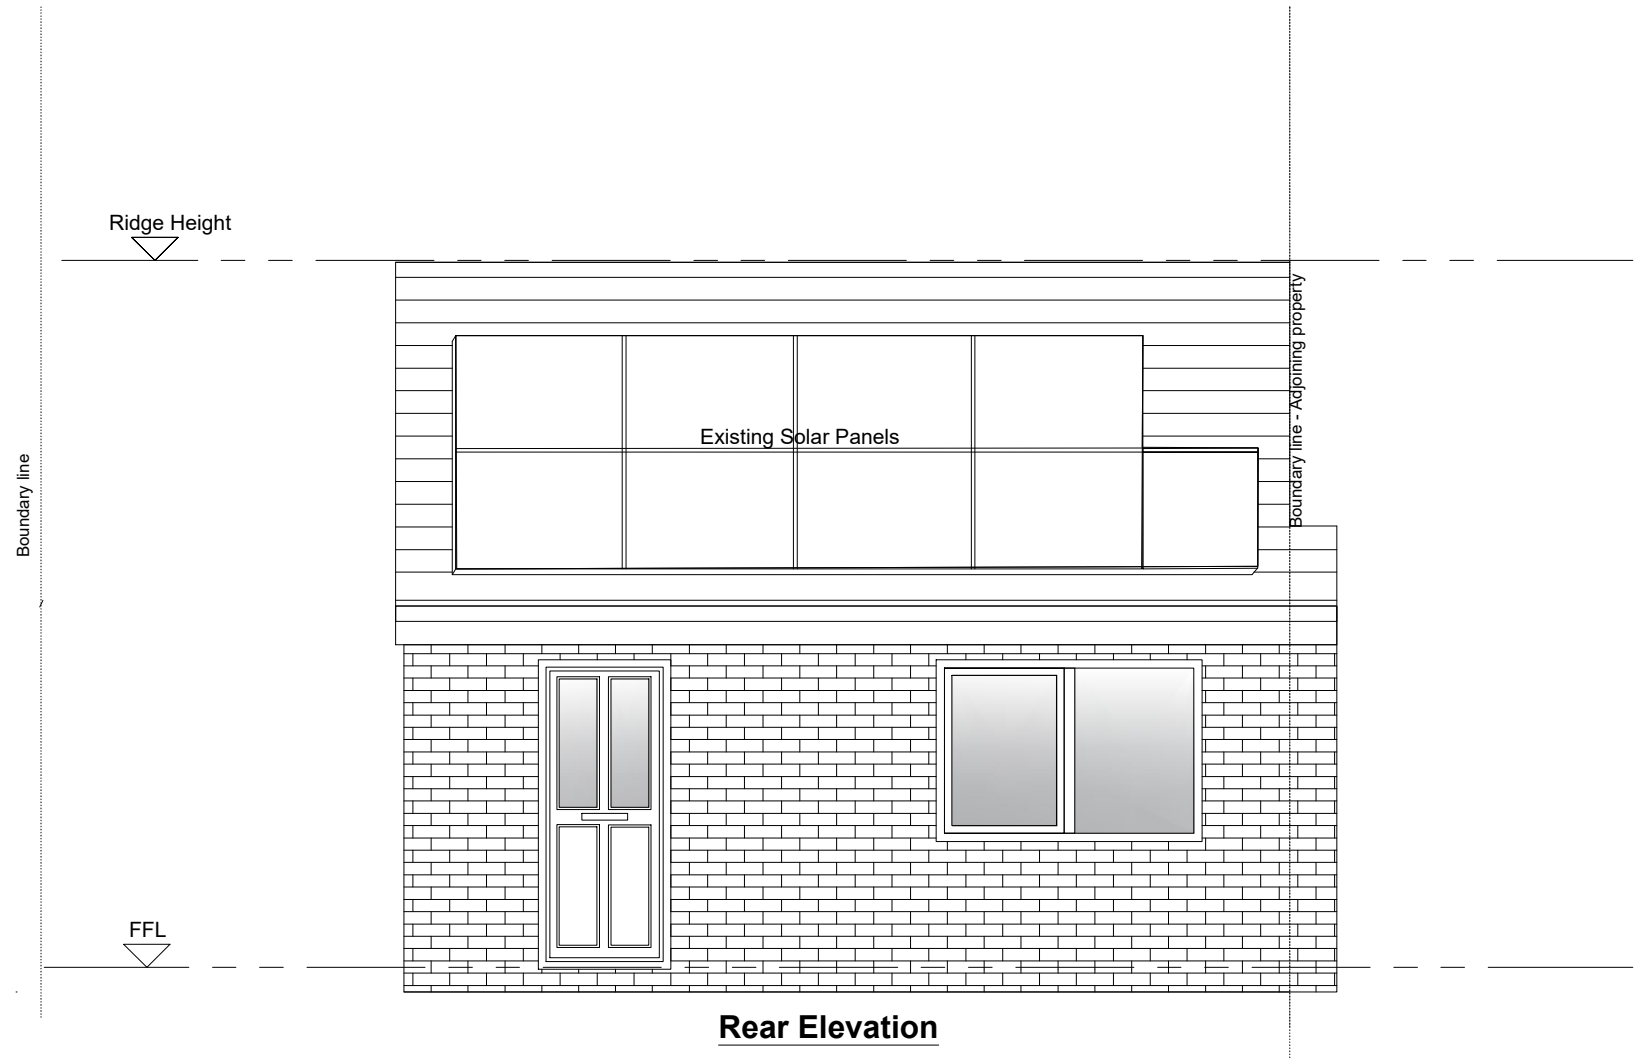


 


Rear Elevation

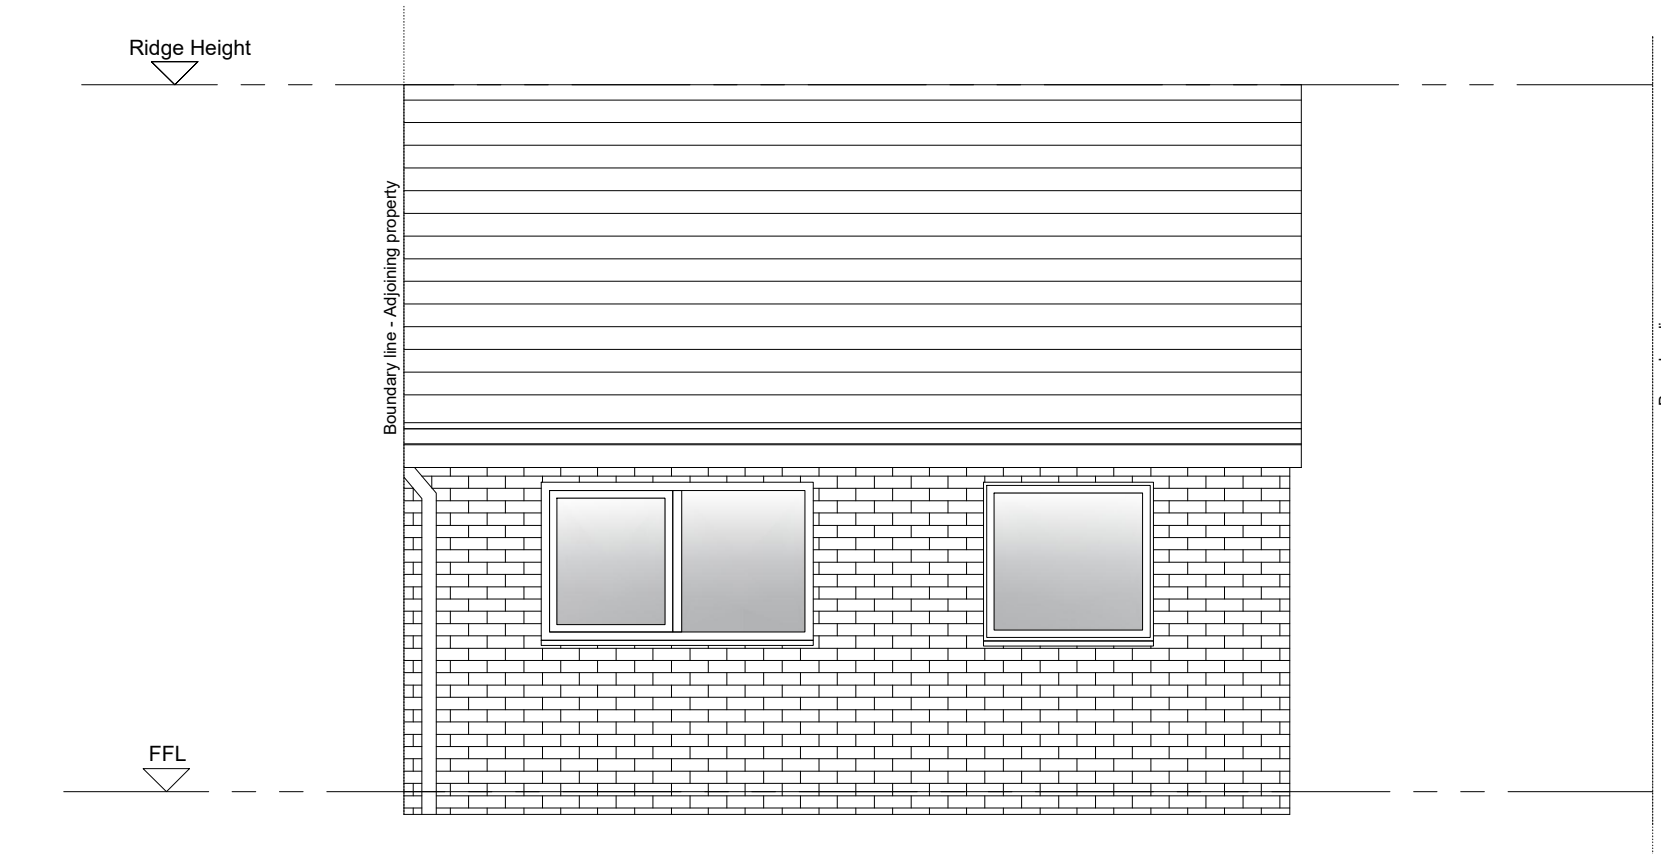


Front Elevation

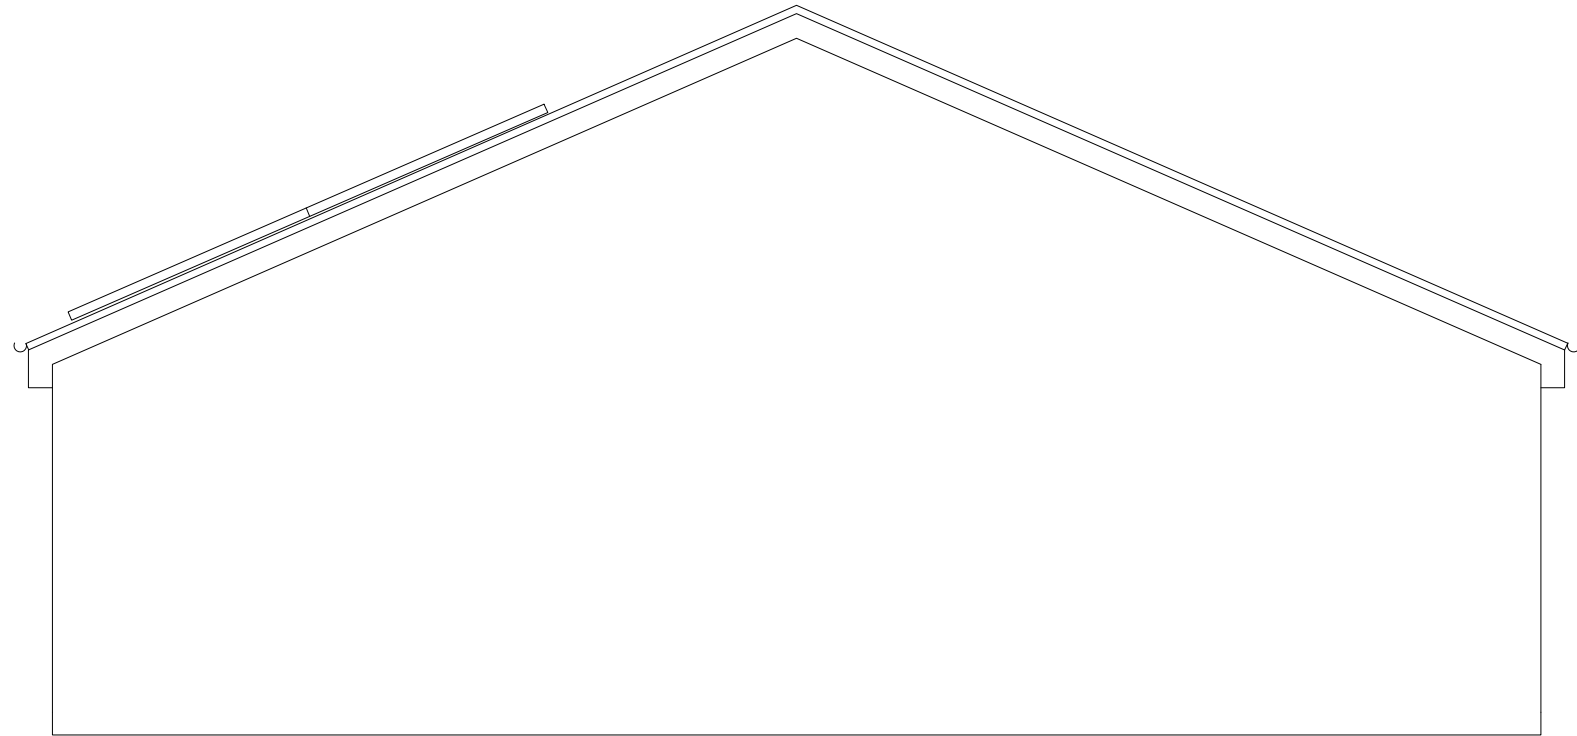

Side Elevation - Adjoining property

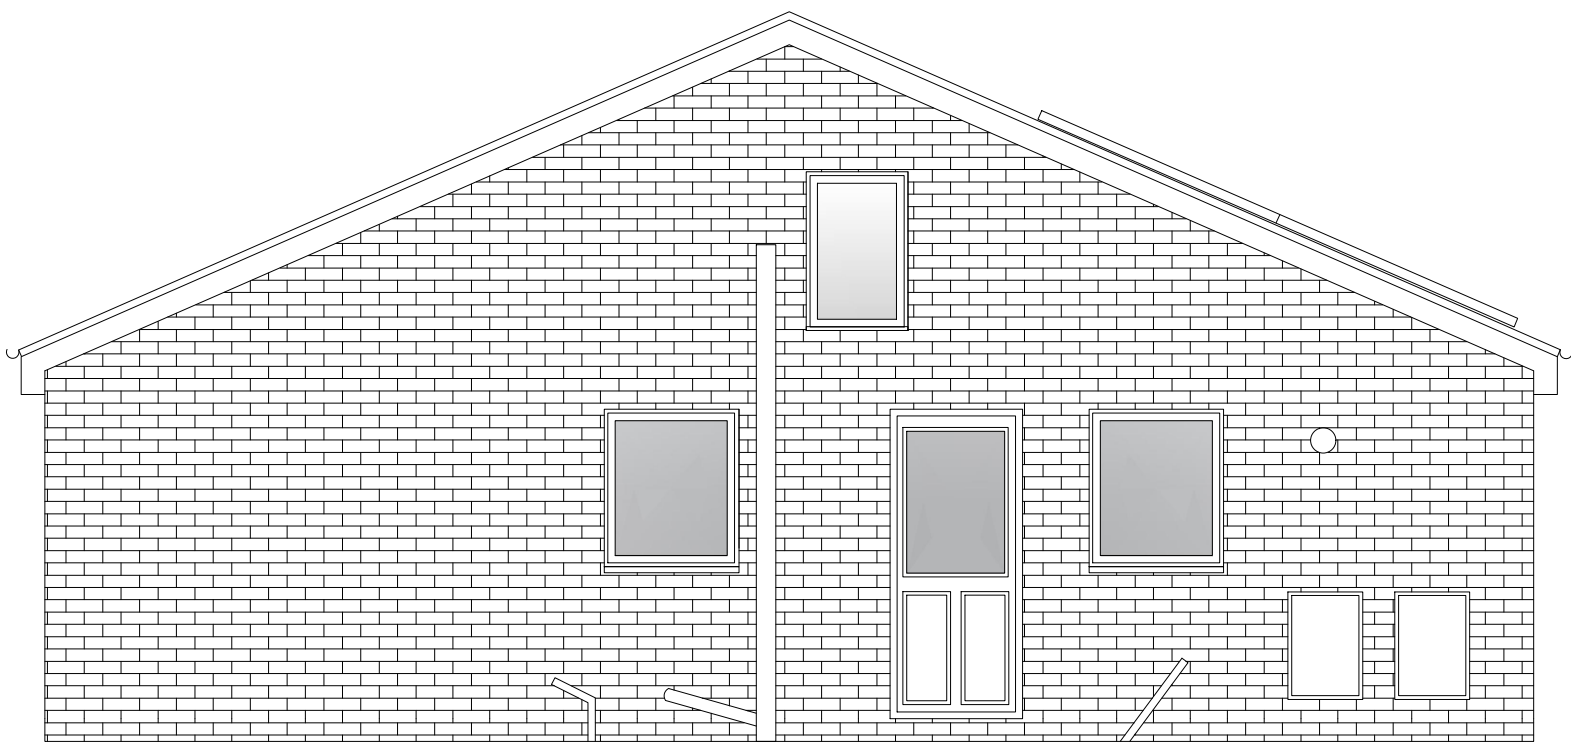

Side Elevation

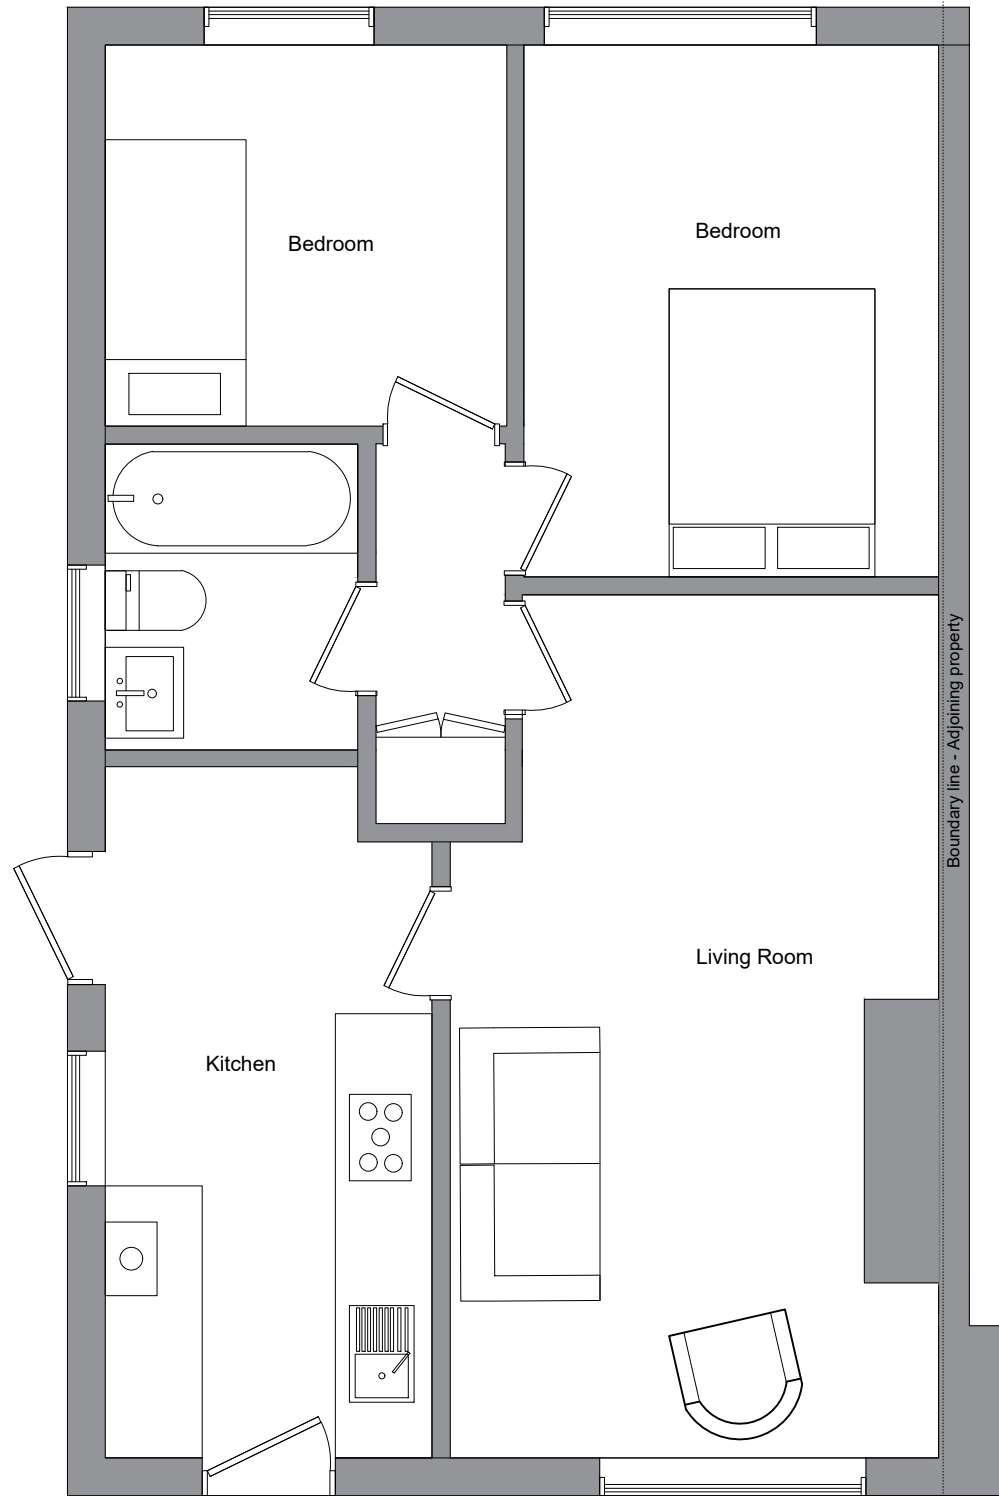

Ground Floor Plan



Address
16A Elstead Rd,
Kirkby,
Liverpool L32 4TF

Status
Planning application

DWG No. ER100/EXG/01

Client
Lewis Crosbie
Ellen Green

Do not Scale

Drawing Title
Proposed Front, Rear Dormer and Side
Extension - Existing Elevation and plan

Scale 1:50 / A1

Revision - A

Drawn By. Stuart Melia
Melia Design - Scarisbrick, L40 9AB
Contact no. - 07393297313