
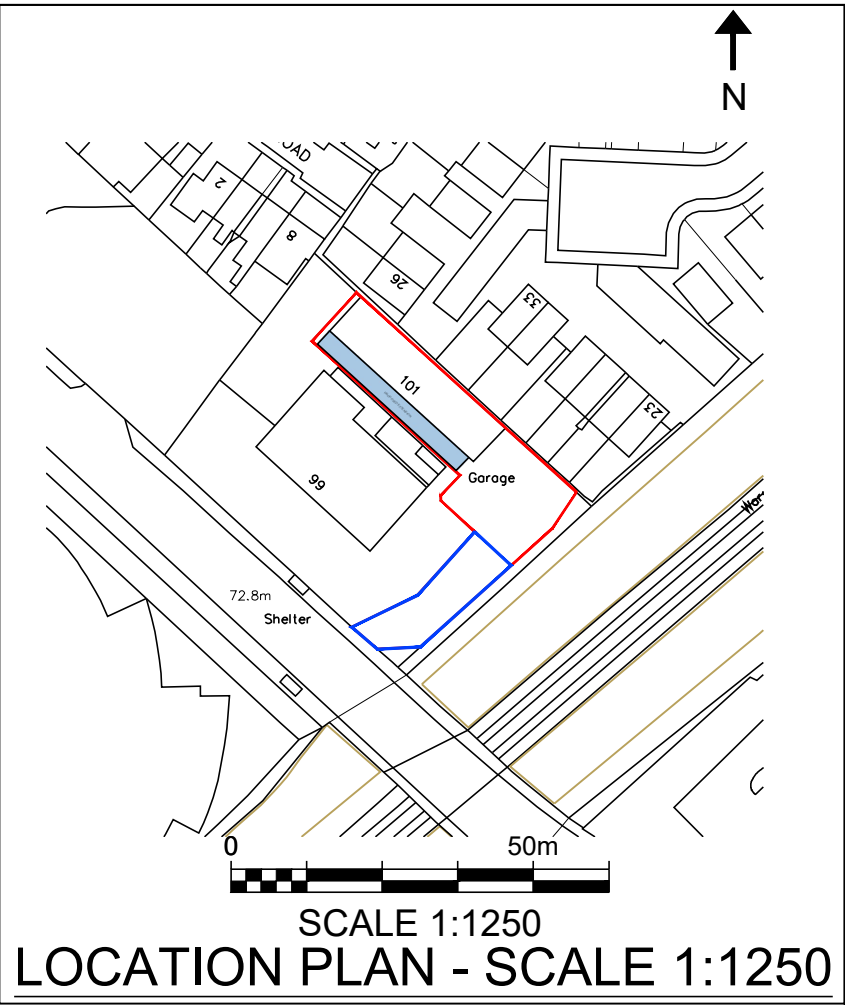


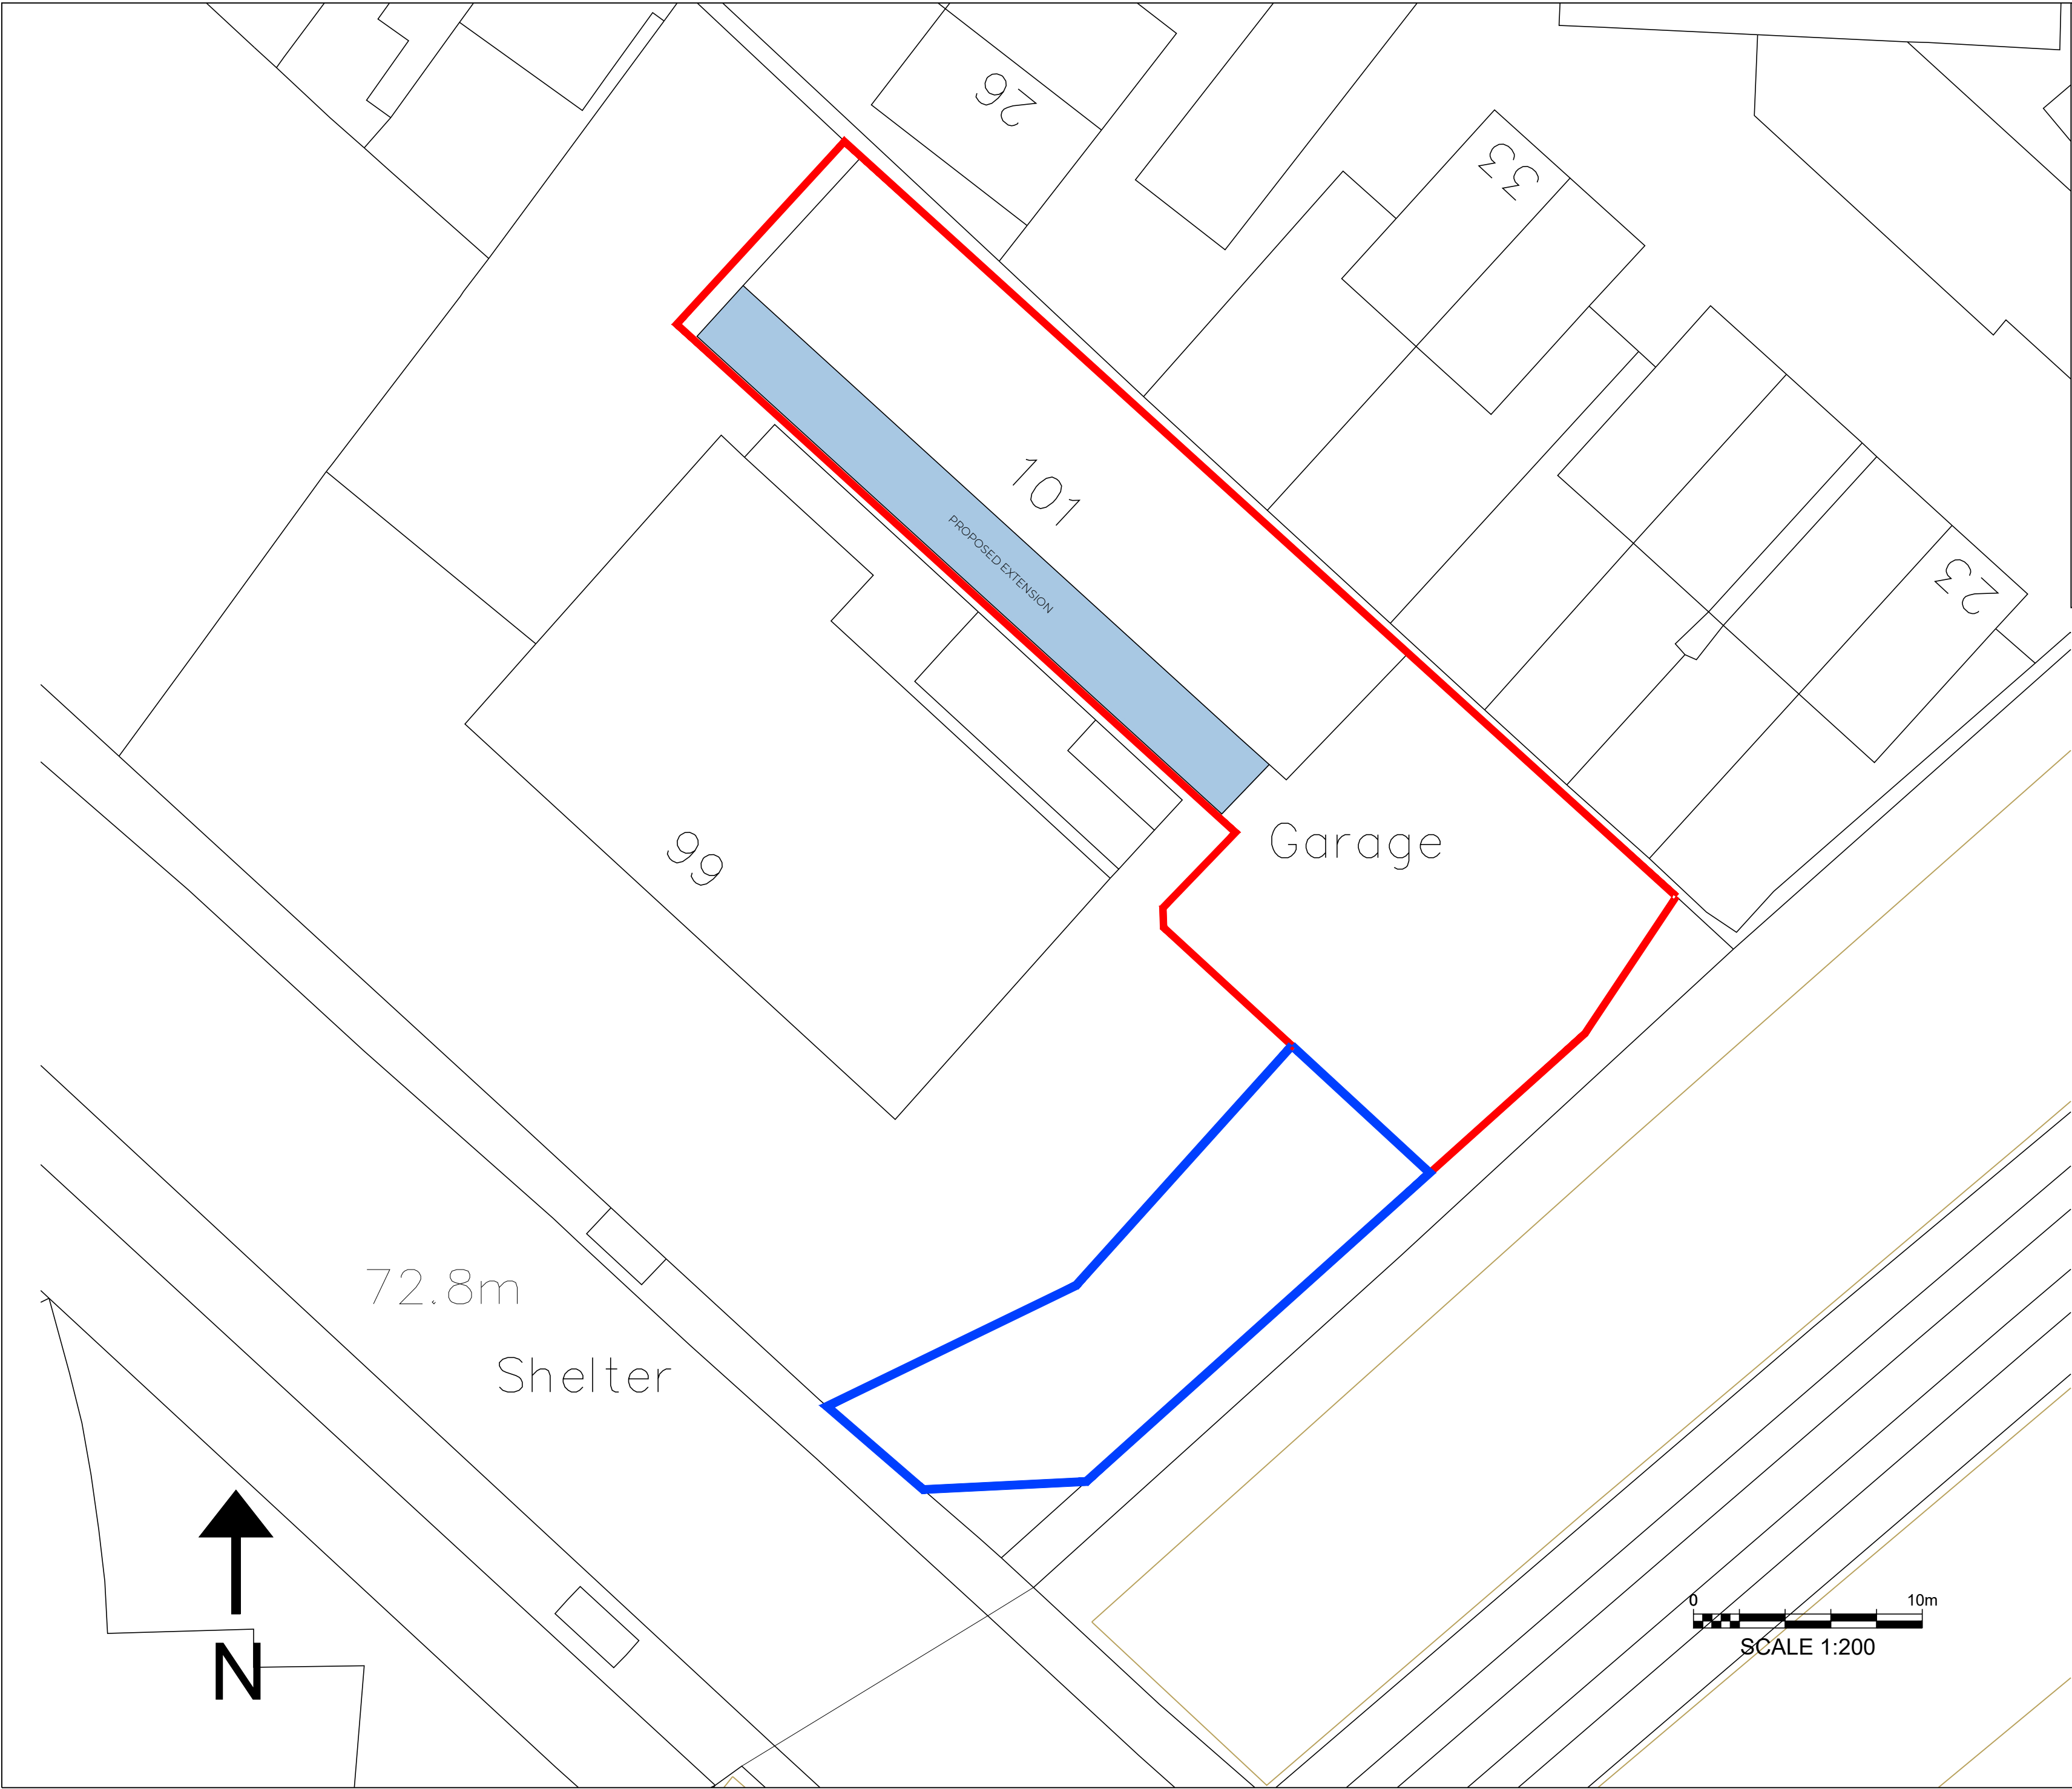

B	WIDTH CHANGE	
A	FIRST ISSUE	
REV	AMENDMENTS	DATE
JOB	101 WARRINGTON ROAD L34 5ST	
TITLE	SITE PLAN	
SCALE	1:200	DATE MAY 2021
DWG No.	A003	REVISION B