

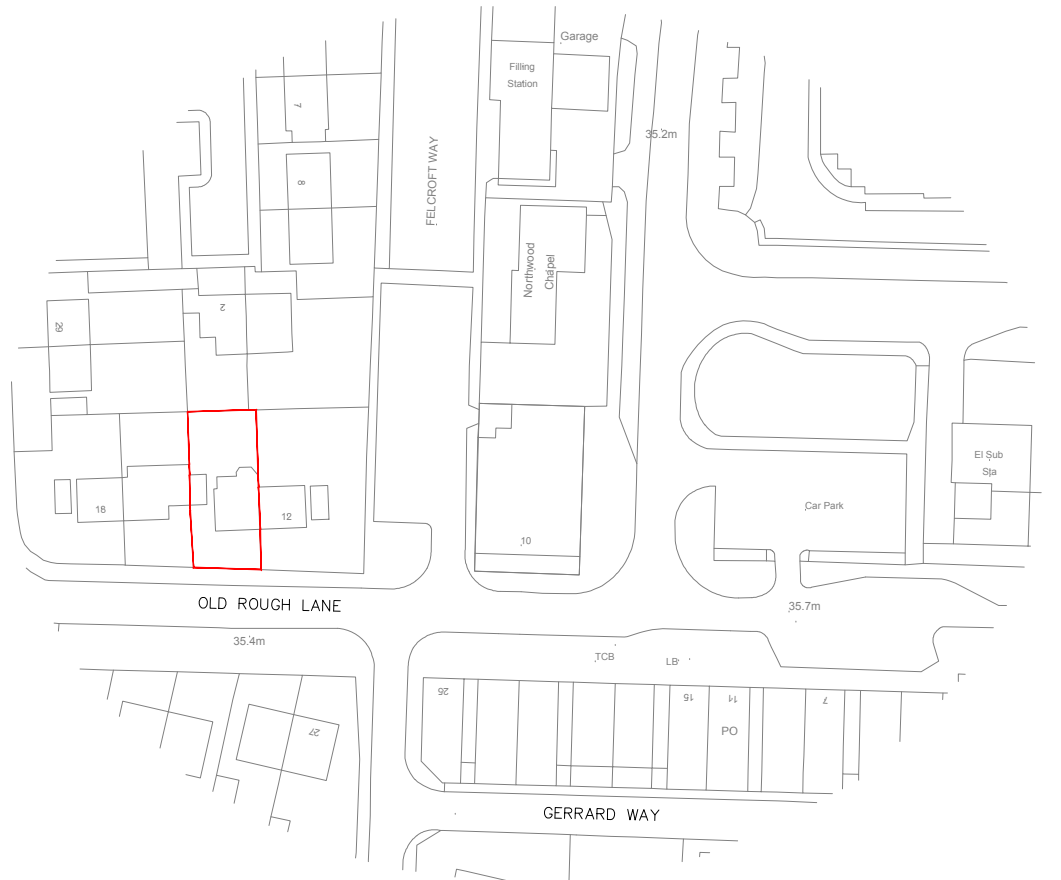


STATUS PLANNING	© Copyright of PM DESIGNS®. All rights reserved. All dimensions are in millimetres unless stated otherwise. All dimensions must be checked on site prior to construction and any discrepancies reported to the architect. Work is subject to change following detailed design.			
	RevNo	Revision note	Date	Signature/Checked

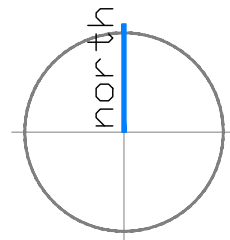


LOCATION PLAN | SCALE 1:1250

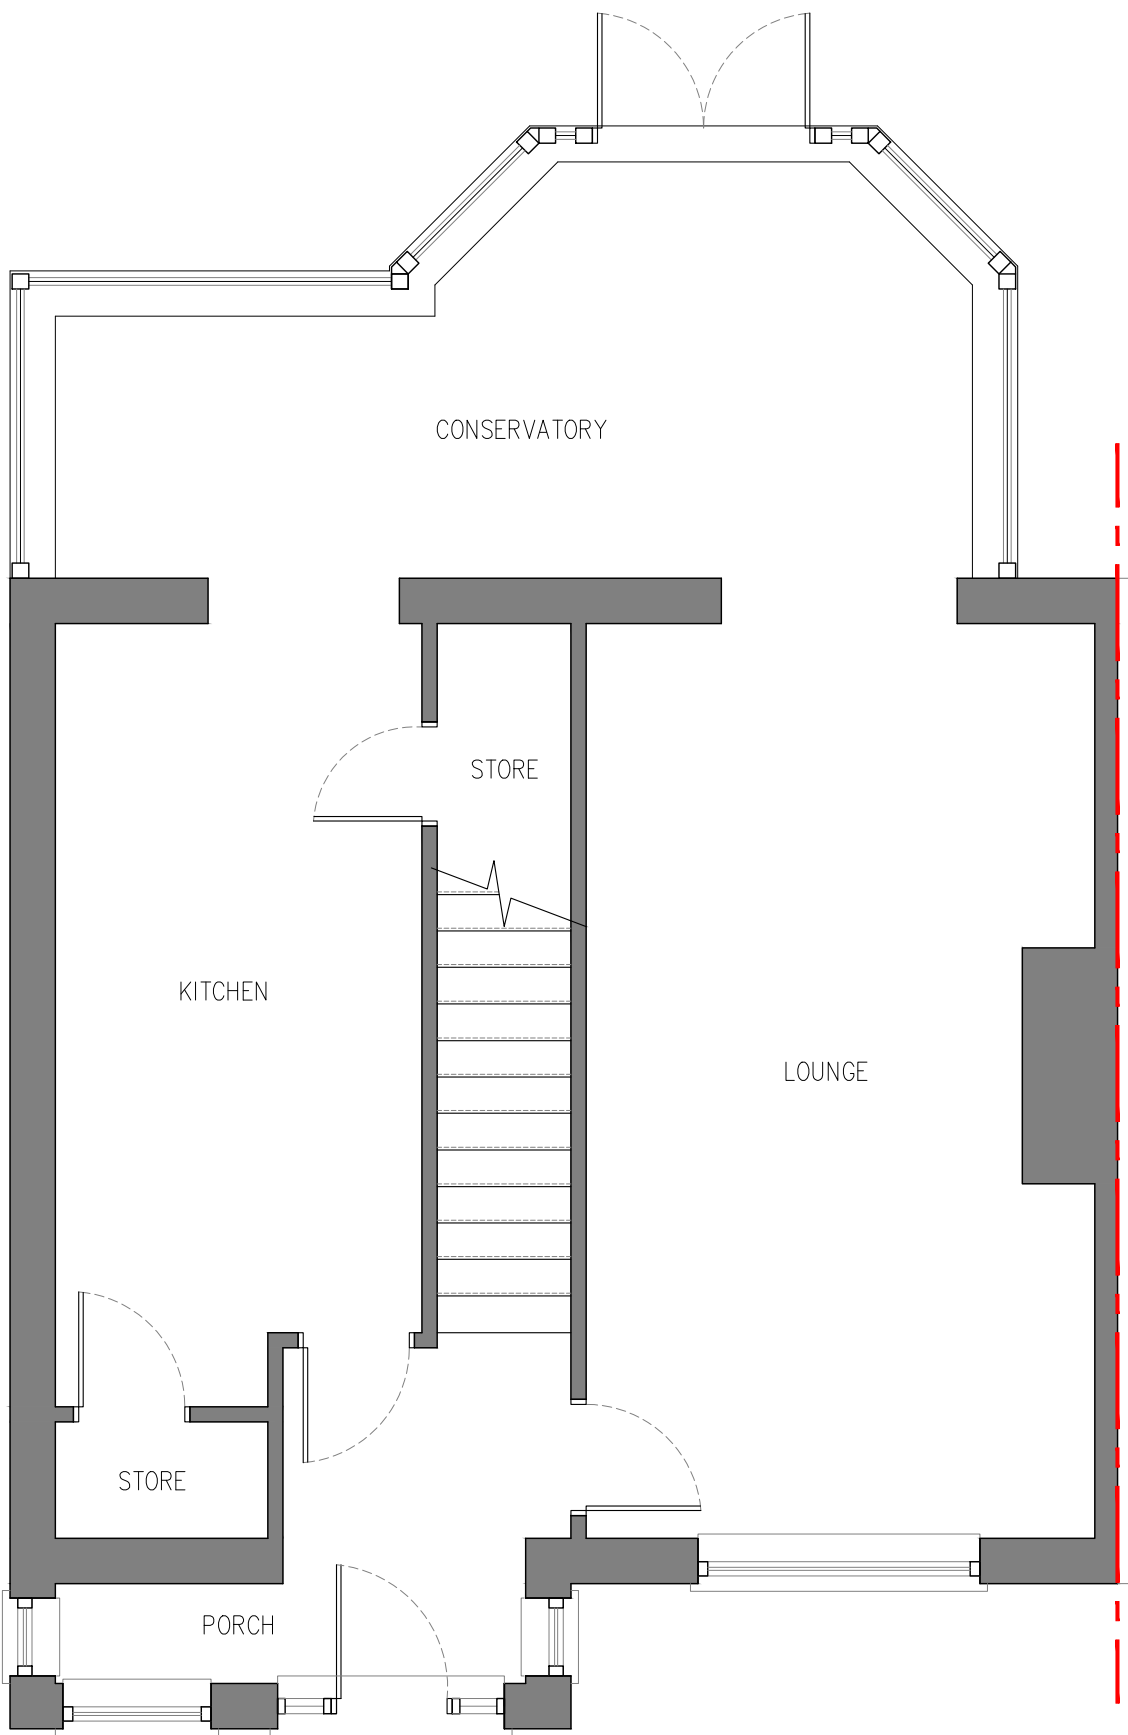

EXISTING GROUND FLOOR | SCALE 1:50




EXISTING FIRST FLOOR | SCALE 1:50

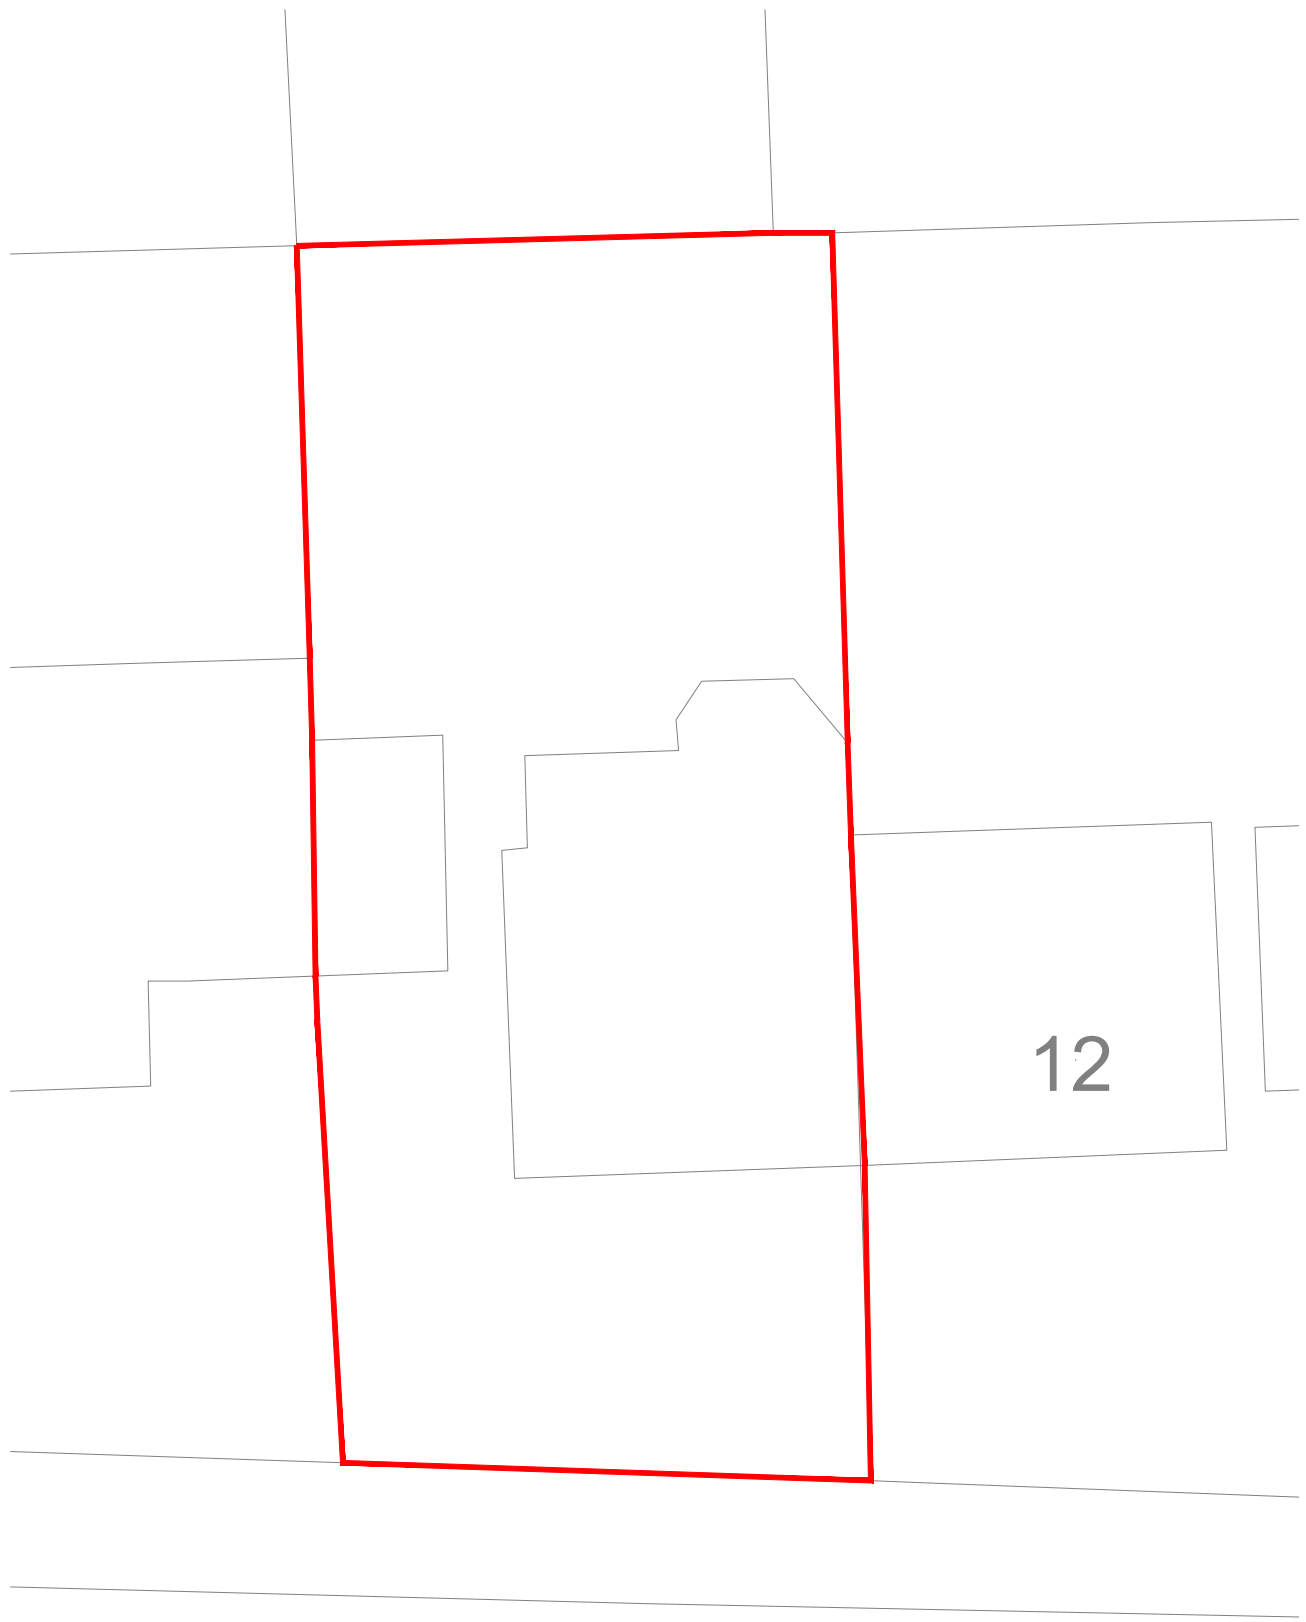


EXISTING SITE PLAN | SCALE 1:100





EXISTING FRONT ELEVATION | SCALE 1:50

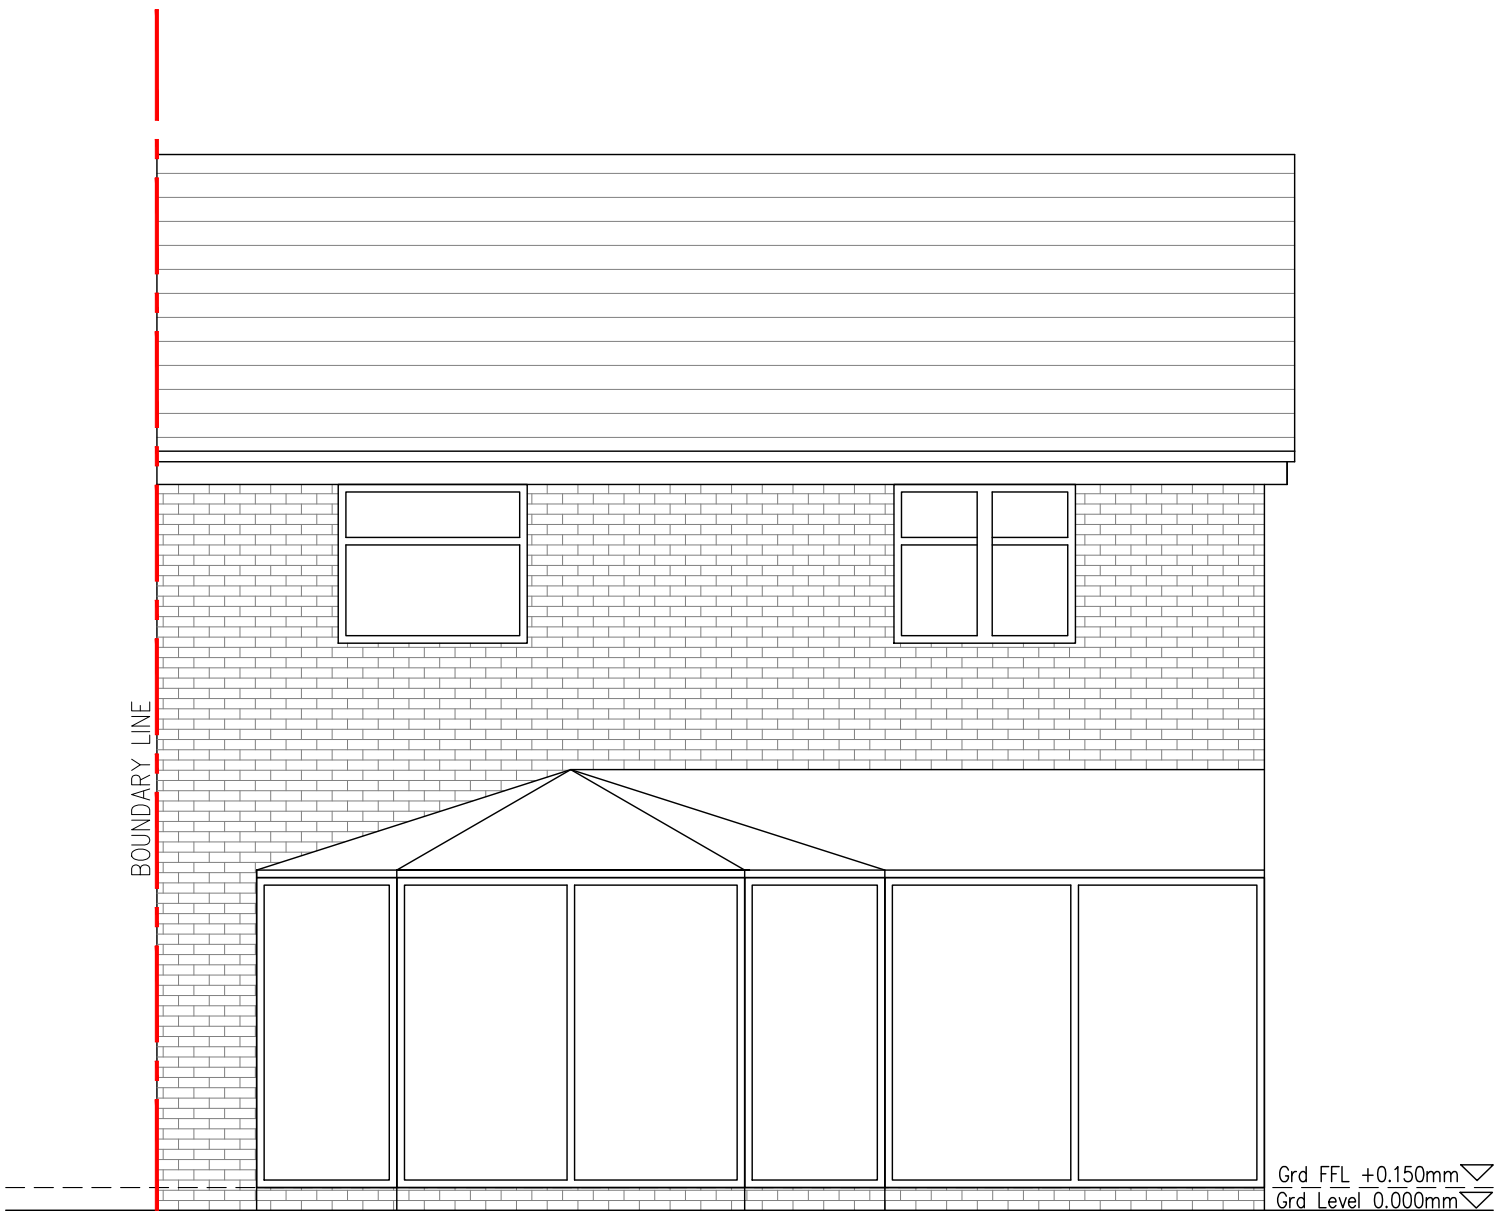

EXISTING REAR ELEVATION | SCALE 1:50

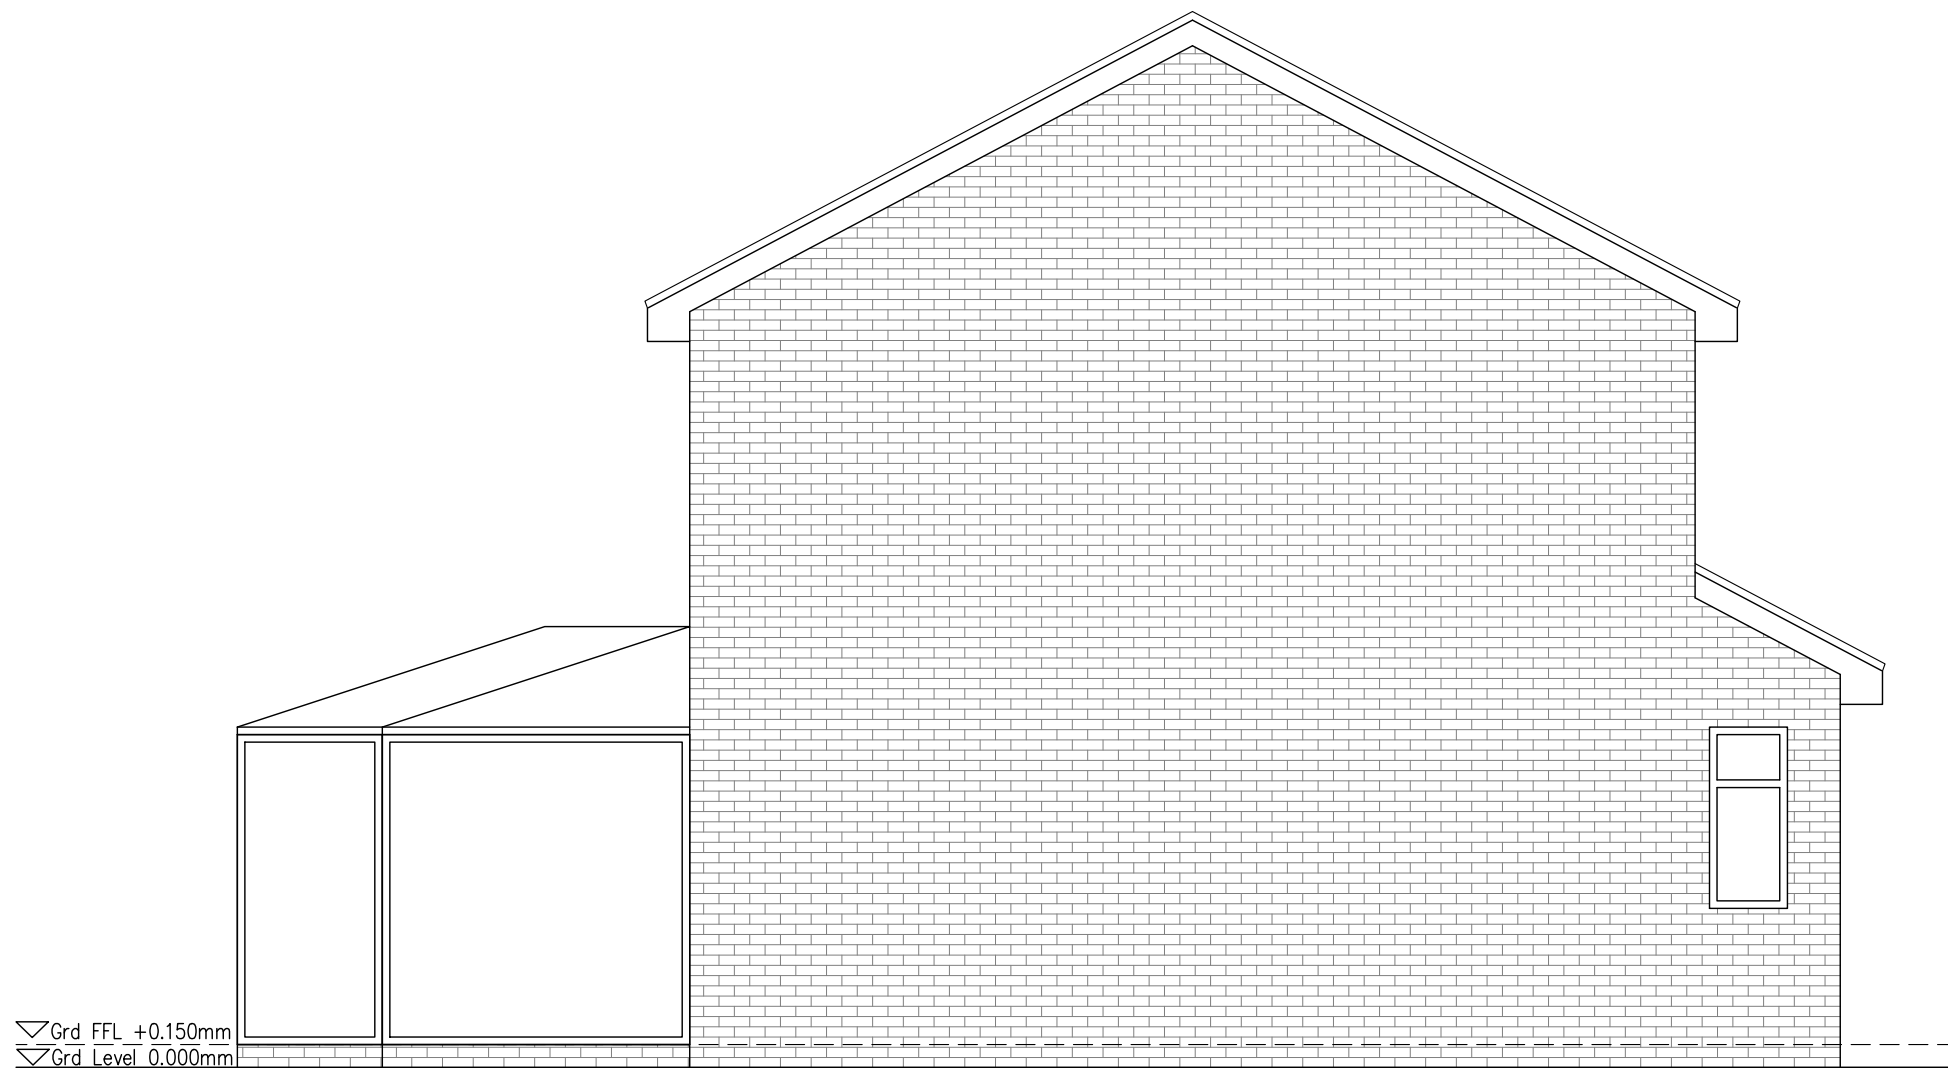

EXISTING SIDE ELEVATION | SCALE 1:50

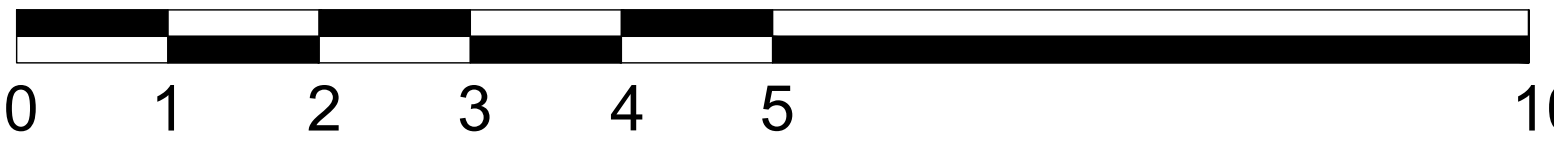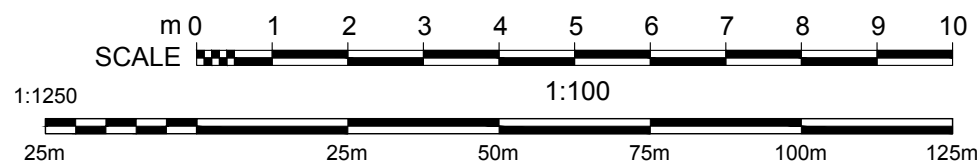

SCALE BAR 1:50

PM

PARLE MAGUIRE DESIGNS

PROJECT: 14 OLD ROUGH LANE
KIRKBY
L33 8XB

CLIENT: ARUNA CARE NW LTD

Drawing Title
EXISTING PLANS

Drawing No.
A101

Date:
NOV 2024

Scale:
1:50 @ A1

Revision:
-

Issue:
PLANNING STATUS