

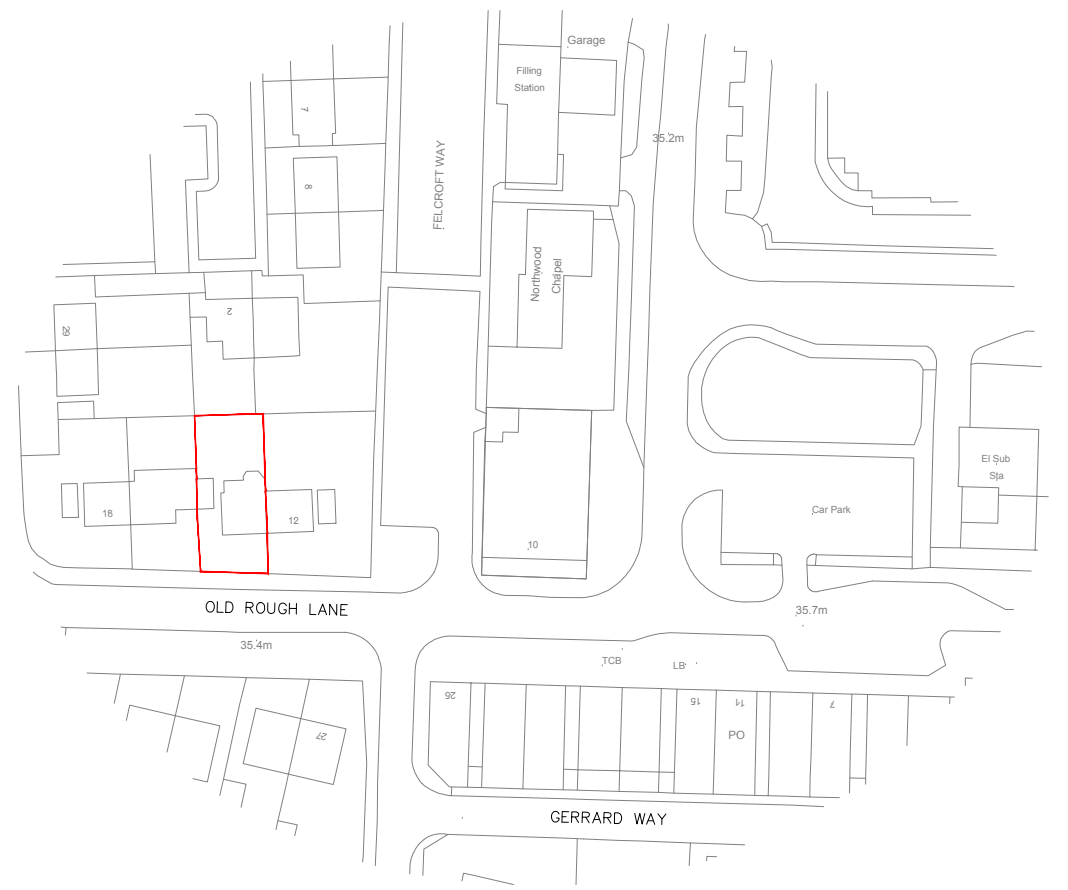



STATUS PLANNING	© Copyright of PM DESIGNS®. All rights reserved. All dimensions are in millimetres unless stated otherwise. All dimensions must be checked on site prior to construction and any discrepancies reported to the architect. Work is subject to change following detailed design.			
	RevNo	Revision note	Date	Signature/Checked

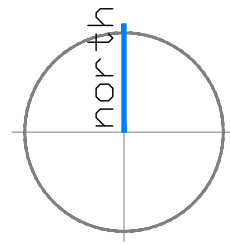


LOCATION PLAN | SCALE 1:1250

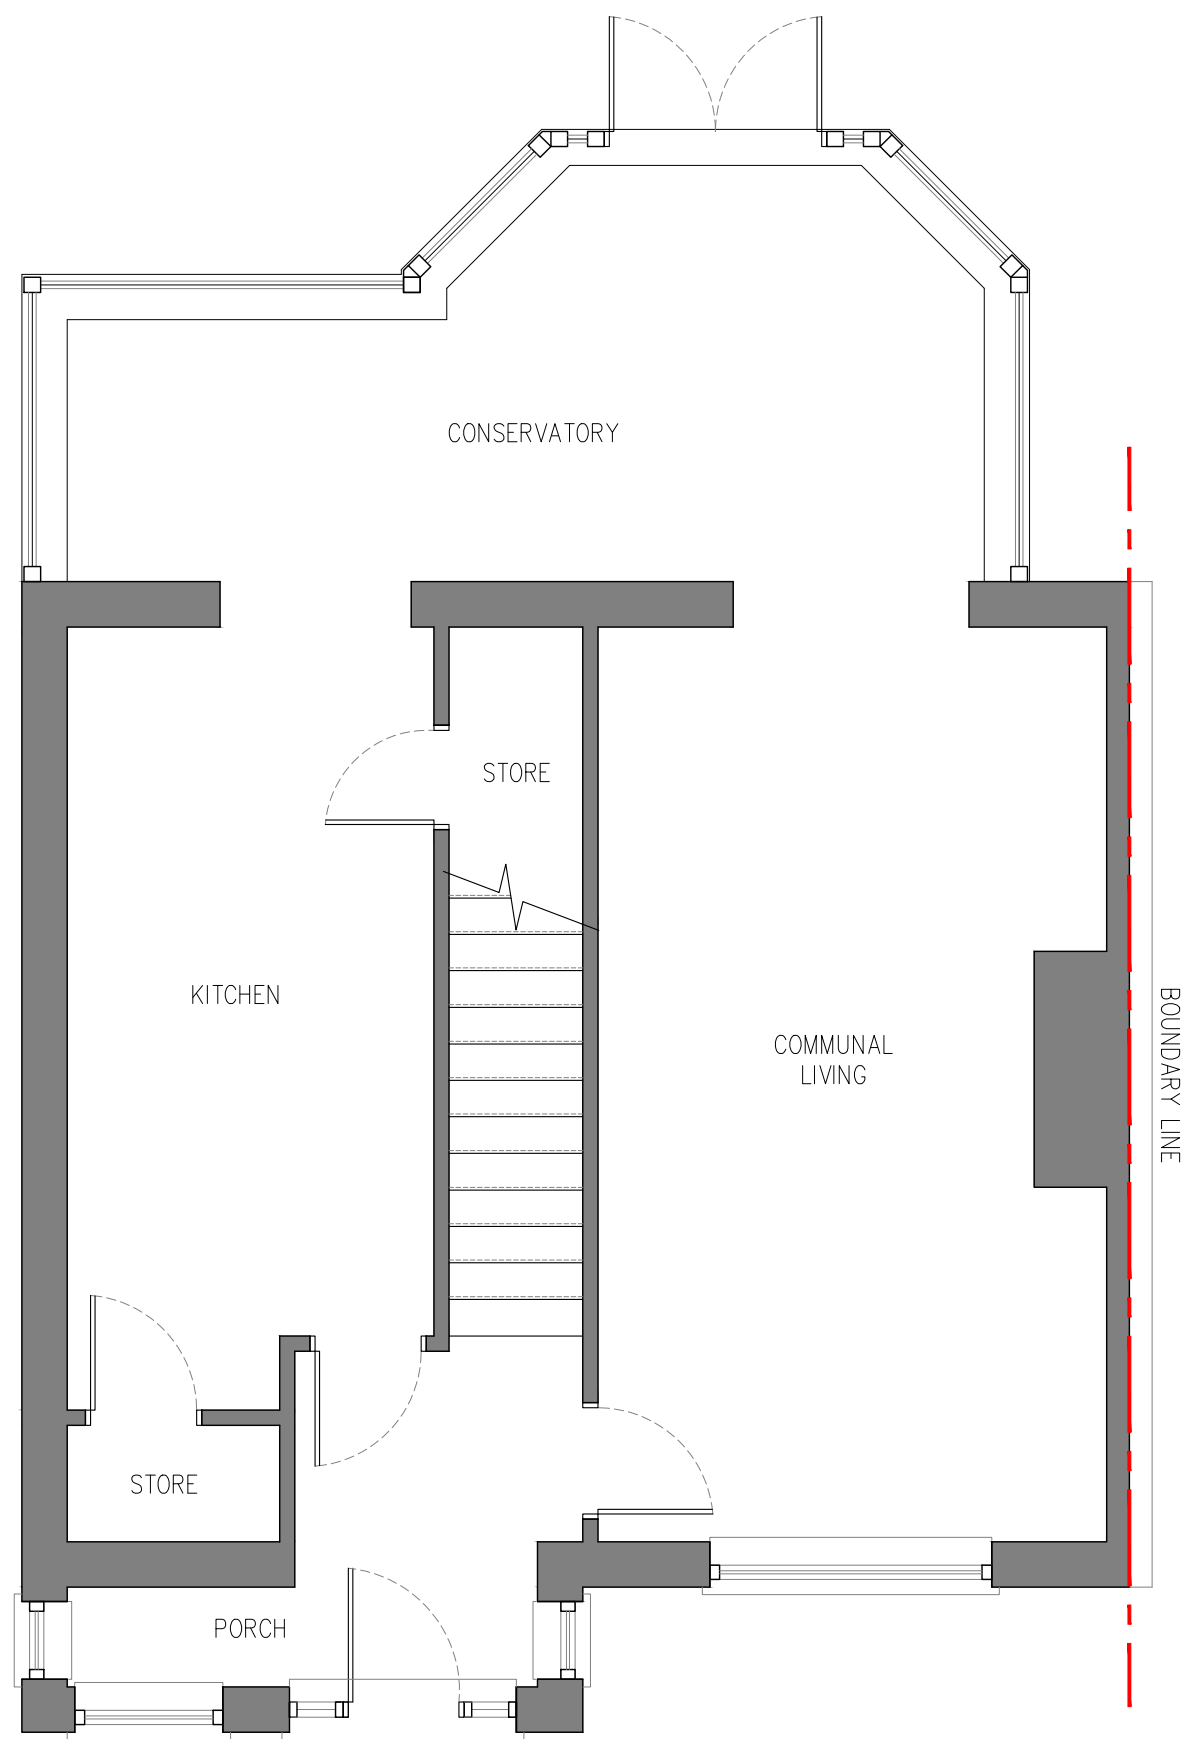

PROPOSED GROUND FLOOR | SCALE 1:50

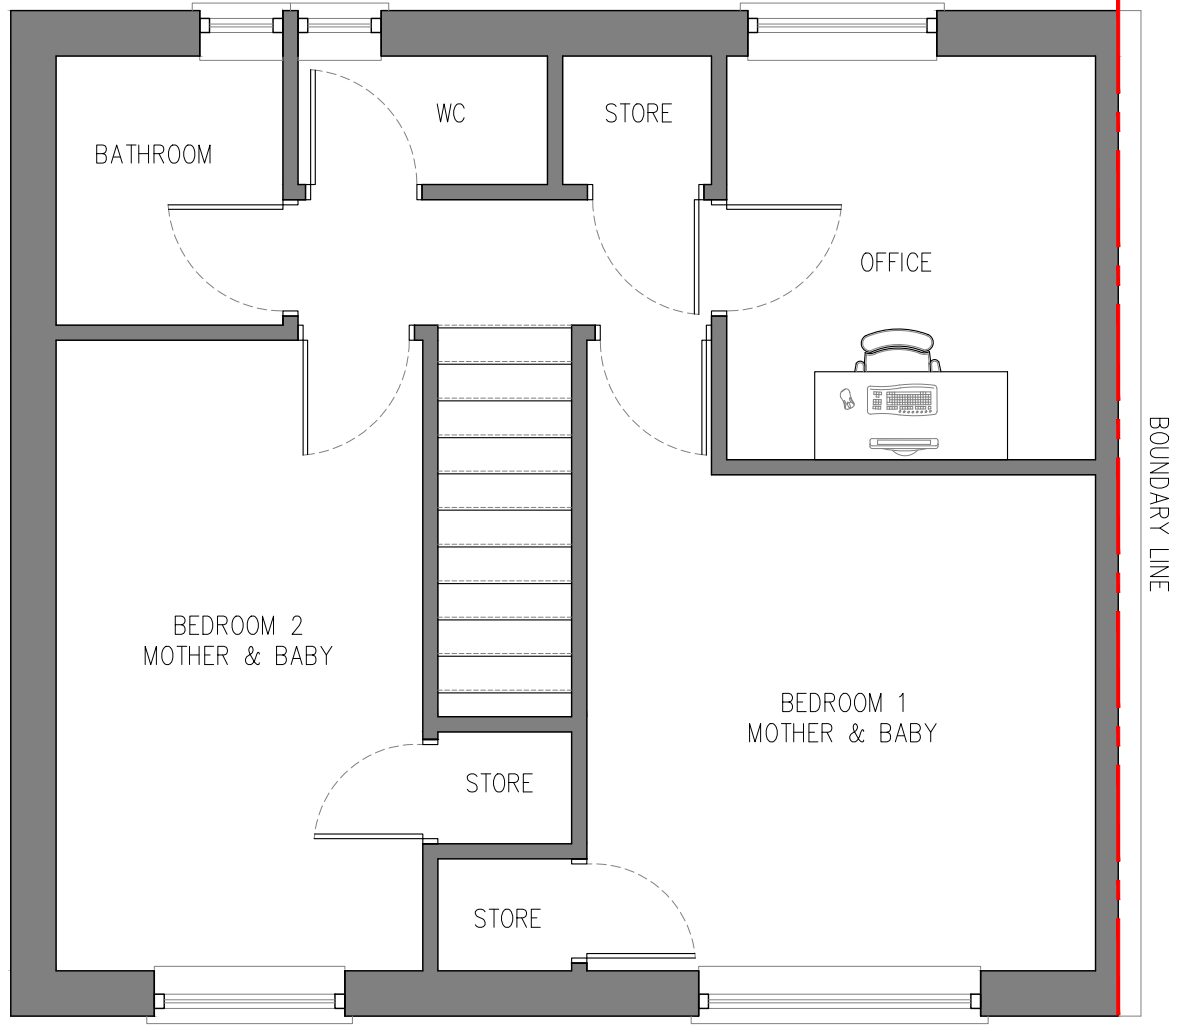

PROPOSED FIRST FLOOR | SCALE 1:50

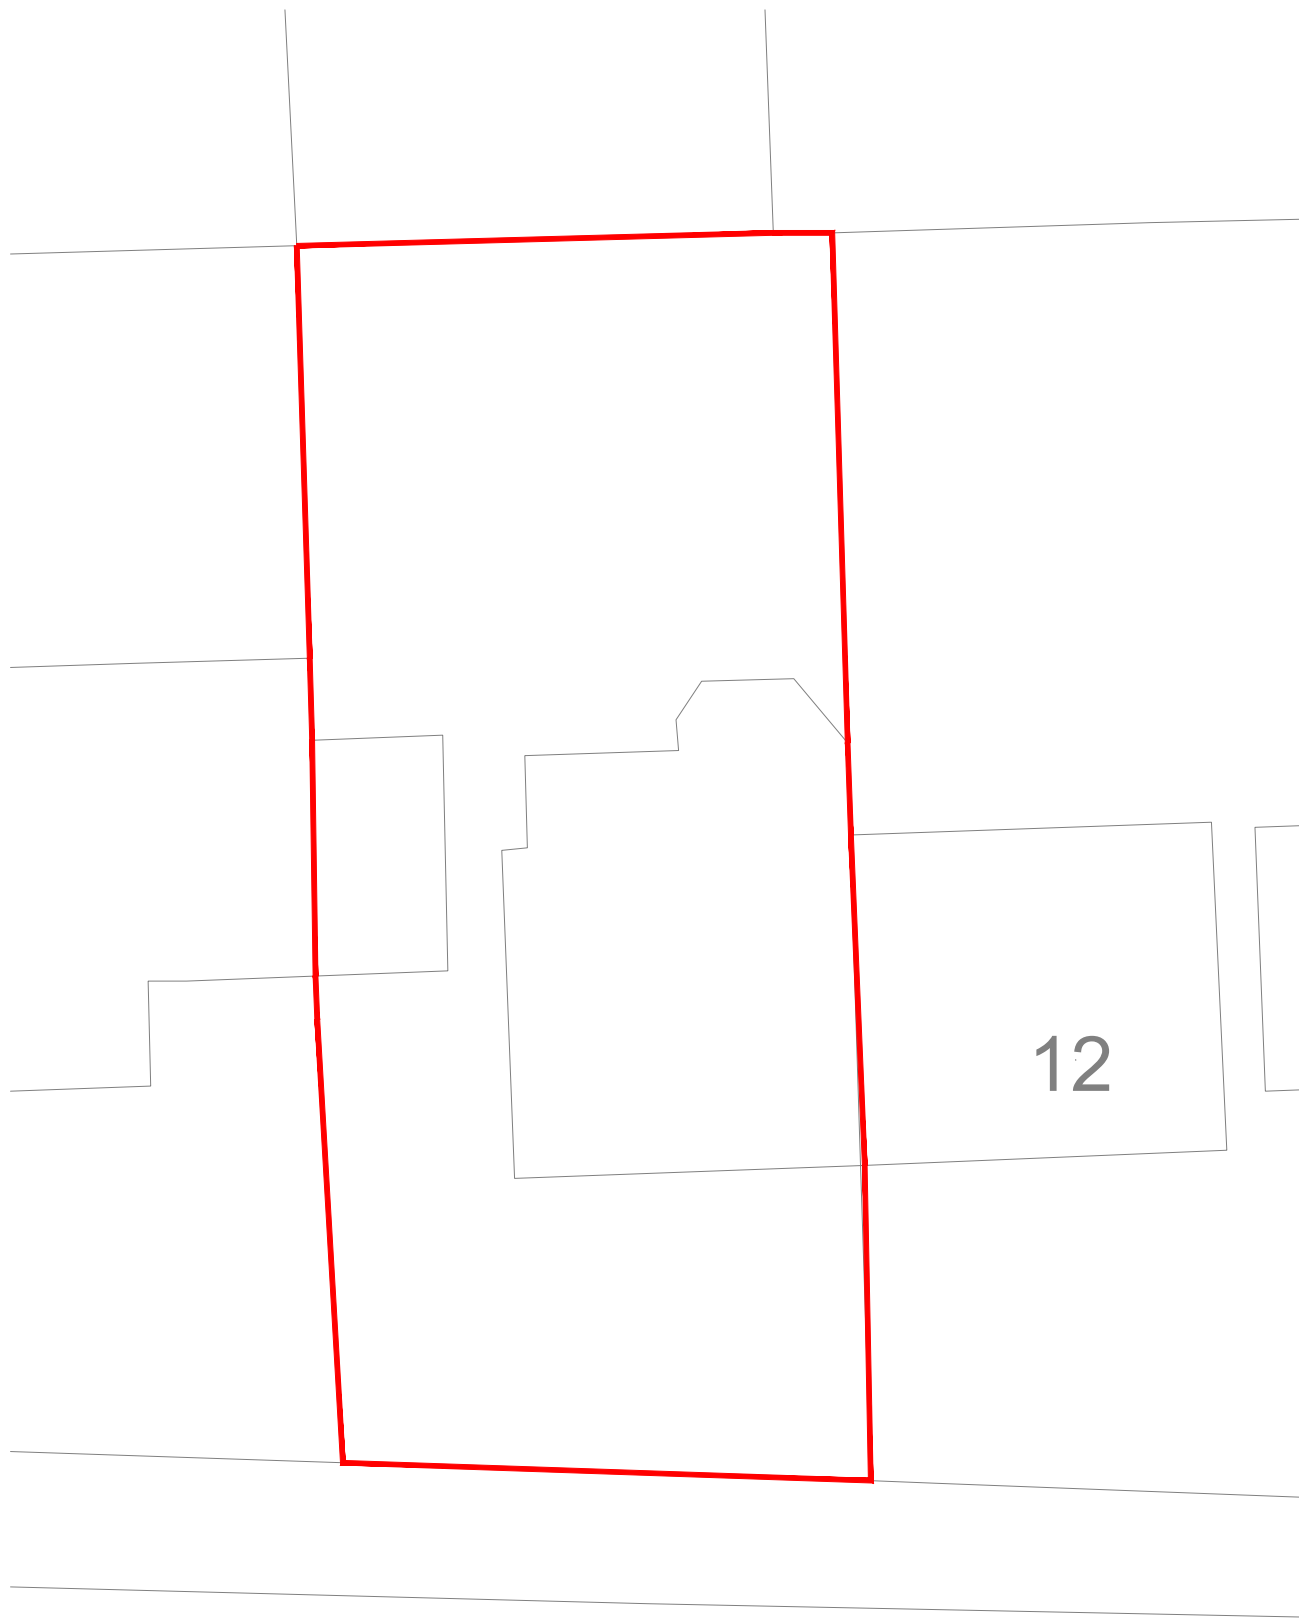

PROPOSED SITE PLAN | SCALE 1:100


NB. NO CHANGES TO THE EXISTING SITE PLAN AS PART OF THIS SCHEME





PROPOSED FRONT ELEVATION | SCALE 1:50




PROPOSED REAR ELEVATION | SCALE 1:50

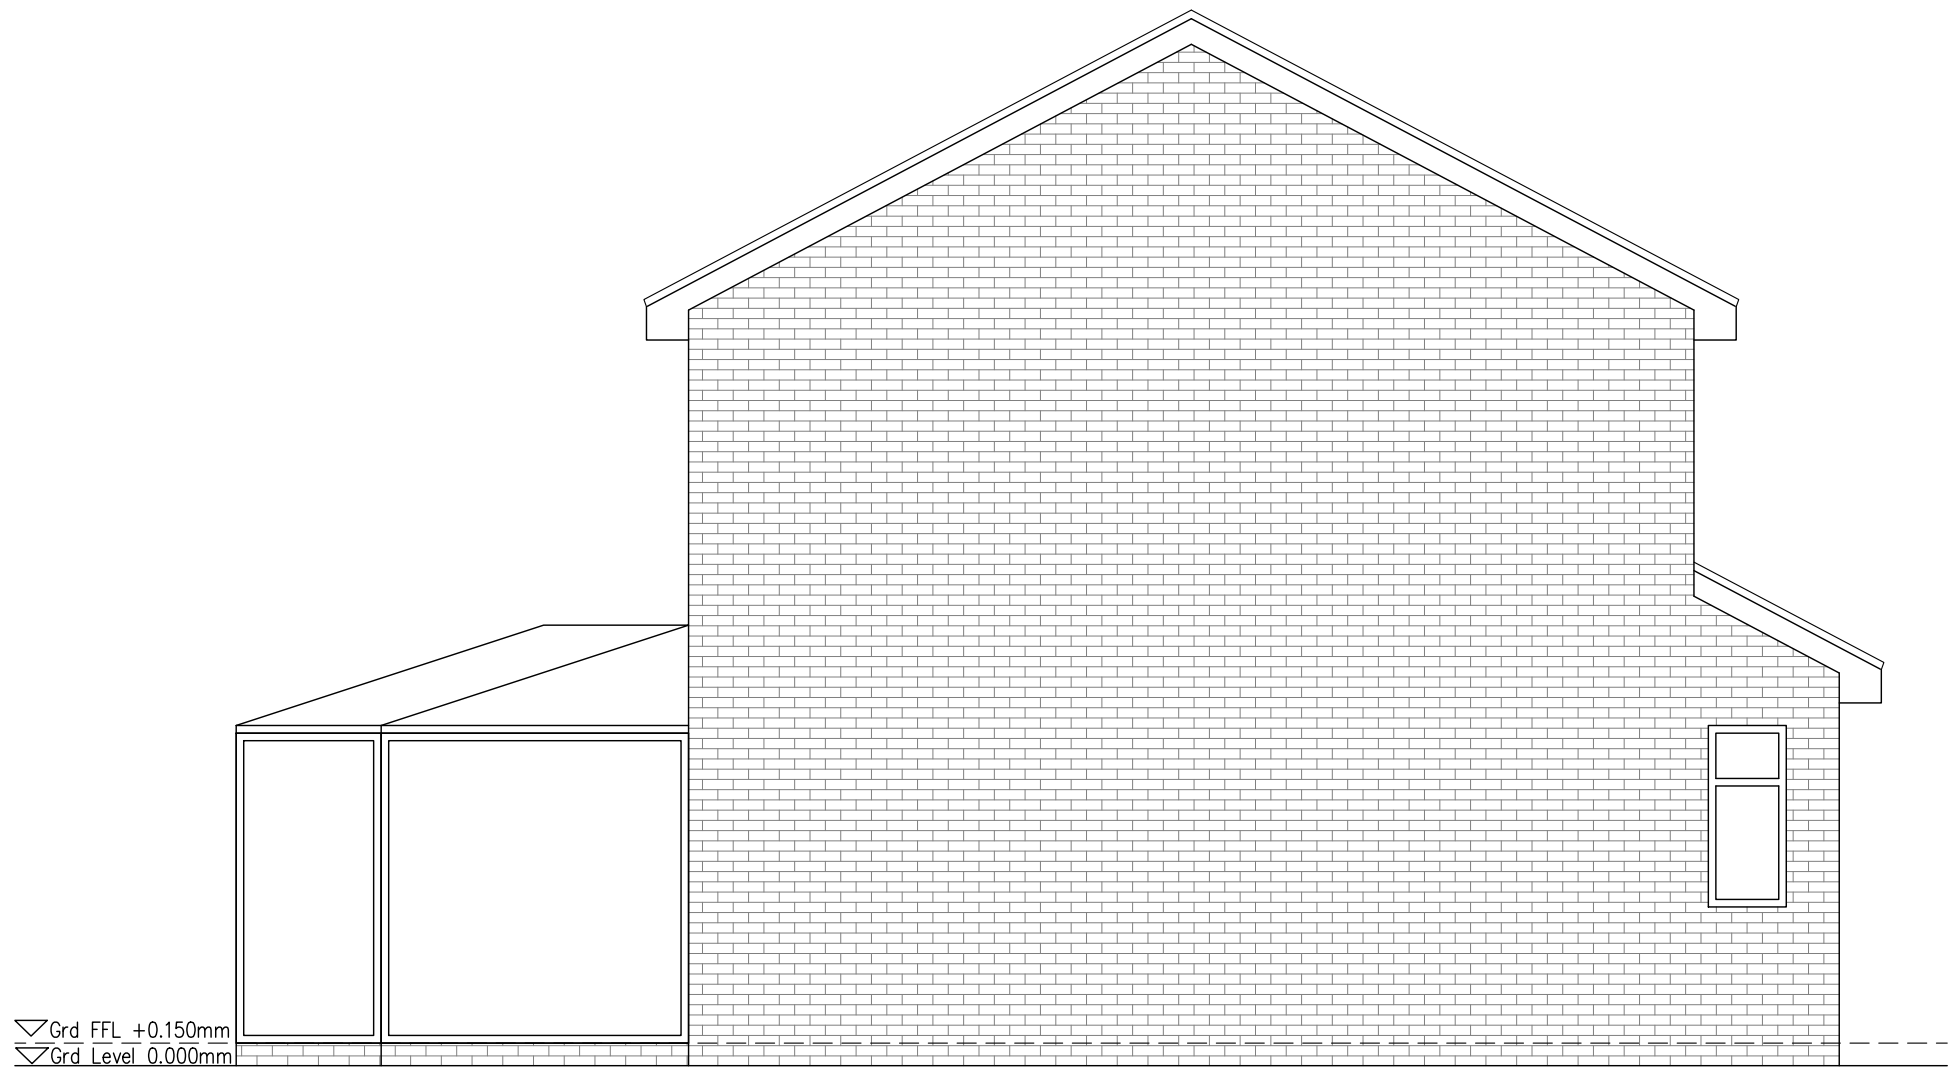

PROPOSED SIDE ELEVATION | SCALE 1:50

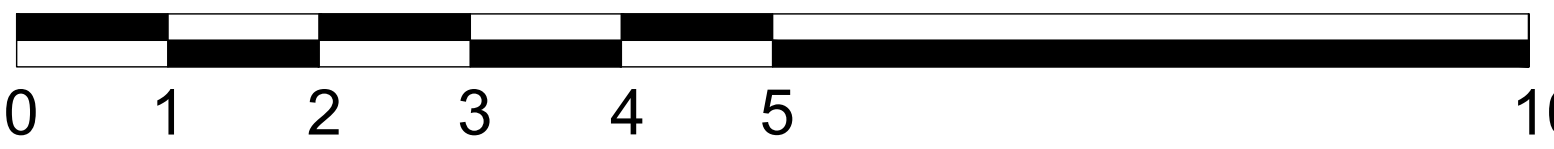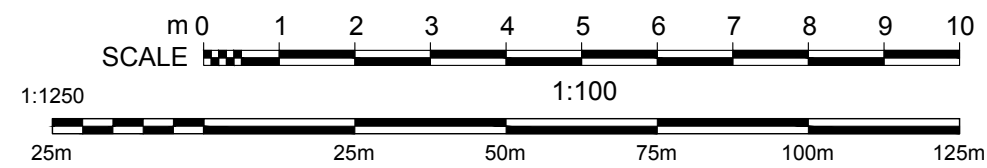

SCALE BAR 1:50

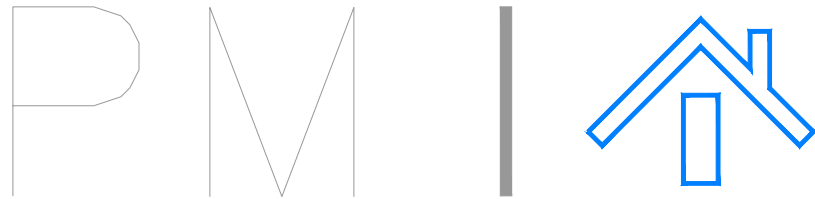

PROJECT: 14 OLD ROUGH LANE KIRKBY L33 8XB		Drawing No. A102
CLIENT: ARUNA CARE NW LTD		Date: NOV 2024
Drawing Title PROPOSED PLANS		Scale: 1:50 @ A1
		Revision: -
		Issue: PLANNING STATUS