


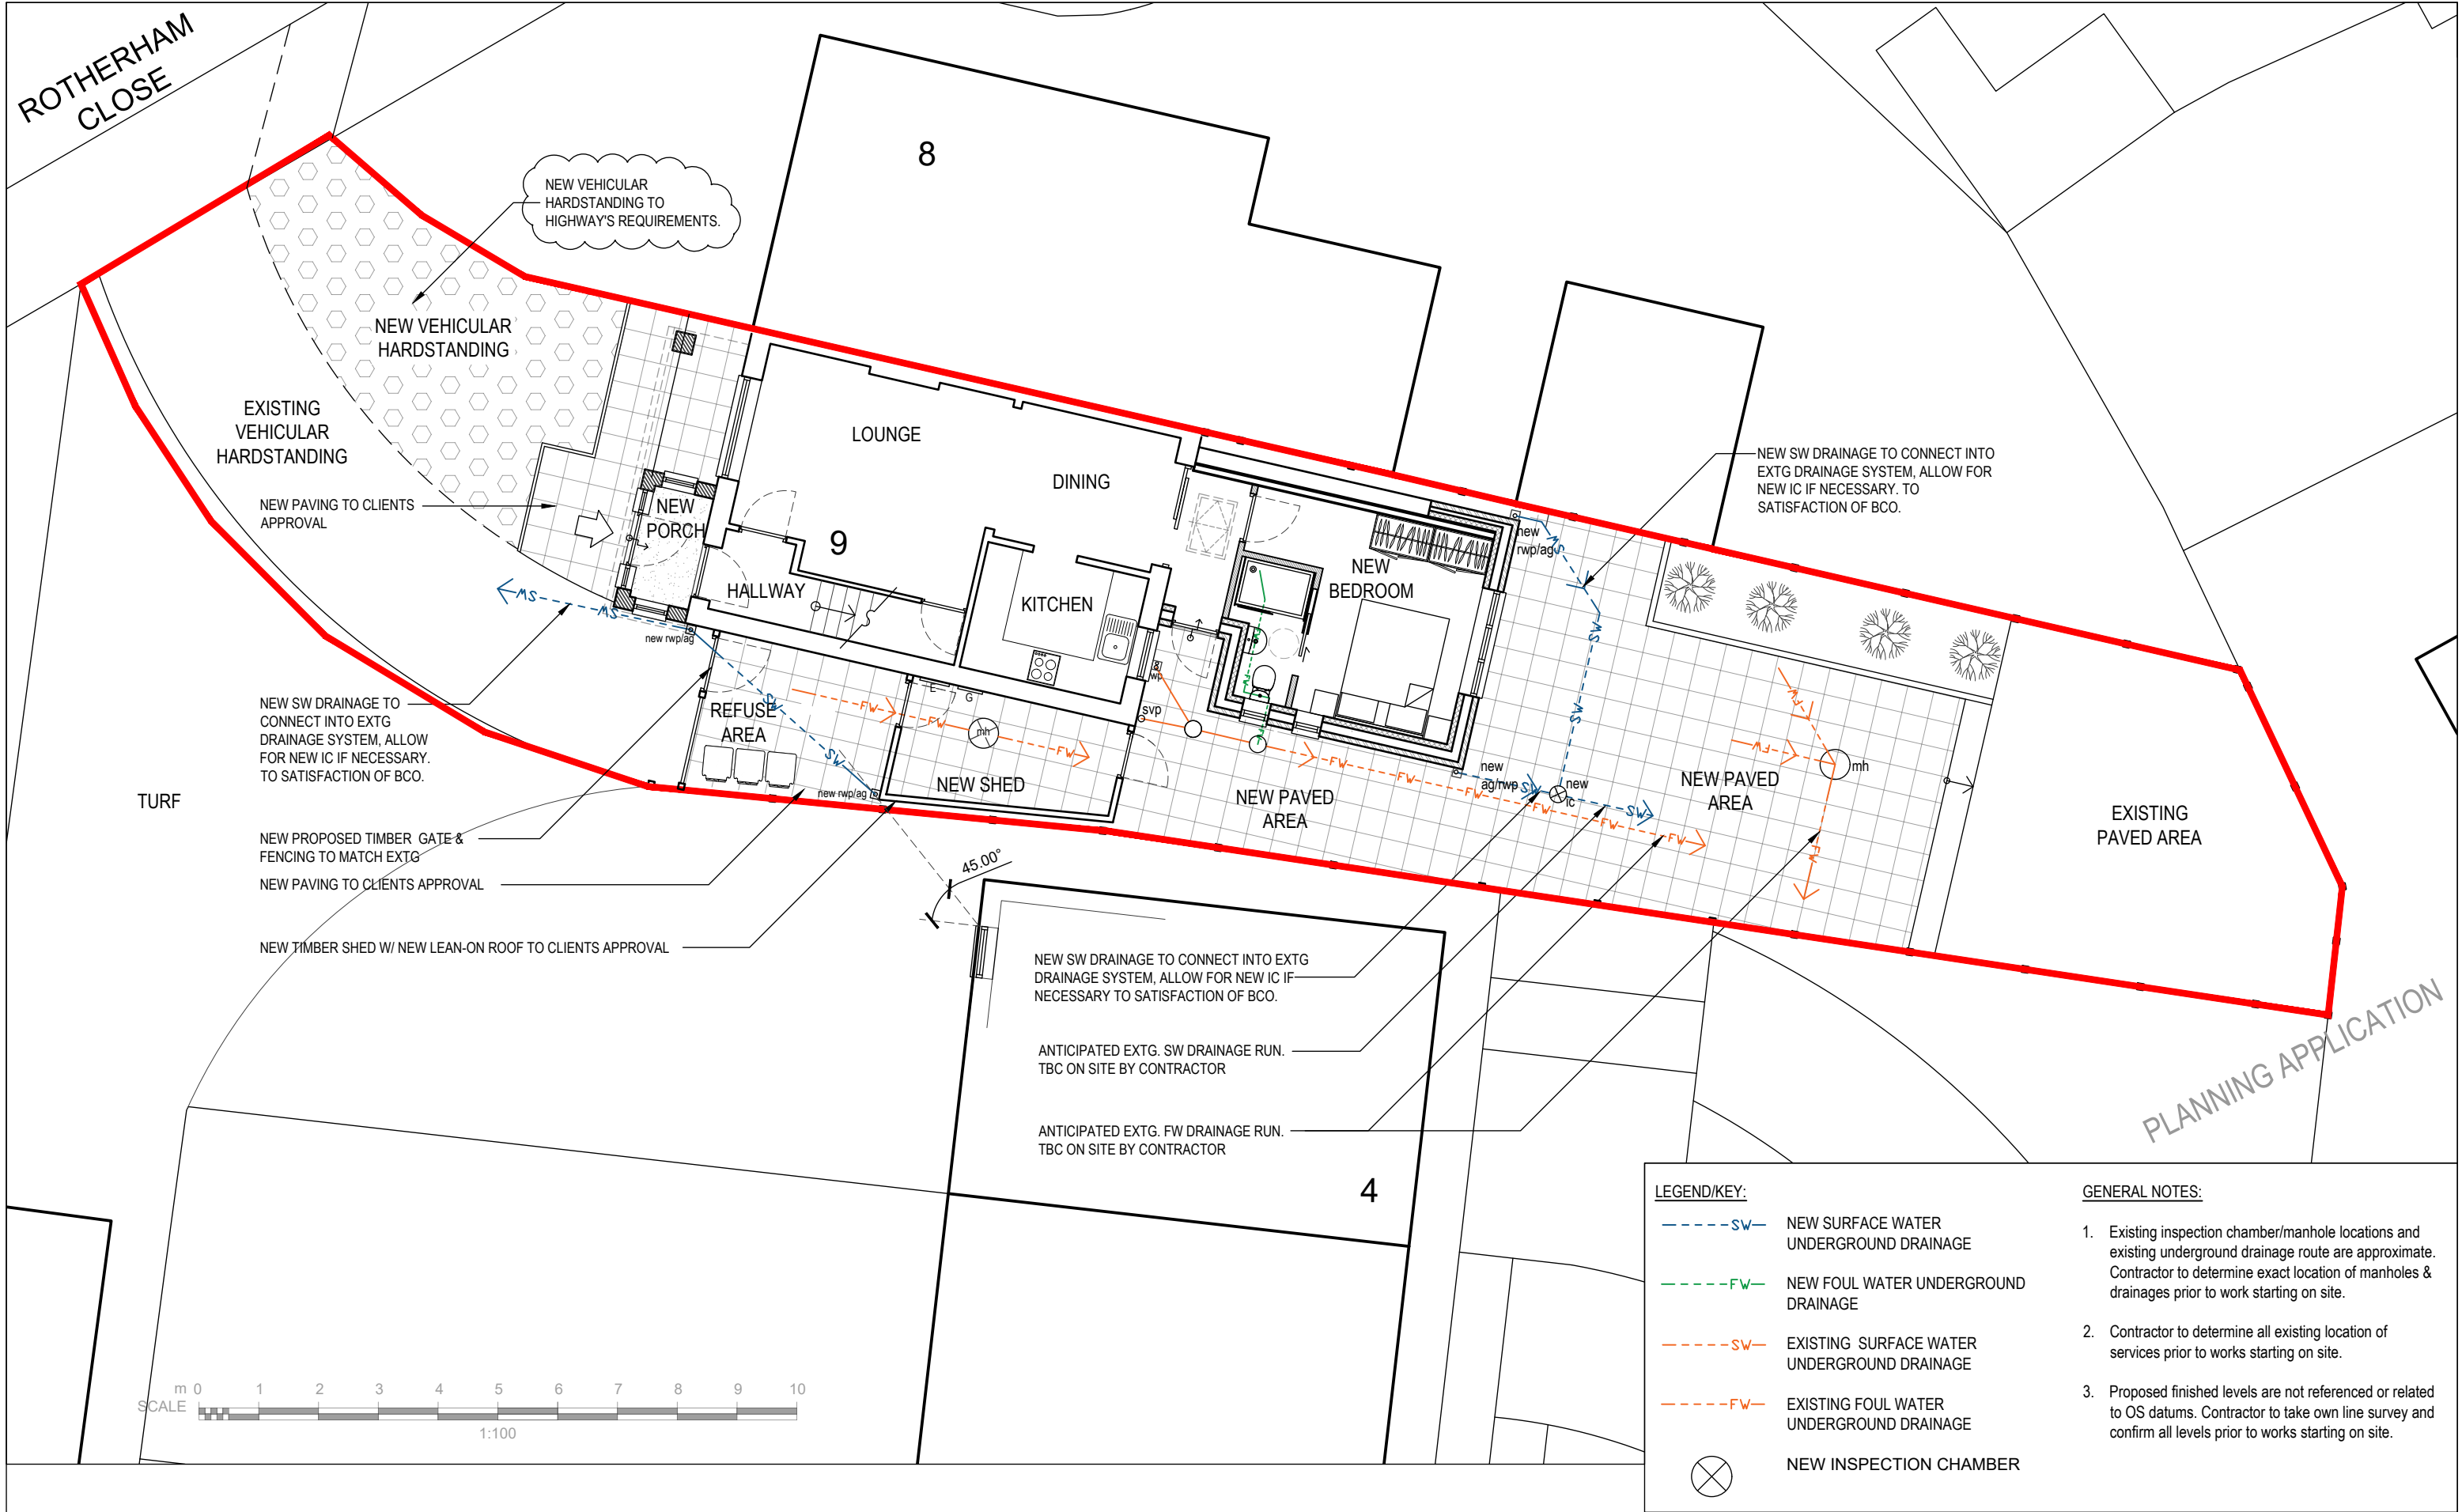

Copyright: All rights reserved. This drawing must not be copied, transmitted or disclosed to any third party or unauthorised person without prior permission of ArchiTeh Ltd. This drawing is to be read in conjunction with all other relevant drawings prepared by consultants and sub-contractors. All dimensions must be checked on site. Report any discrepancies to the Architect.												
Rev:	Description:	Date:	Rev:	Description:	Date:	Project Name:		Drawing Title:		ArchiTeh Ltd. Bridge Chapel Centre Heath Road Liverpool L19 4XR +44 (0)151 345 1810		
A	Prior Approval Application	21/10/22				HOUSE EXTENSION & ALTERATIONS 9 ROTHERHAM CLOSE HUYTON L36 7RP 		PROPOSED SITE & DRAINAGE PLAN		 ArchiTeh Ltd Chartered Practice • Architects architecture • contracts • construction		
B	Planning Application	01/11/22										
C	Edge site boundary with solid red line & omit "must not be scaled" as per request by LPA	11/11/22										
D	Reduce extension depth as per LPA request	04/01/23										
E	Increased parking capacity to Highway's Req't	16/01/23										
						Scale: 1:100@A3		Drawn by: RW		Project No.: HE22-28	Drawing No.: AG(00)03	Rev. E
						Date: 29/09/22		Check by: ET				