




Existing Front Elevation (C)
Scale 1:100



Proposed Front Elevation (C)
Scale 1:100



Existing Side Elevation (D)
Scale 1:100

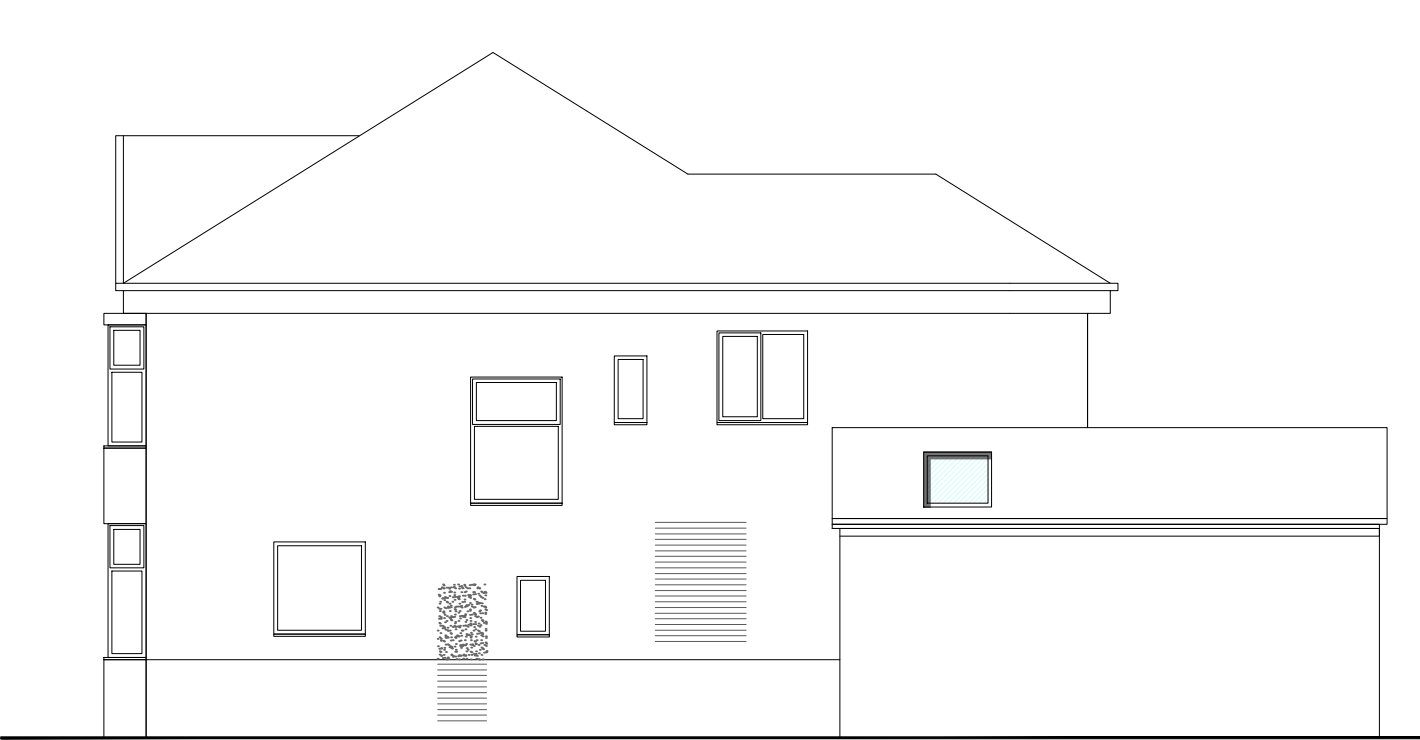

Proposed Side Elevation (D)
Scale 1:100

All dimensions to be checked on site.

BRICK:
Facing brick, colour tbc, spec tbc, all to LAPO approval

RENDER:
Render to match existing, colour tbc, spec tbc, all to LAPO approval.

WINDOWS:
All proposed windows to be double glazed composite windows, colour grey, all to LAPO approval. All existing retained windows to be replaced or upgraded to be grey UPVC to match proposed.



BIFOLD DOORS:
Bi-fold doors to be UPVC double glazed panel doors, colour grey, all to LAPO approval.

PATIO DOORS:
Patio doors to be UPVC double glazed panel doors, colour grey, all to LAPO approval.

FLAT ROOF:
Flat roof to be single ply membrane, colour to be grey, all to LAPO approval.

ROOFLIGHT LANTERN:
Lantern to be aluminum double glazed, colour to be grey, all to LAPO approval.

RAINWATER GOODS:
All existing rainwater goods to be replaced with UPVC, colour to be Grey. All fascias/ soffits to be white, all to LAPO approval.

 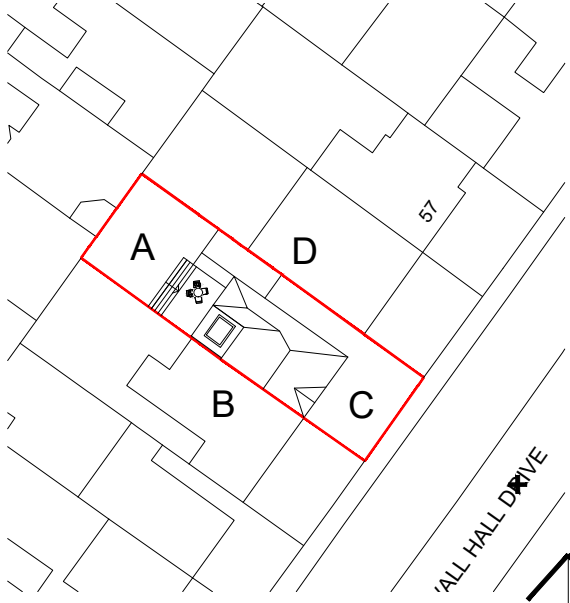

Site.	53 Thingwall Hall Drive
Drawing Title	Existing, Proposed Elevations
Dwg. no	THD - 004
Date	November 2024
Scale	1:100 @ A3
Rev	B