
 
 
 
 
 
 


GENERAL NOTES - This drawing is the copyright of Andrew Stott trading as 'The Plan Centre' and may not be copied or transmitted to any third party without prior written consent from Andrew Stott at The Plan Centre

This drawing has been prepared in accordance with the services agreed with the client and in accordance with our Terms & Conditions. These drawings must not be acted upon until they have been approved by Building Control and / or Local Authority Planning Department. Should the client commence work without Planning Regulations approvals in place, they do so at their own risk. All dimensions are to the structure and not plaster finish. Only written dimensions are to be used, NOT SCALE. By using this drawing you have agreed to The Plan Centre's Terms and Conditions which are available to view at [www.theplancentre.co.uk](http://www.theplancentre.co.uk) or available in writing on request.

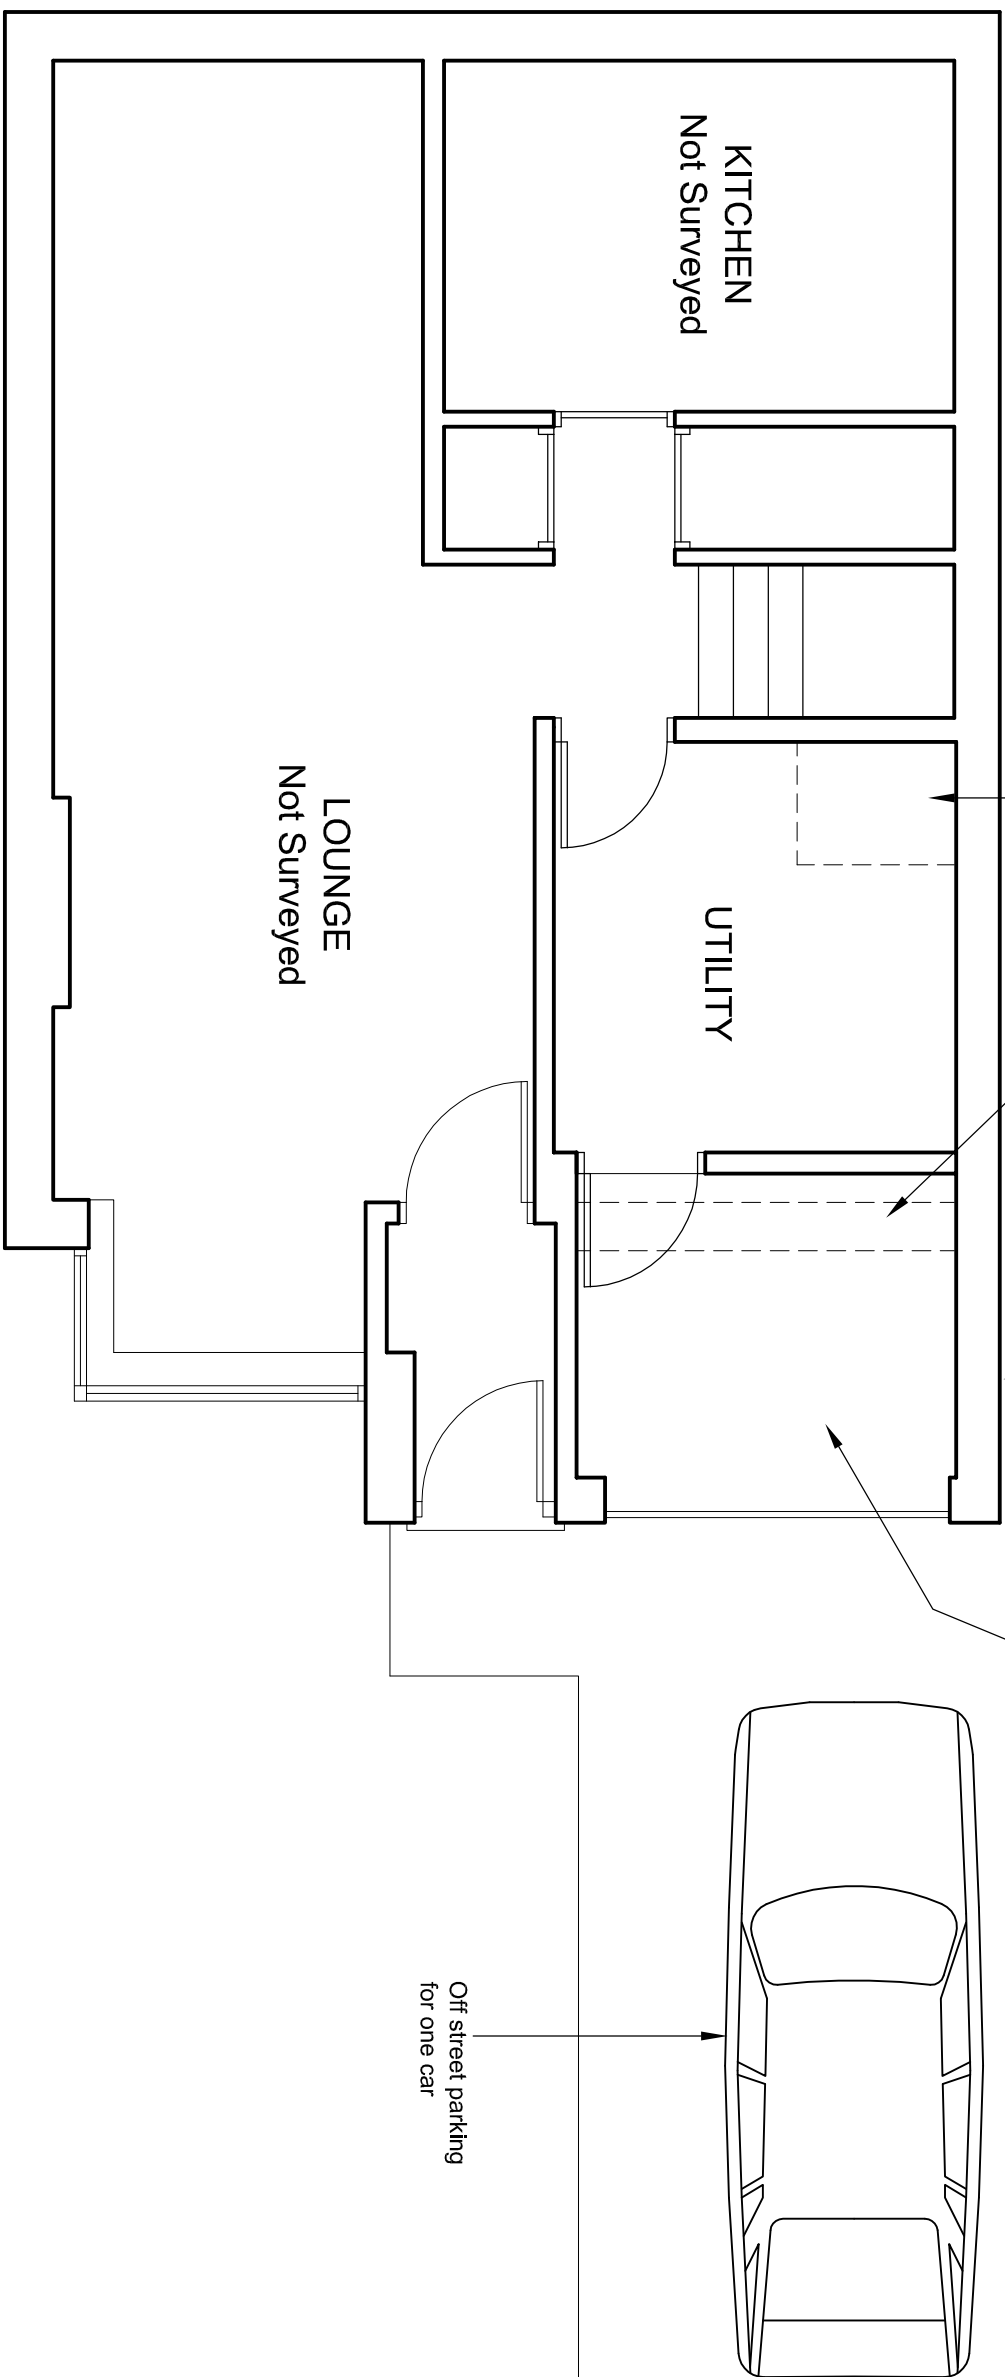

The Plan Centre  
SURVEYING & ARCHITECTURE  
26 Galian Crescent Formby, Liverpool, L37 6EZ  
TEL: (0151)2036236 E-mail: admin@theplancentre.co.uk  
www.theplancentre.co.uk Facebook - theplancentre

Client  
Mr & Mrs Williams  
9 Newsham Rd  
Liverpool L36 0YJ

| Project | Proposed Garage Conversion | Drawing | Existing Ground Floor Plan |
|---------|----------------------------|---------|----------------------------|
|---------|----------------------------|---------|----------------------------|

|                     |                |
|---------------------|----------------|
| Scale<br>1:50 @A3   | Date<br>6.2.22 |
| Dwg. No.<br>1722/01 |                |
| Rev.<br>/           |                |