



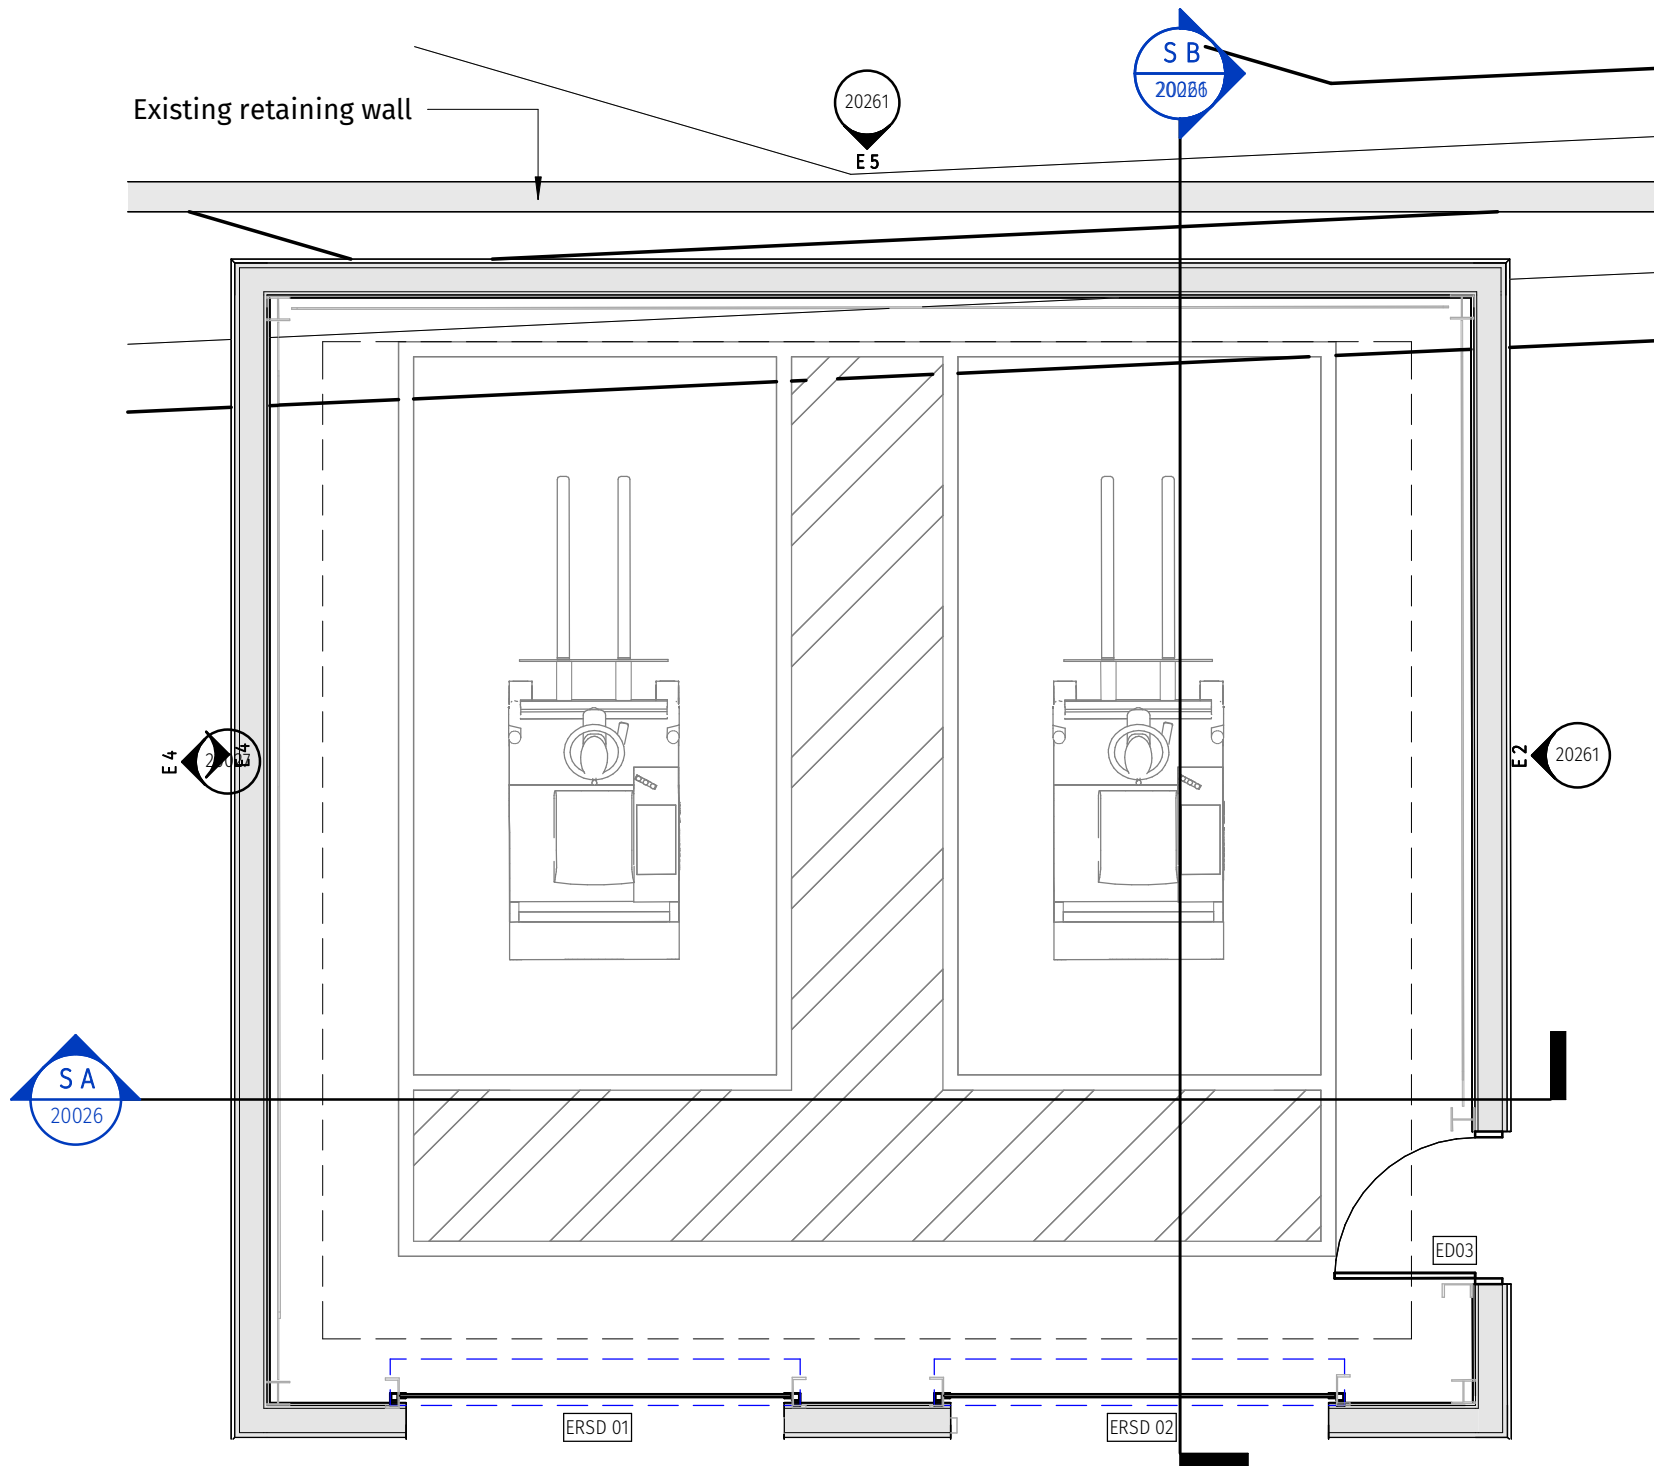


1 | Forklift Truck Enclosure Detail Plan

SCALE: 1:50

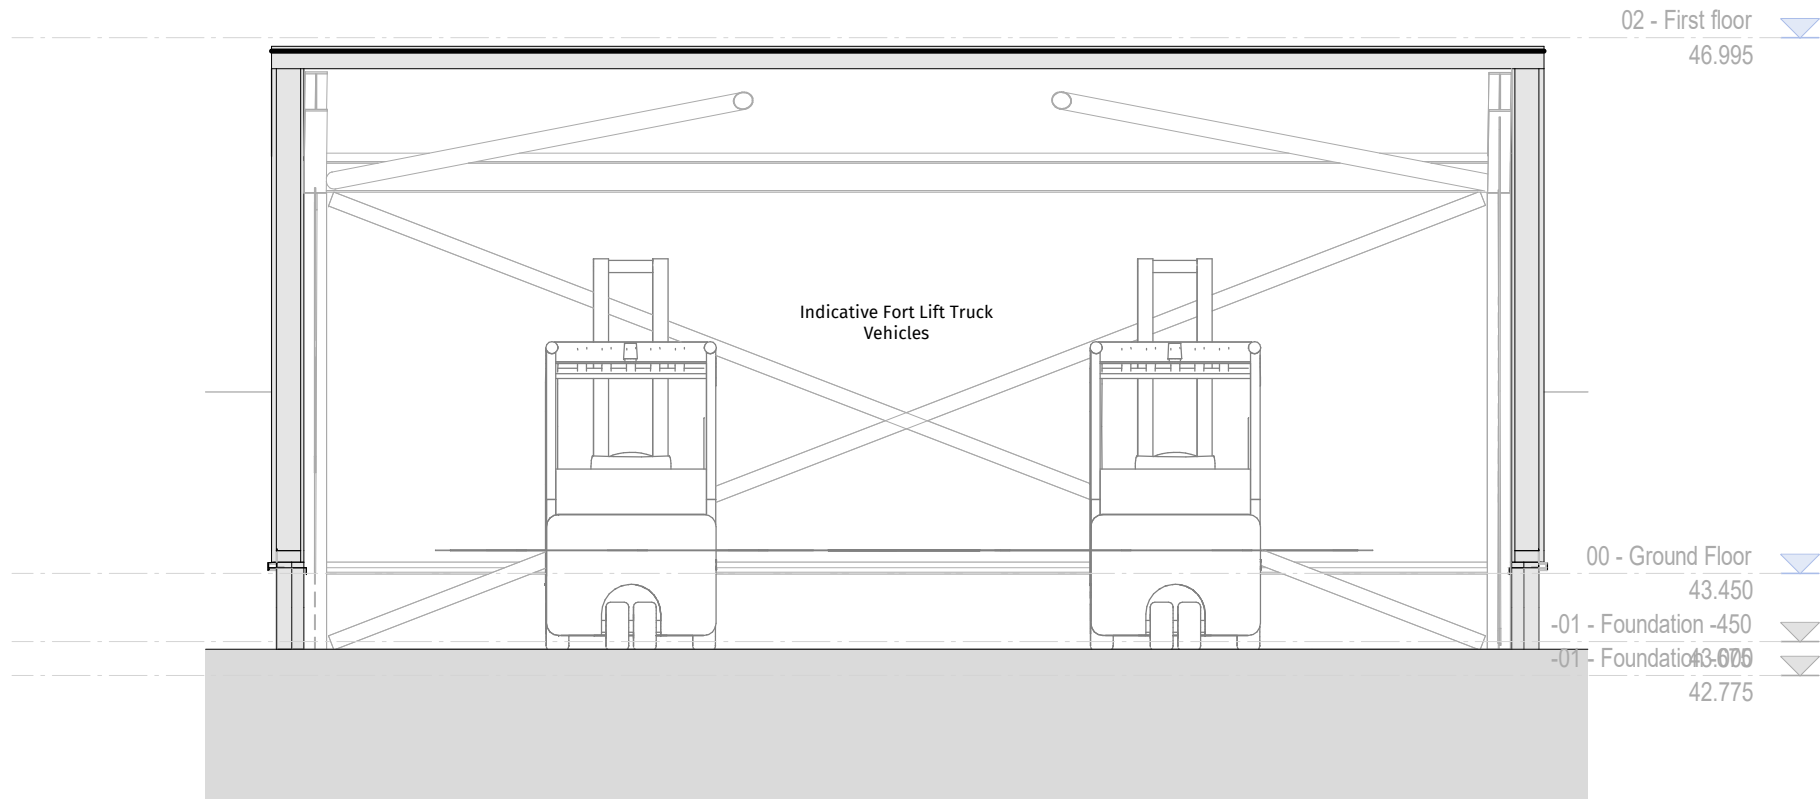

A | Section A

SCALE: 1:50

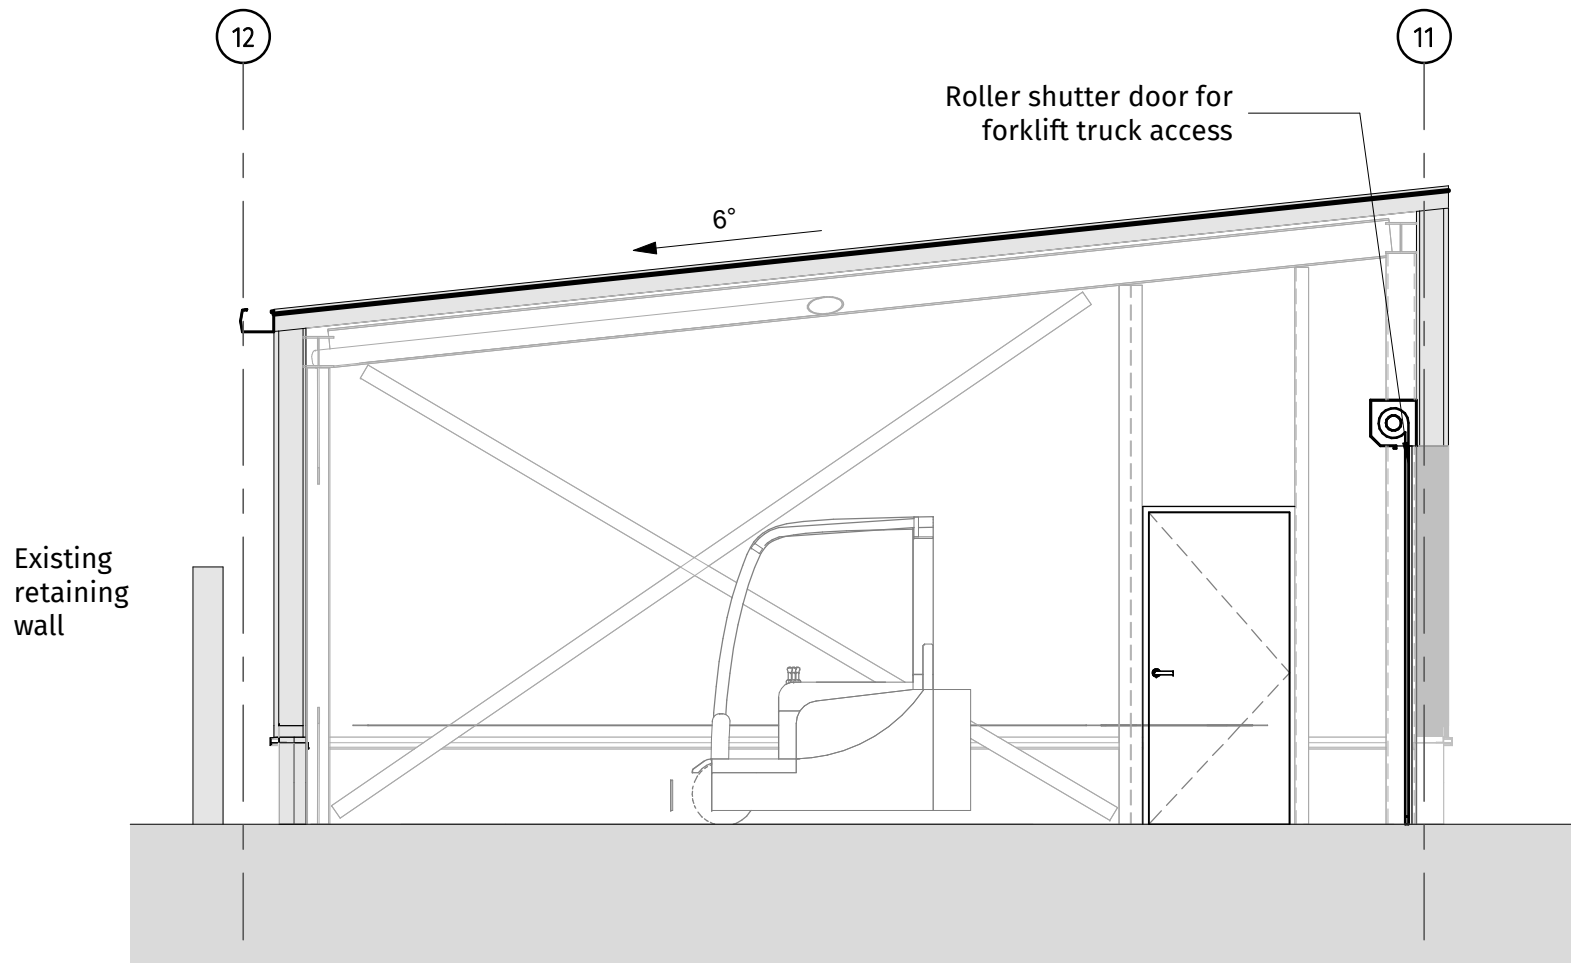

B | Section B

SCALE: 1:50

Proposed External Materials

- 1. Roof:** Kingspan KS1000RW composite system
Colour: Goosewing Grey BS 10a05,
- 2. Walls:** Horizontal cladding - Twin skin system covered with profiled trapezoidal galvanised steel cladding, Colourcoat HPS200. Ultra from Tata Steel
Colour: Mushroom RAL 080 70 10


- 3. Pedestrian Access Doors**
Material: Steel
Colour: RAL 7022

- 4. Roller Shutter Doors** - prefinished
Colour: RAL 7022

- 5. Flashings (including gutters)**
Colour: Black RAL 9005


- 6. Low-level walls** insulated concrete blocks

All proposed external facing materials to match existing

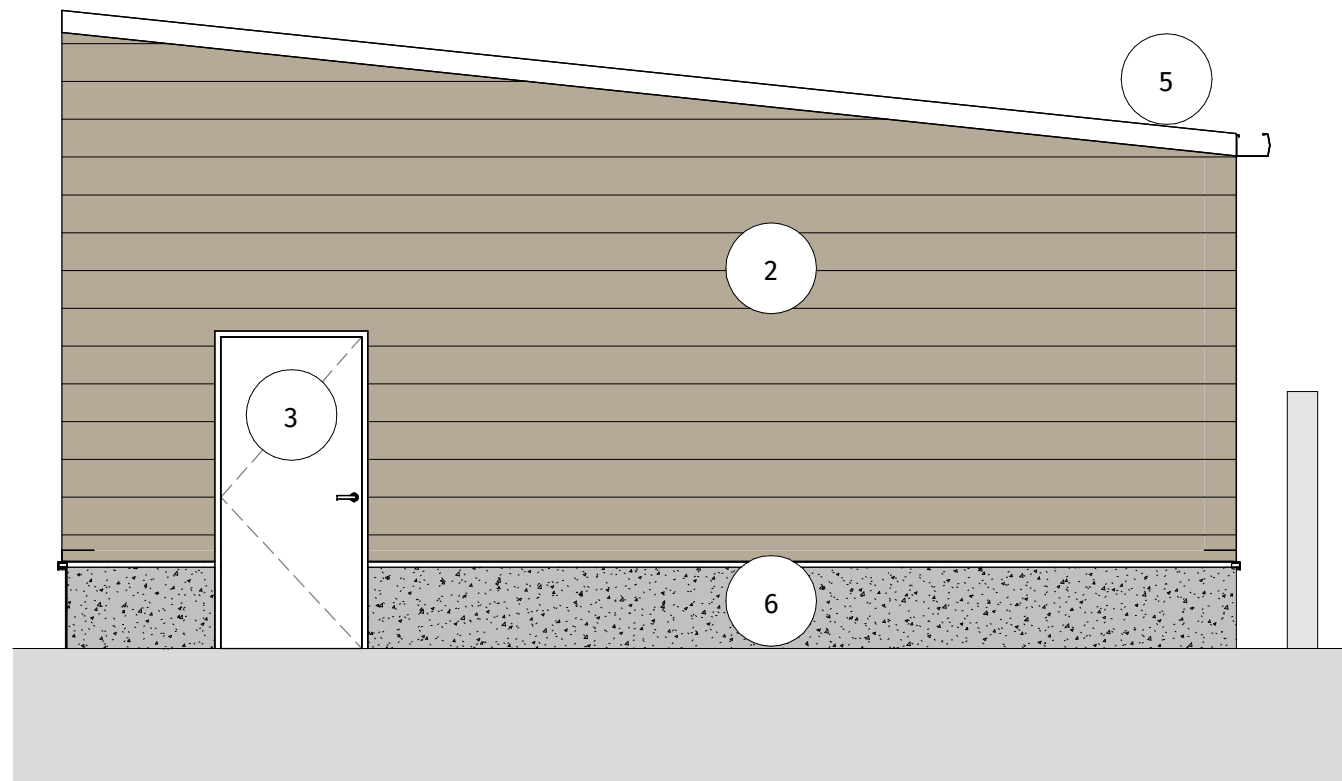


2 | East Elevation

SCALE: 1:50

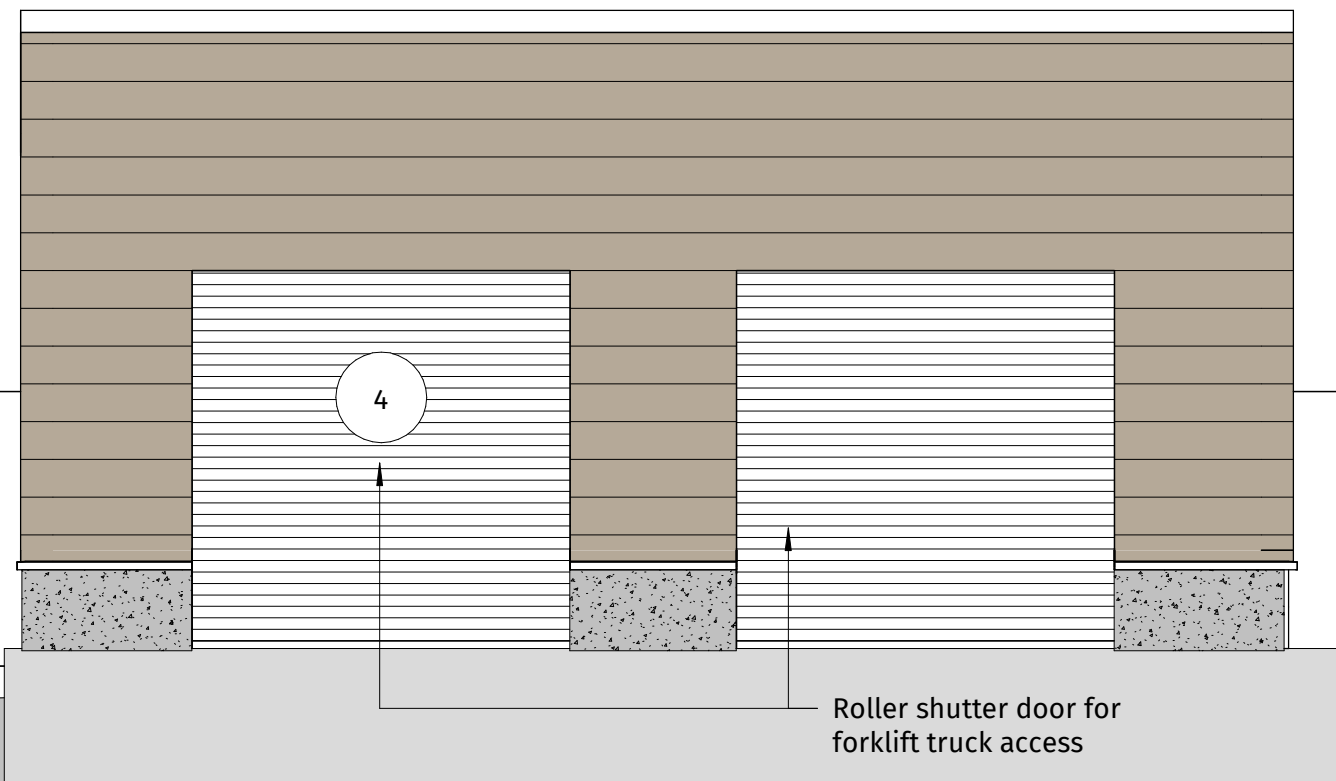


3 | South Elevation

SCALE: 1:50

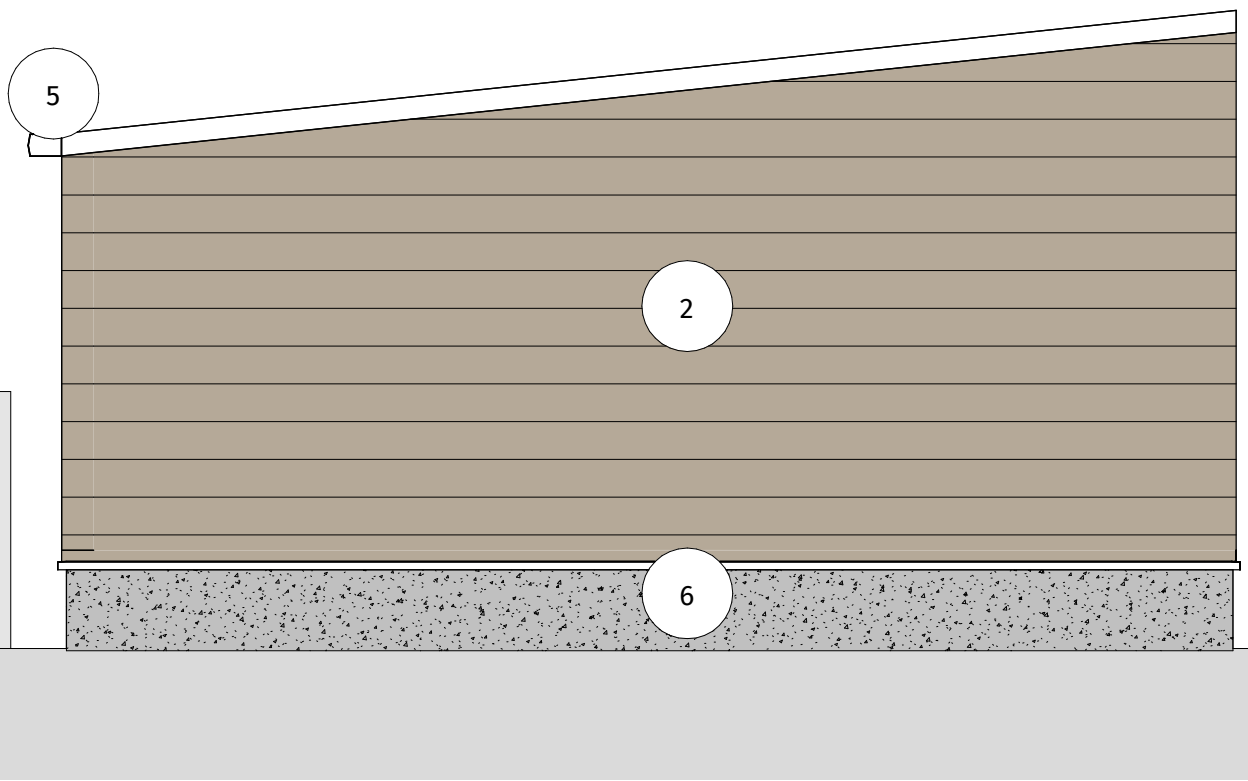


4 | West Elevation

SCALE: 1:50

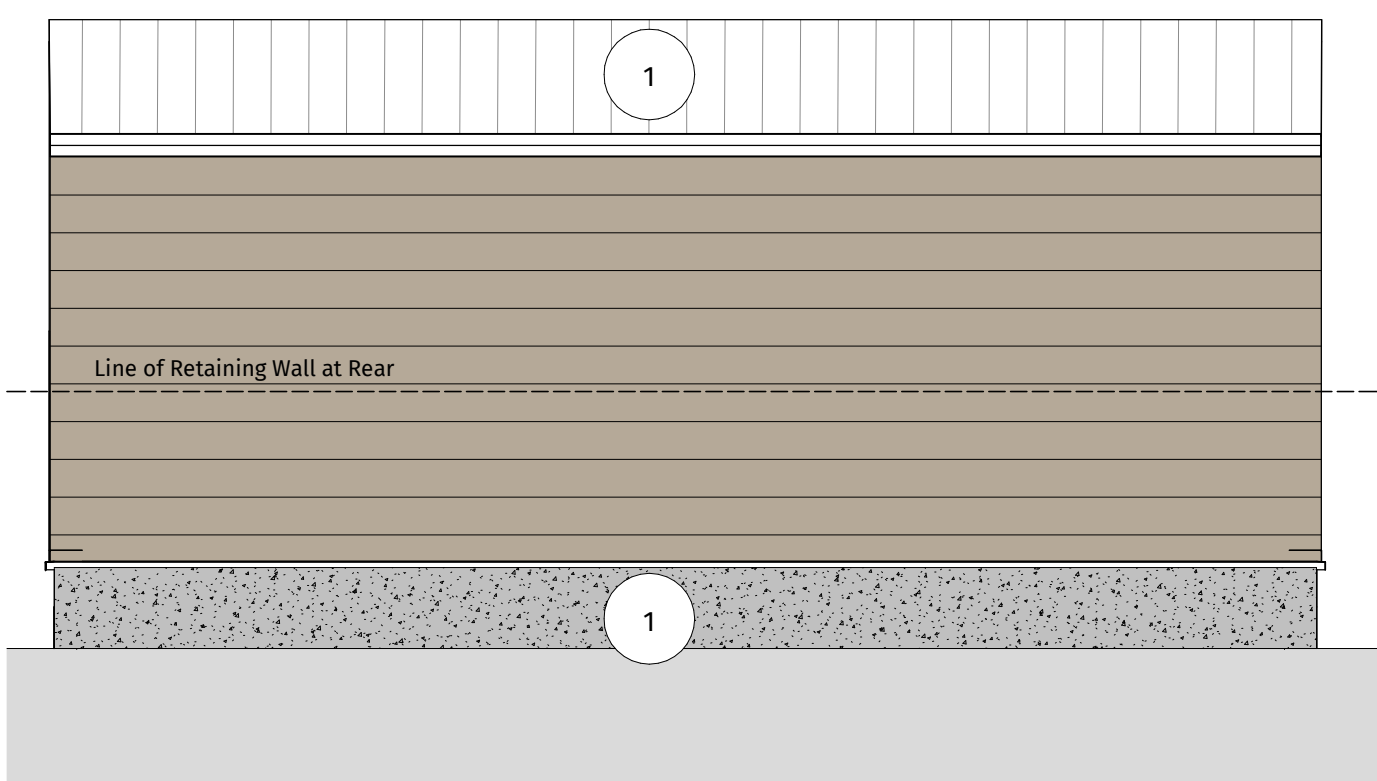

5 | North Elevation

SCALE: 1:50

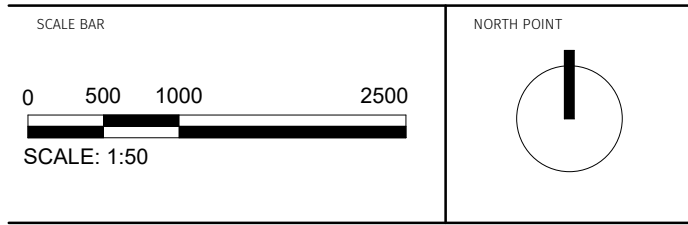

Rev	Date	Description	By	Chk
P03	09.04.26	ISSUED FOR APPROVAL	NP	CY
P02	31.03.26	ISSUED FOR COMMENT	NP	CY
P01	16.03.26	ISSUED FOR COMMENT	NP	CY

PLANNING

DB3

GLASGOW

Studio 01, 2nd Floor, 124 St Vincent Street, Glasgow G2 5HF
Tel: 0141 353 1187 www.db3group.com

CLIENT
CDP Projects Ltd.

PROJECT
Project TONE

TITLE
FLT Enclosure as Proposed

CREATION DATE	SCALE	BY	CHK	APP	SUIT
MARCH 2026	As indicated	KC	CY	CY	A4

SHEET NO.	REVISION
16367 - DB3 - B03 - ZZ - DR - A - 20026	P03

PROJECT NO. 16367 - DB3 - B03 - ZZ - DR - A - 20026

PROJECT NO. 16367 - DB3 - B03 - ZZ - DR - A - 20026

PROJECT NO. 16367 - DB3 - B03 - ZZ - DR - A - 20026