



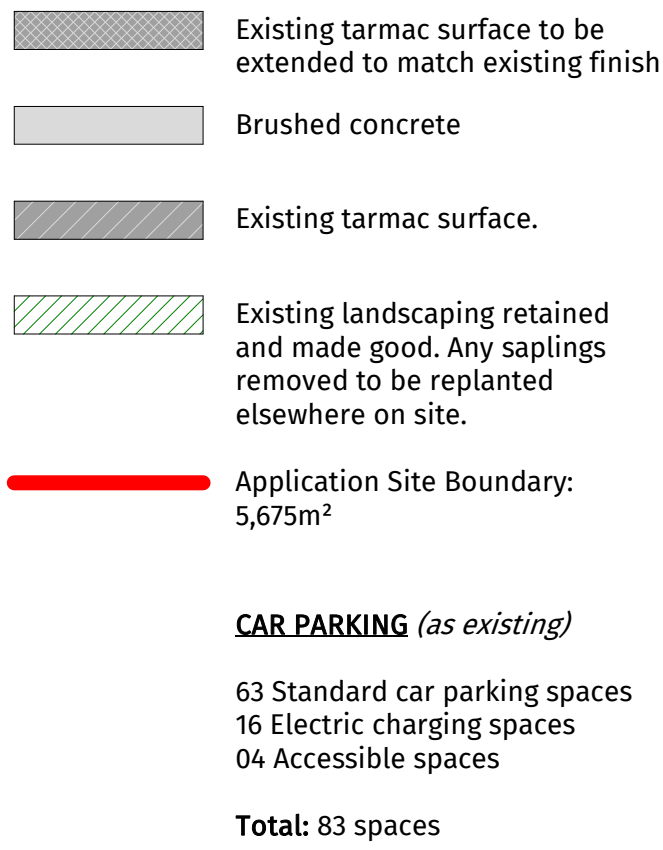

SCALE: 1 : 500

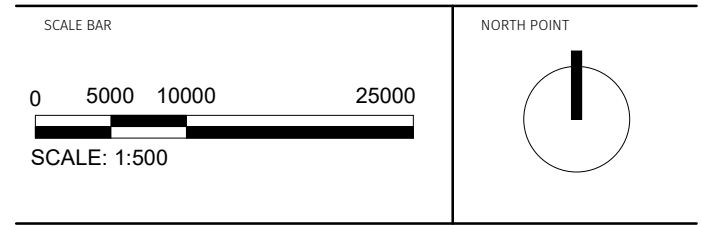

P06	05.06.26	OS MAP UPDATED		KC	CY
P05	13.05.26	ISSUED FOR CONSTRUCTION		KC	CY
P04	30.04.26	NOTE UPDATED			
P03	09.04.26	ISSUED FOR APPROVAL		NP	CY
P02	31.03.26	ISSUED FOR COMMENT		NP	CY
P01	16.03.26	ISSUED FOR COMMENT		NP	CY

Rev	Date	Description	By	Chk
-----	------	-------------	----	-----

DB3

GLASGOW
Studio 01, 2nd Floor, 124 St Vincent Street, Glasgow G2 5HL
Tel: 0141 353 1187 www.db3group.com

CLIENT
CDP Projects Ltd

Project TONE

TITLE
Site Plan as Proposed

CREATION DATE MARCH 2026	SCALE @ A1 As indicated	DRN CM	CHK CY	APP ER	SUIT A4
SHEET NO.					REVISION
16367 - DB3 - B01 - ZZ - DR - A - 90111					P06
PROJECT NO ORIGINATOR ZONE LEVEL TYPE ROLE NUMBER					

© COPYRIGHT: ALL RIGHTS RESERVED.
THIS DRAWING MUST BE READ IN CONJUNCTION WITH ALL OTHER RELEVANT DRAWINGS AND INFORMATION.
ANY DISCREPANCIES MUST BE REPORTED TO DBI GROUP IMMEDIATELY.
THE DRAWING OR INFORMATION MUST NOT BE USED FOR CONSTRUCTION UNLESS EXPRESSLY ISSUED FOR CONSTRUCTION.
DO NOT SCALE OFF DRAWINGS. USE DISPLAYED DIMENSIONS.
PLOT DATE: 12/06/2026 12:55:15