

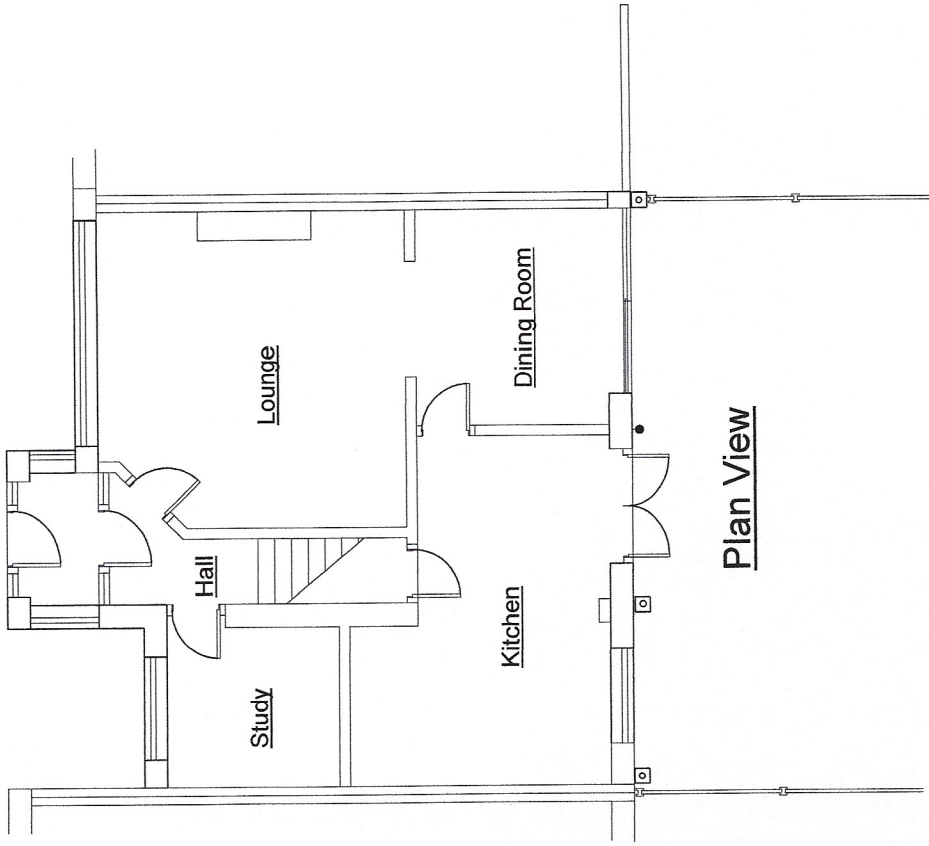


Rear Elevation

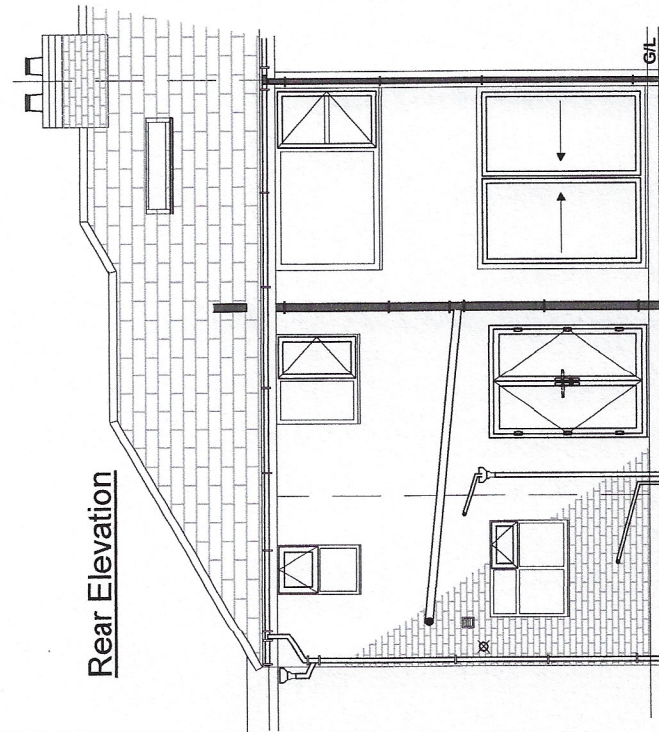


Plan View


Left hand side elevation

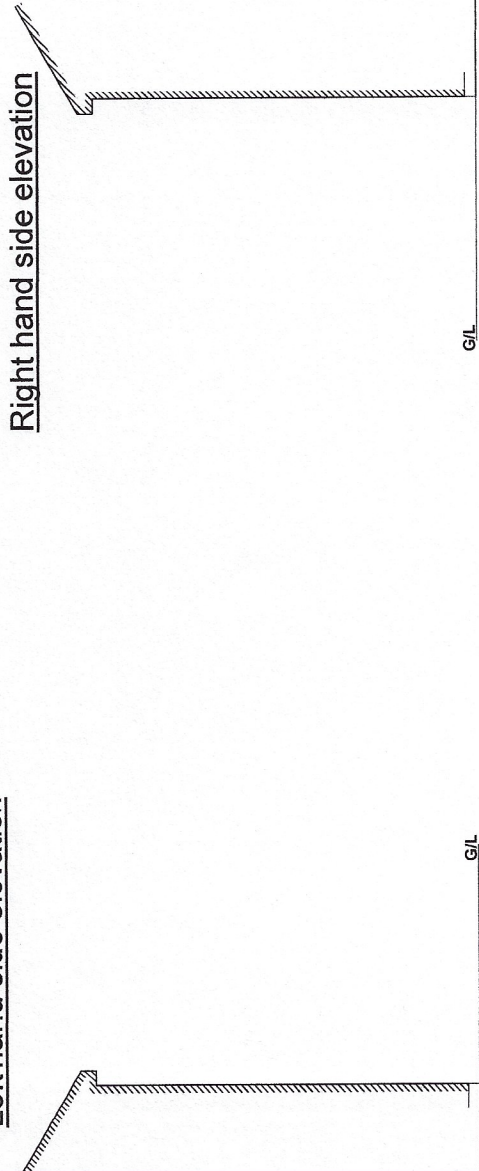



Right hand side elevation

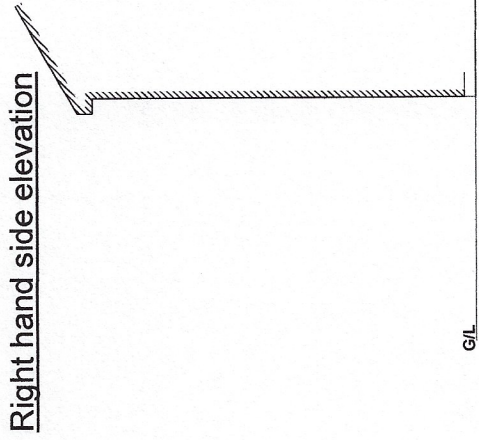

3 wan Drive POOL SF	REF. NO. 371430321	SCALE 1 : 100 @ A4	DATE 09/04/2021	Notes Existing Plan and Elevations For ; Mr & Mrs Taylor	DRAWN BY HOWARD BLAND Clearview Home Improvements Tel- 07539 749466 E-mail - hbland43@gmail.com
------------------------------	-----------------------	-----------------------	--------------------	--	---

 


Rear Elevation

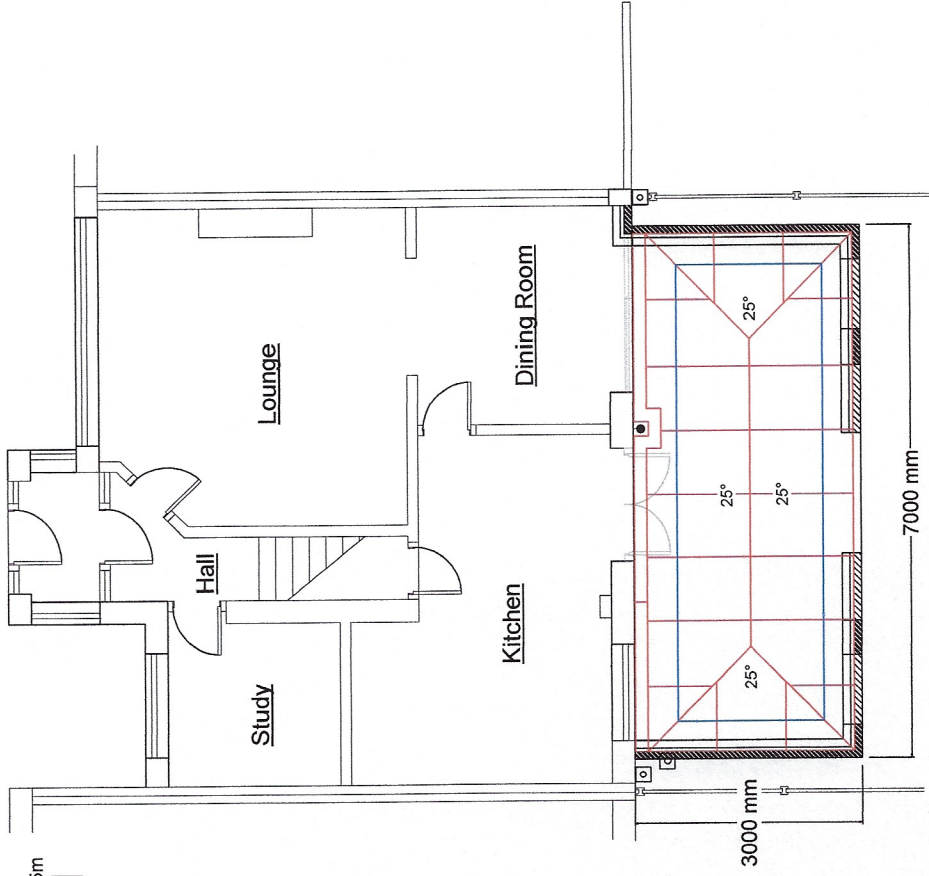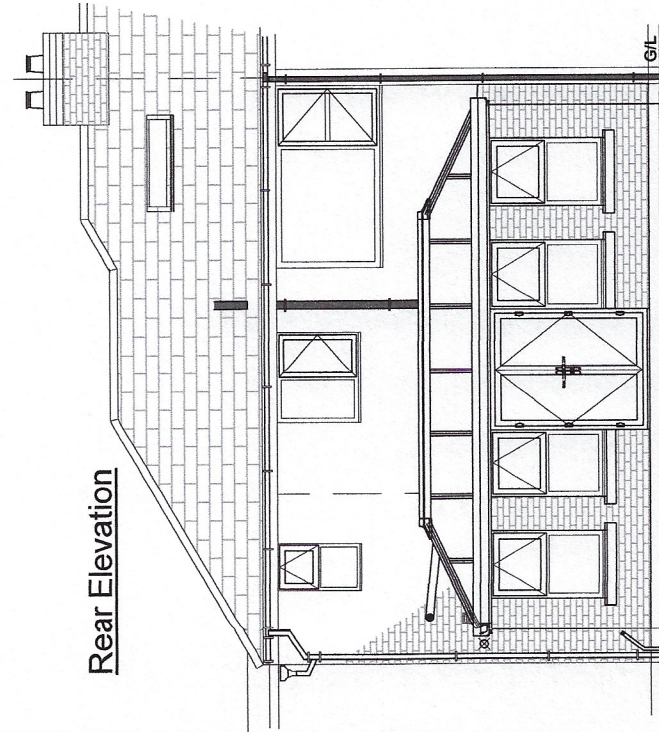


Plan View

Left hand side elevation

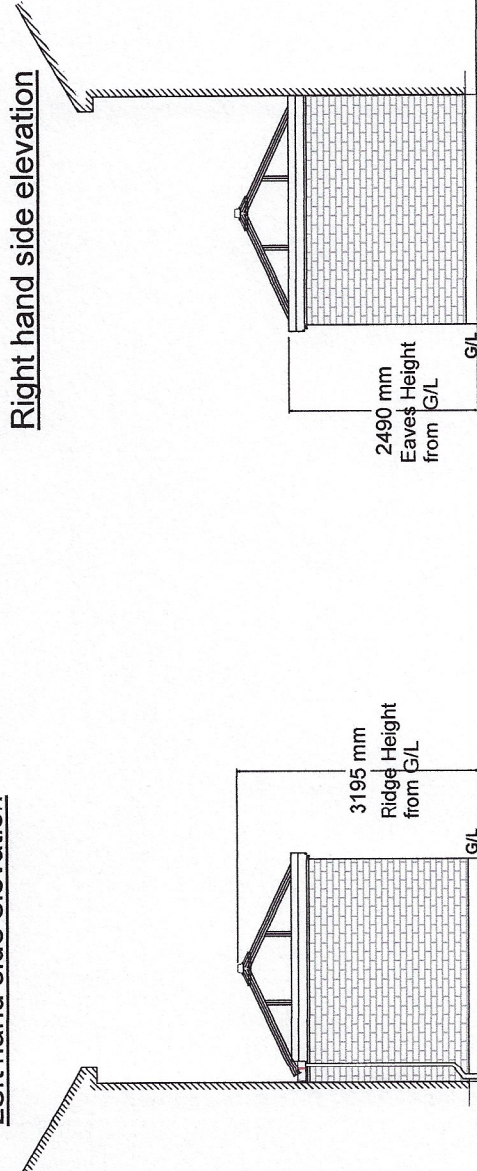

Right hand side elevation

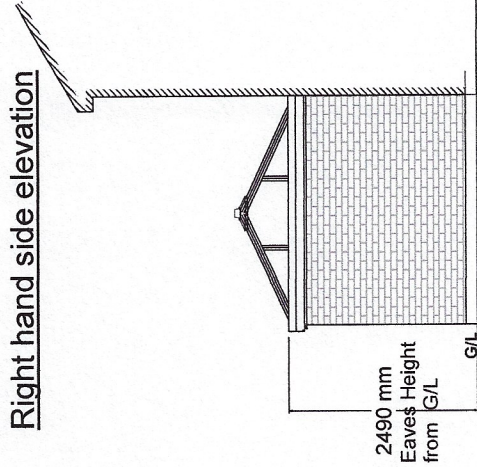

Proposed Conservatory to be White PVC frames.
Glazed framed Tinted Glass roofing at 25° pitch.
Face brick walling to match house face brick.

371430321	REF. NO.	1 : 100 @ A4	DATE	Notes	Proposed Plan and Elevations For ; Mr & Mrs Taylor	DRAWN BY HOWARD BLAND Clearview Home Improvements Tel- 07539 749466 E-mail - hbland43@gmail.com
09/04/2021						