
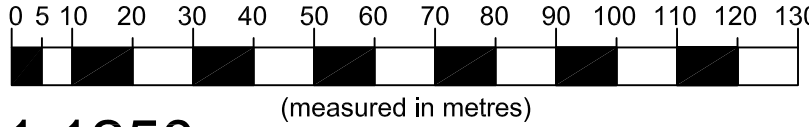



The Contractor is responsible for checking dimensions and any discrepancy to be verified with the Architects before proceeding. Figured dimensions to be worked to only. Subject to all Local Authority and Statutory approvals.  
DO NOT SCALE

# PLANNING

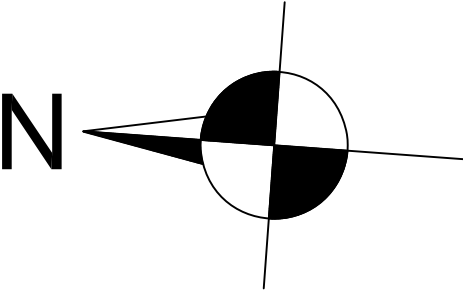

1:1250

**NOTE:**  
UNITS 1A-1C + 6C-6G &  
ASSOCIATED PARKING &  
LANDSCAPING AREAS ARE  
SUBJECT TO SEPARATE  
AMENDMENT APPLICATION

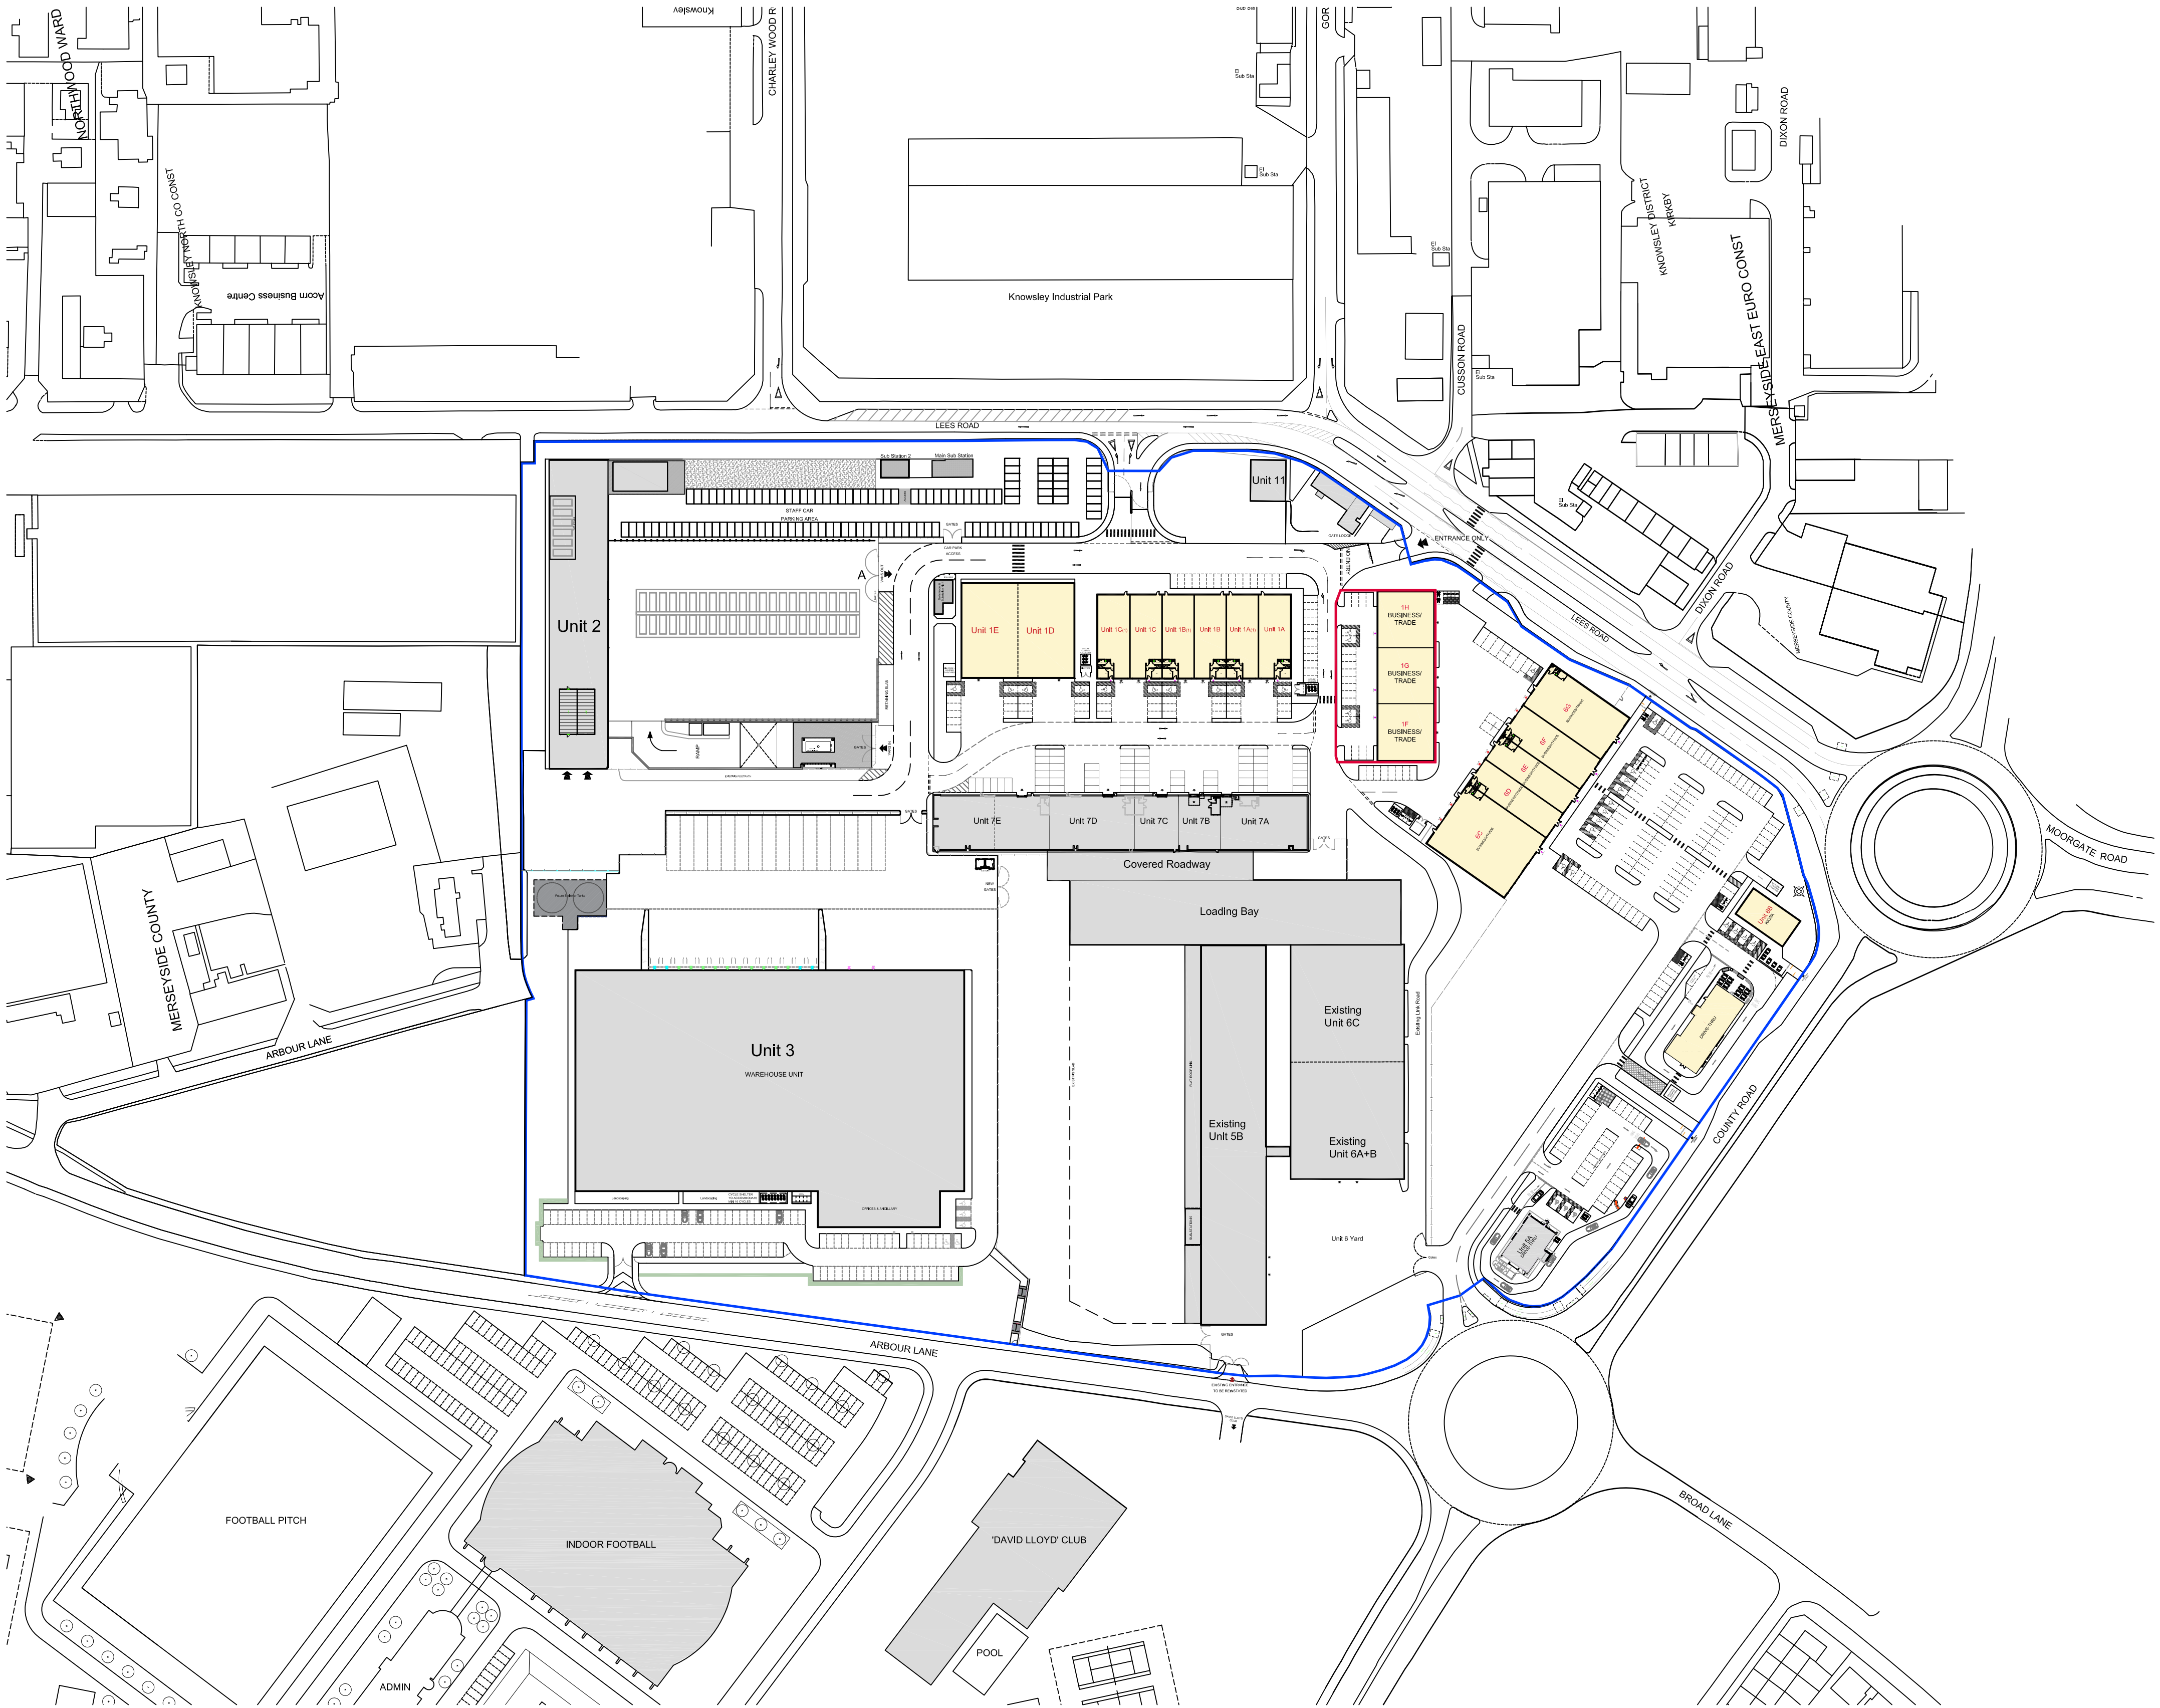

|     |                                                     |          |
|-----|-----------------------------------------------------|----------|
| E   | Units 1F-1H repositioned                            | 09.04.21 |
| D   | Updated to highlight motorcycle and cycle provision | 21.07.20 |
| C   | Plan updated following Highways comments            | 30.01.20 |
| B   | Site layout updated                                 | 09.01.20 |
| A   | Minor updates to 6A+B roadway                       | 11.07.19 |
| REV | DESCRIPTION                                         | DATE     |

EMERSON HOUSE, HEYES LANE,  
ALDERLEY EDGE,  
CHESHIRE SK9 7LF  
Tel: (01625) 588400, Fax: (01625) 588276

**Orbit**  
Developments

location  
**ACADEMY BUSINESS PARK  
LEES ROAD KNOWSLEY L33 7SA**

title  
**PROPOSED SITE PLAN**

|                      |               |         |                  |
|----------------------|---------------|---------|------------------|
| scale<br>1:1250 @ A1 | ref<br>t.l.h. | checked | date<br>16.04.19 |
|----------------------|---------------|---------|------------------|

drawing no.  
**389-PL-2102-E**