


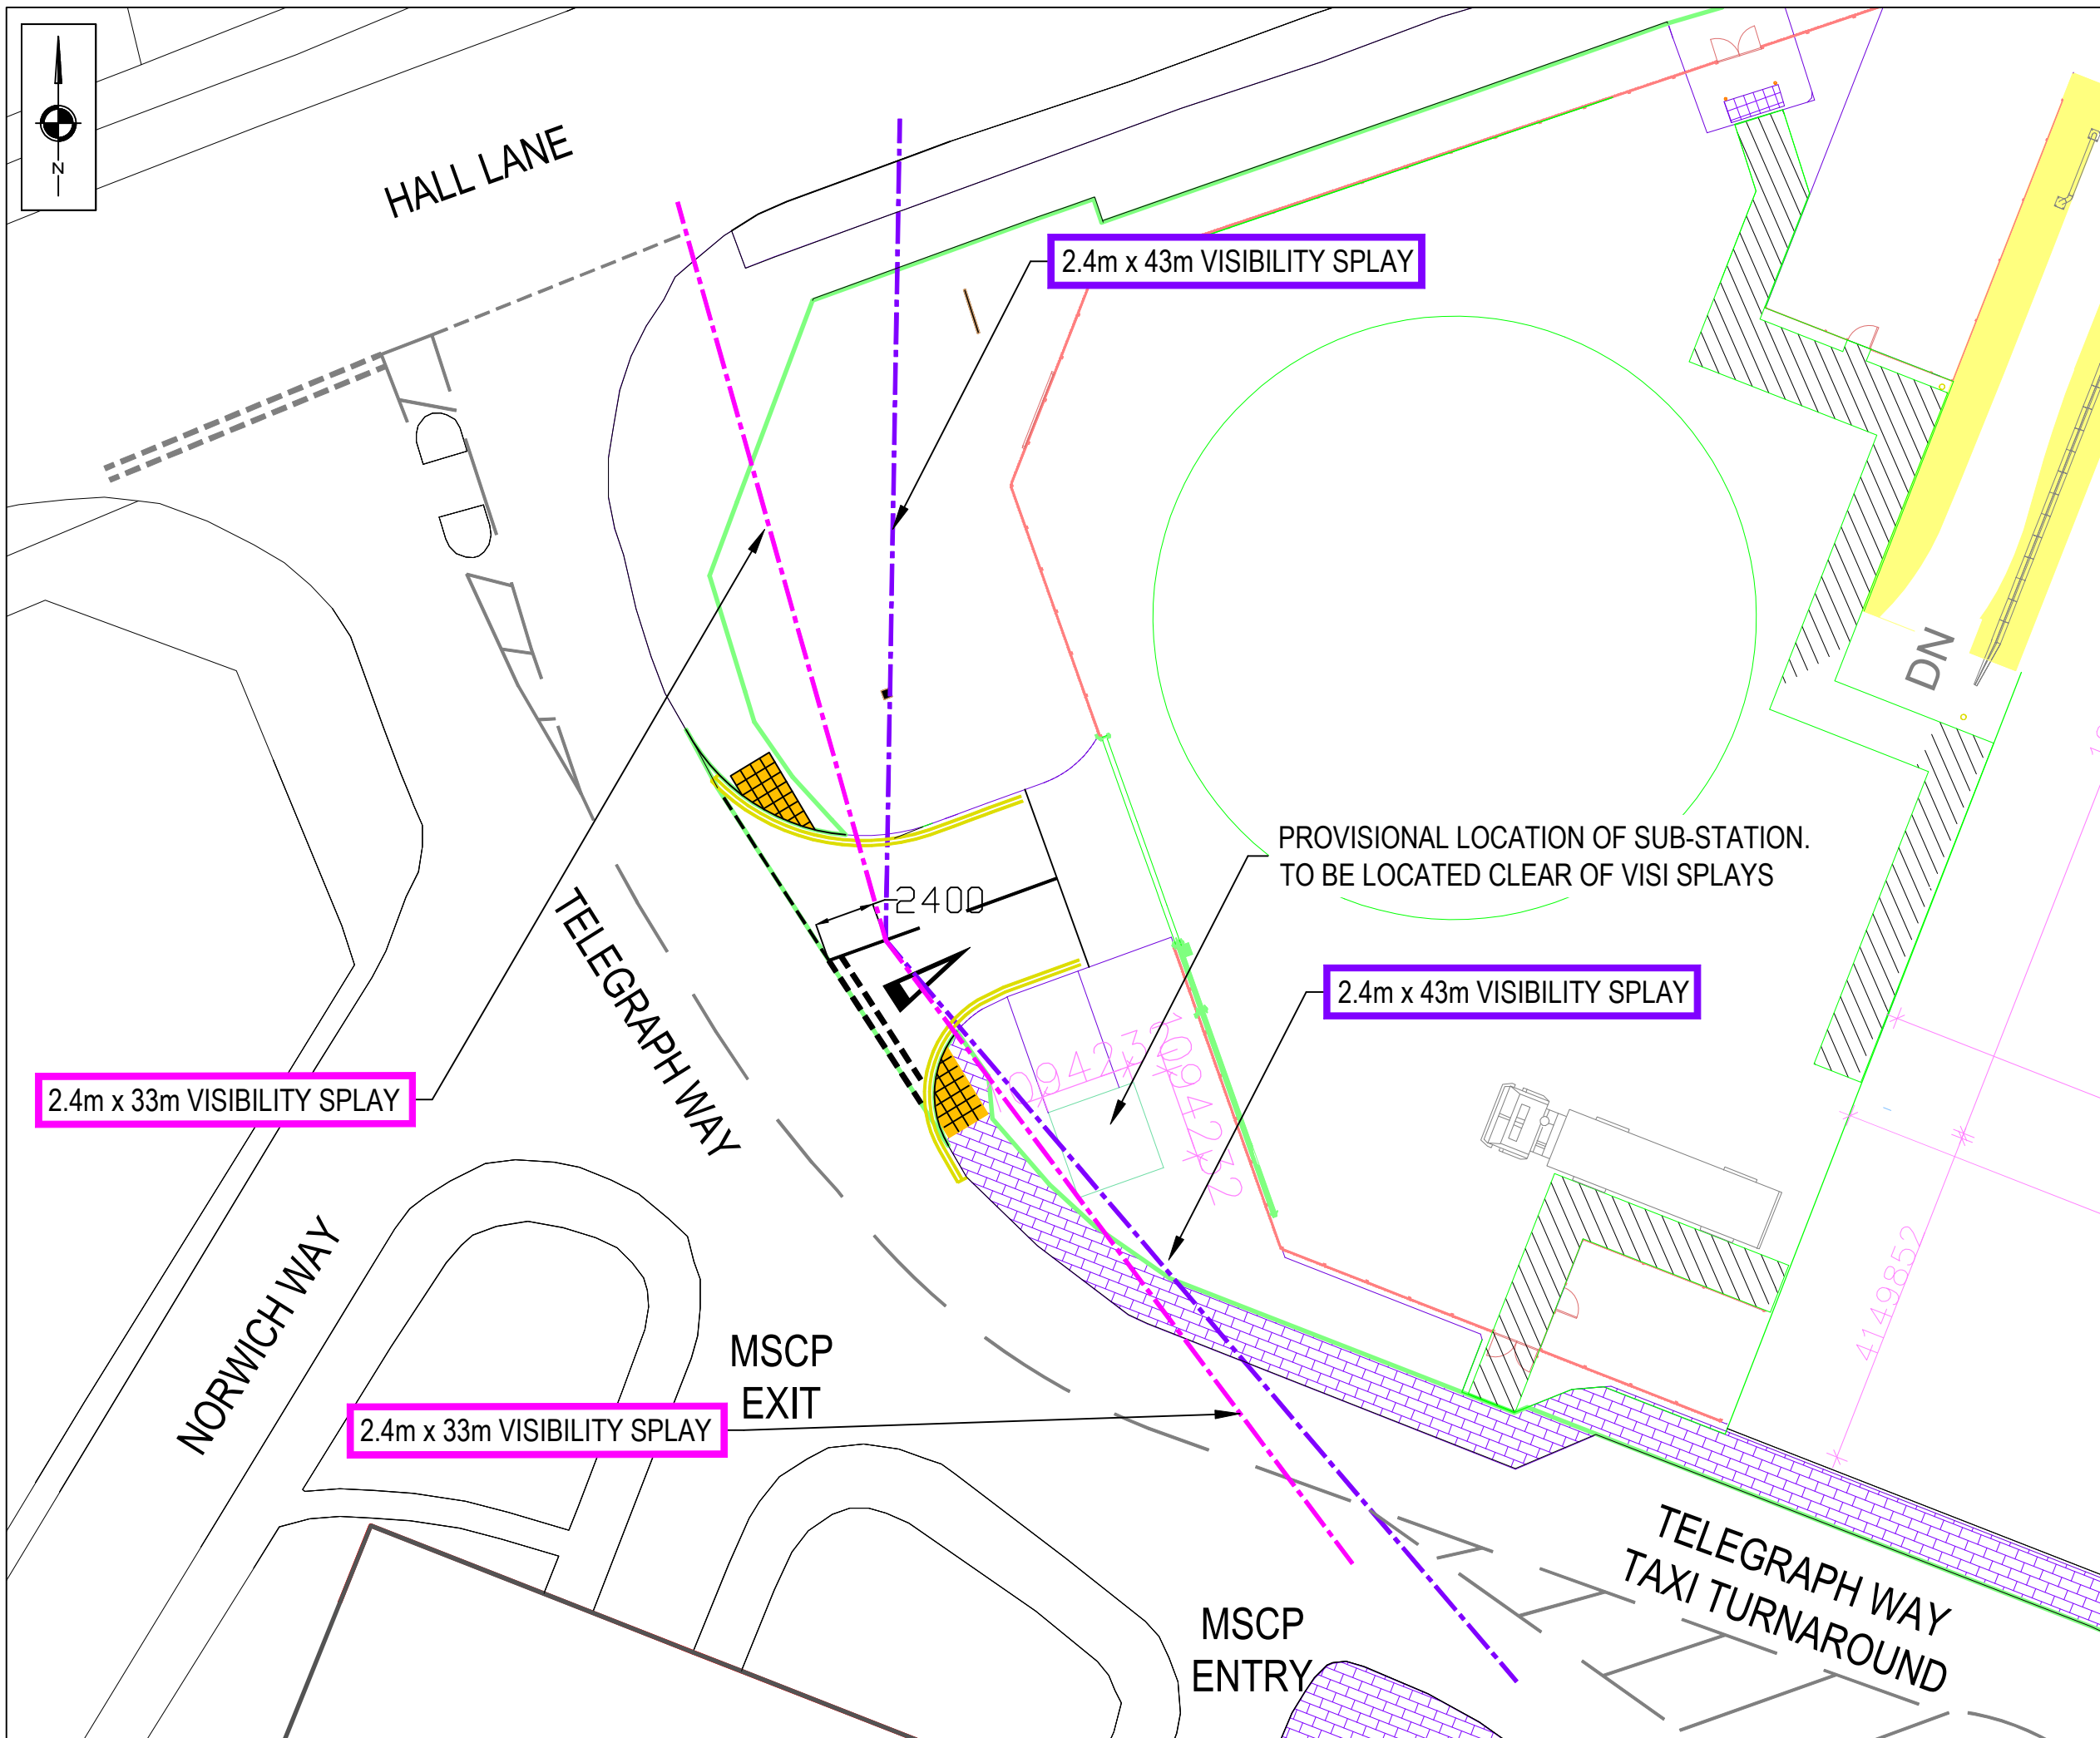

NOTES

REV	DESCRIPTION	DATE	BY
REVISIONS			

SCP

an RSK company

Office of Origin: Manchester Tel: 0161 832 4400
www.scptransport.co.uk - www.rskgroup.com

Client Name:

Project Title:

NEW LIDL FOOD STORE,
HALL LANE,
KIRKBY, LIVERPOOL

Drawing Title:

SERVICE YARD ACCESS JUNCTION
VISIBILITY SPLAYS
(Based on 08984-SPACE-XX-XX-D-A-91001
-S3-P29-Proposed Site Plan)

Drawn By:	WB	Date:	20.07.2026
Checked:	JRB	Scale@A3:	1:250
Approved:	JRB	Status:	-

Drawing No.	SCP/250469/SK02.1	Rev.	-
-------------	-------------------	------	---