




0m 10m

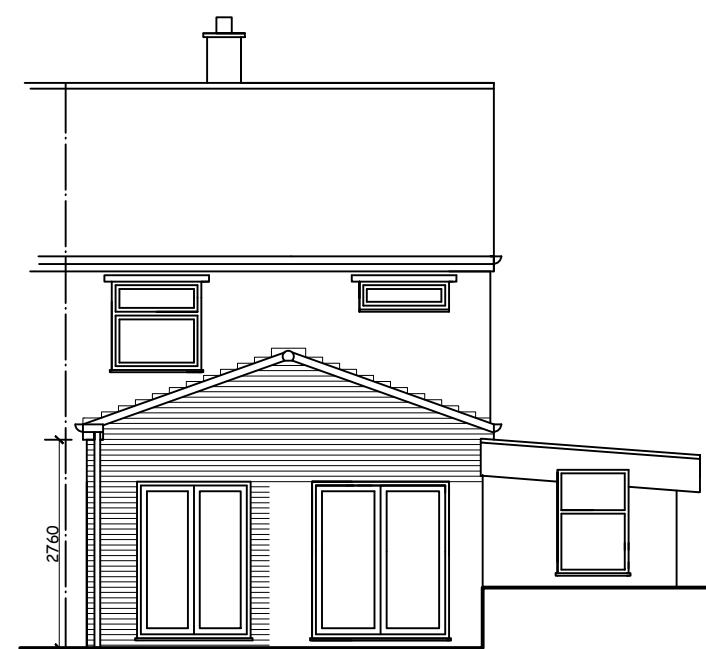

REAR

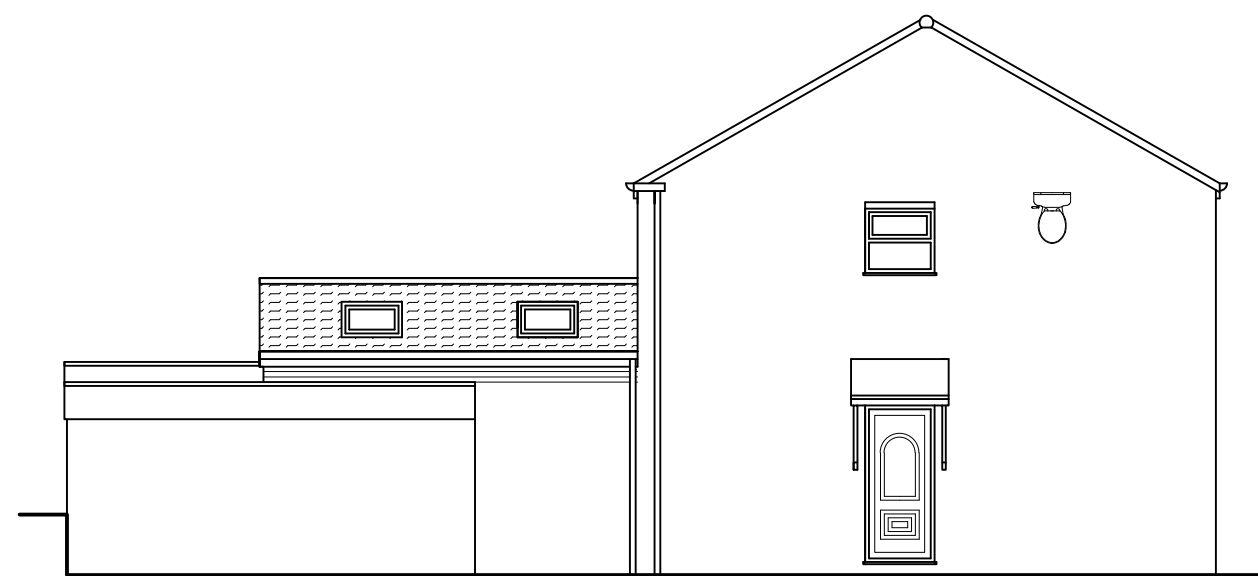


SIDE

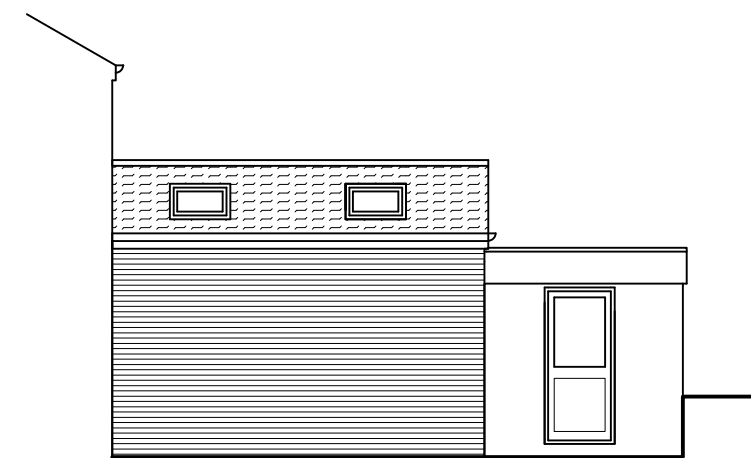


SIDE (rear)

PROPOSED ELEVATIONS Scale 1:100

0m 10m

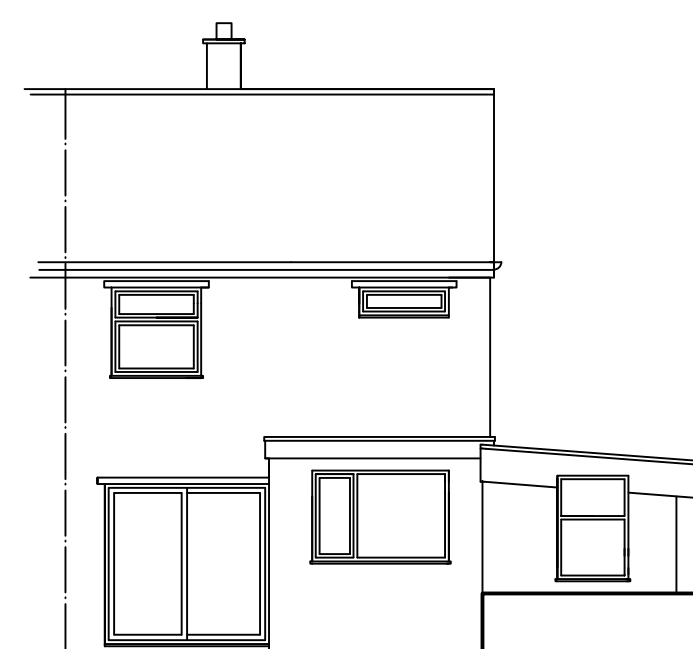

REAR

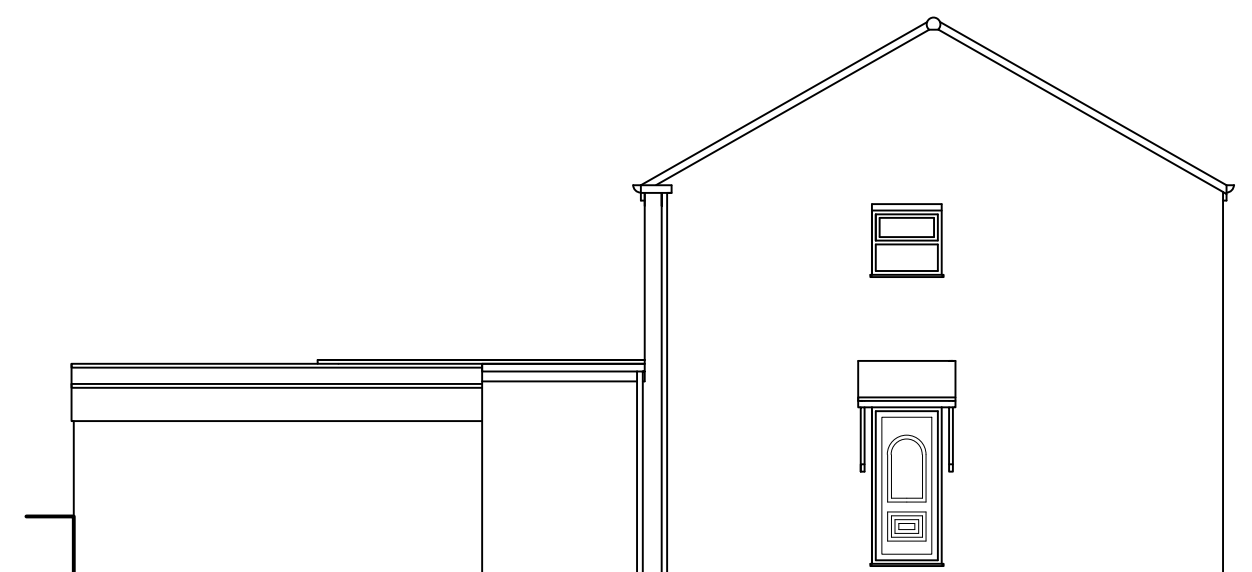


SIDE


EXISTING ELEVATIONS Scale 1:100



SIDE (rear)

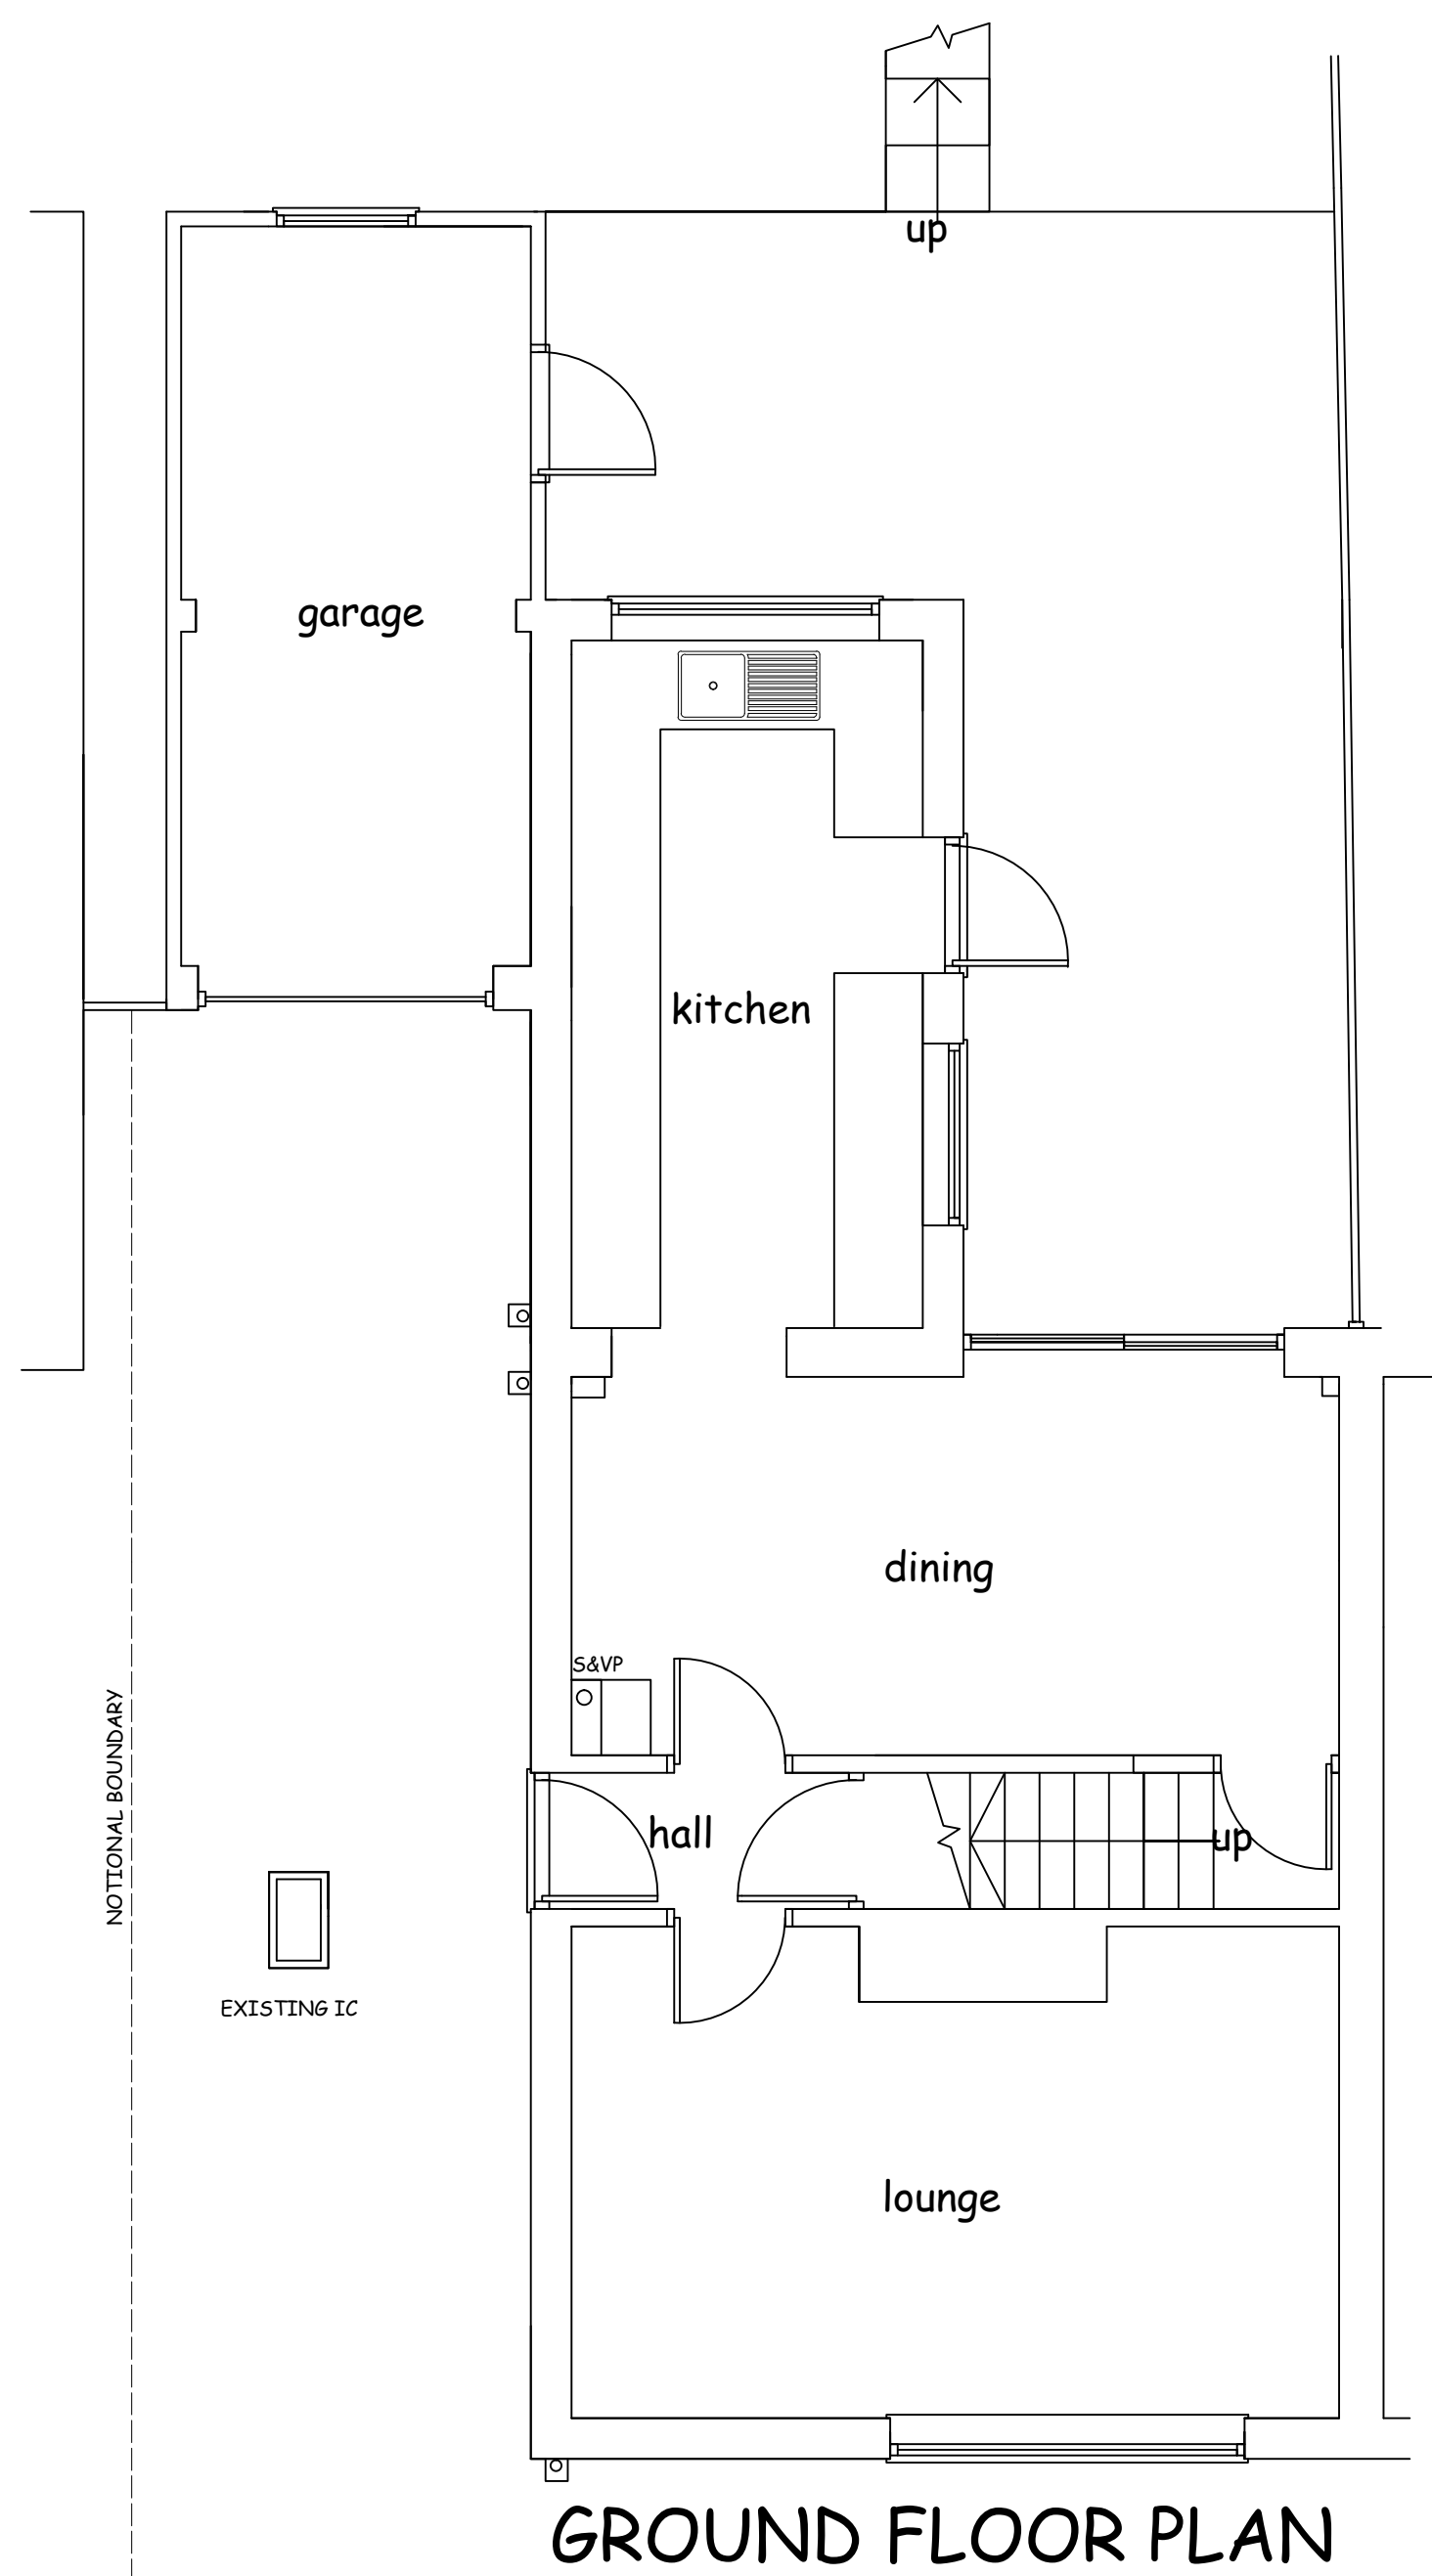

GROUND FLOOR PLAN
AS EXISTING Scale 1:50

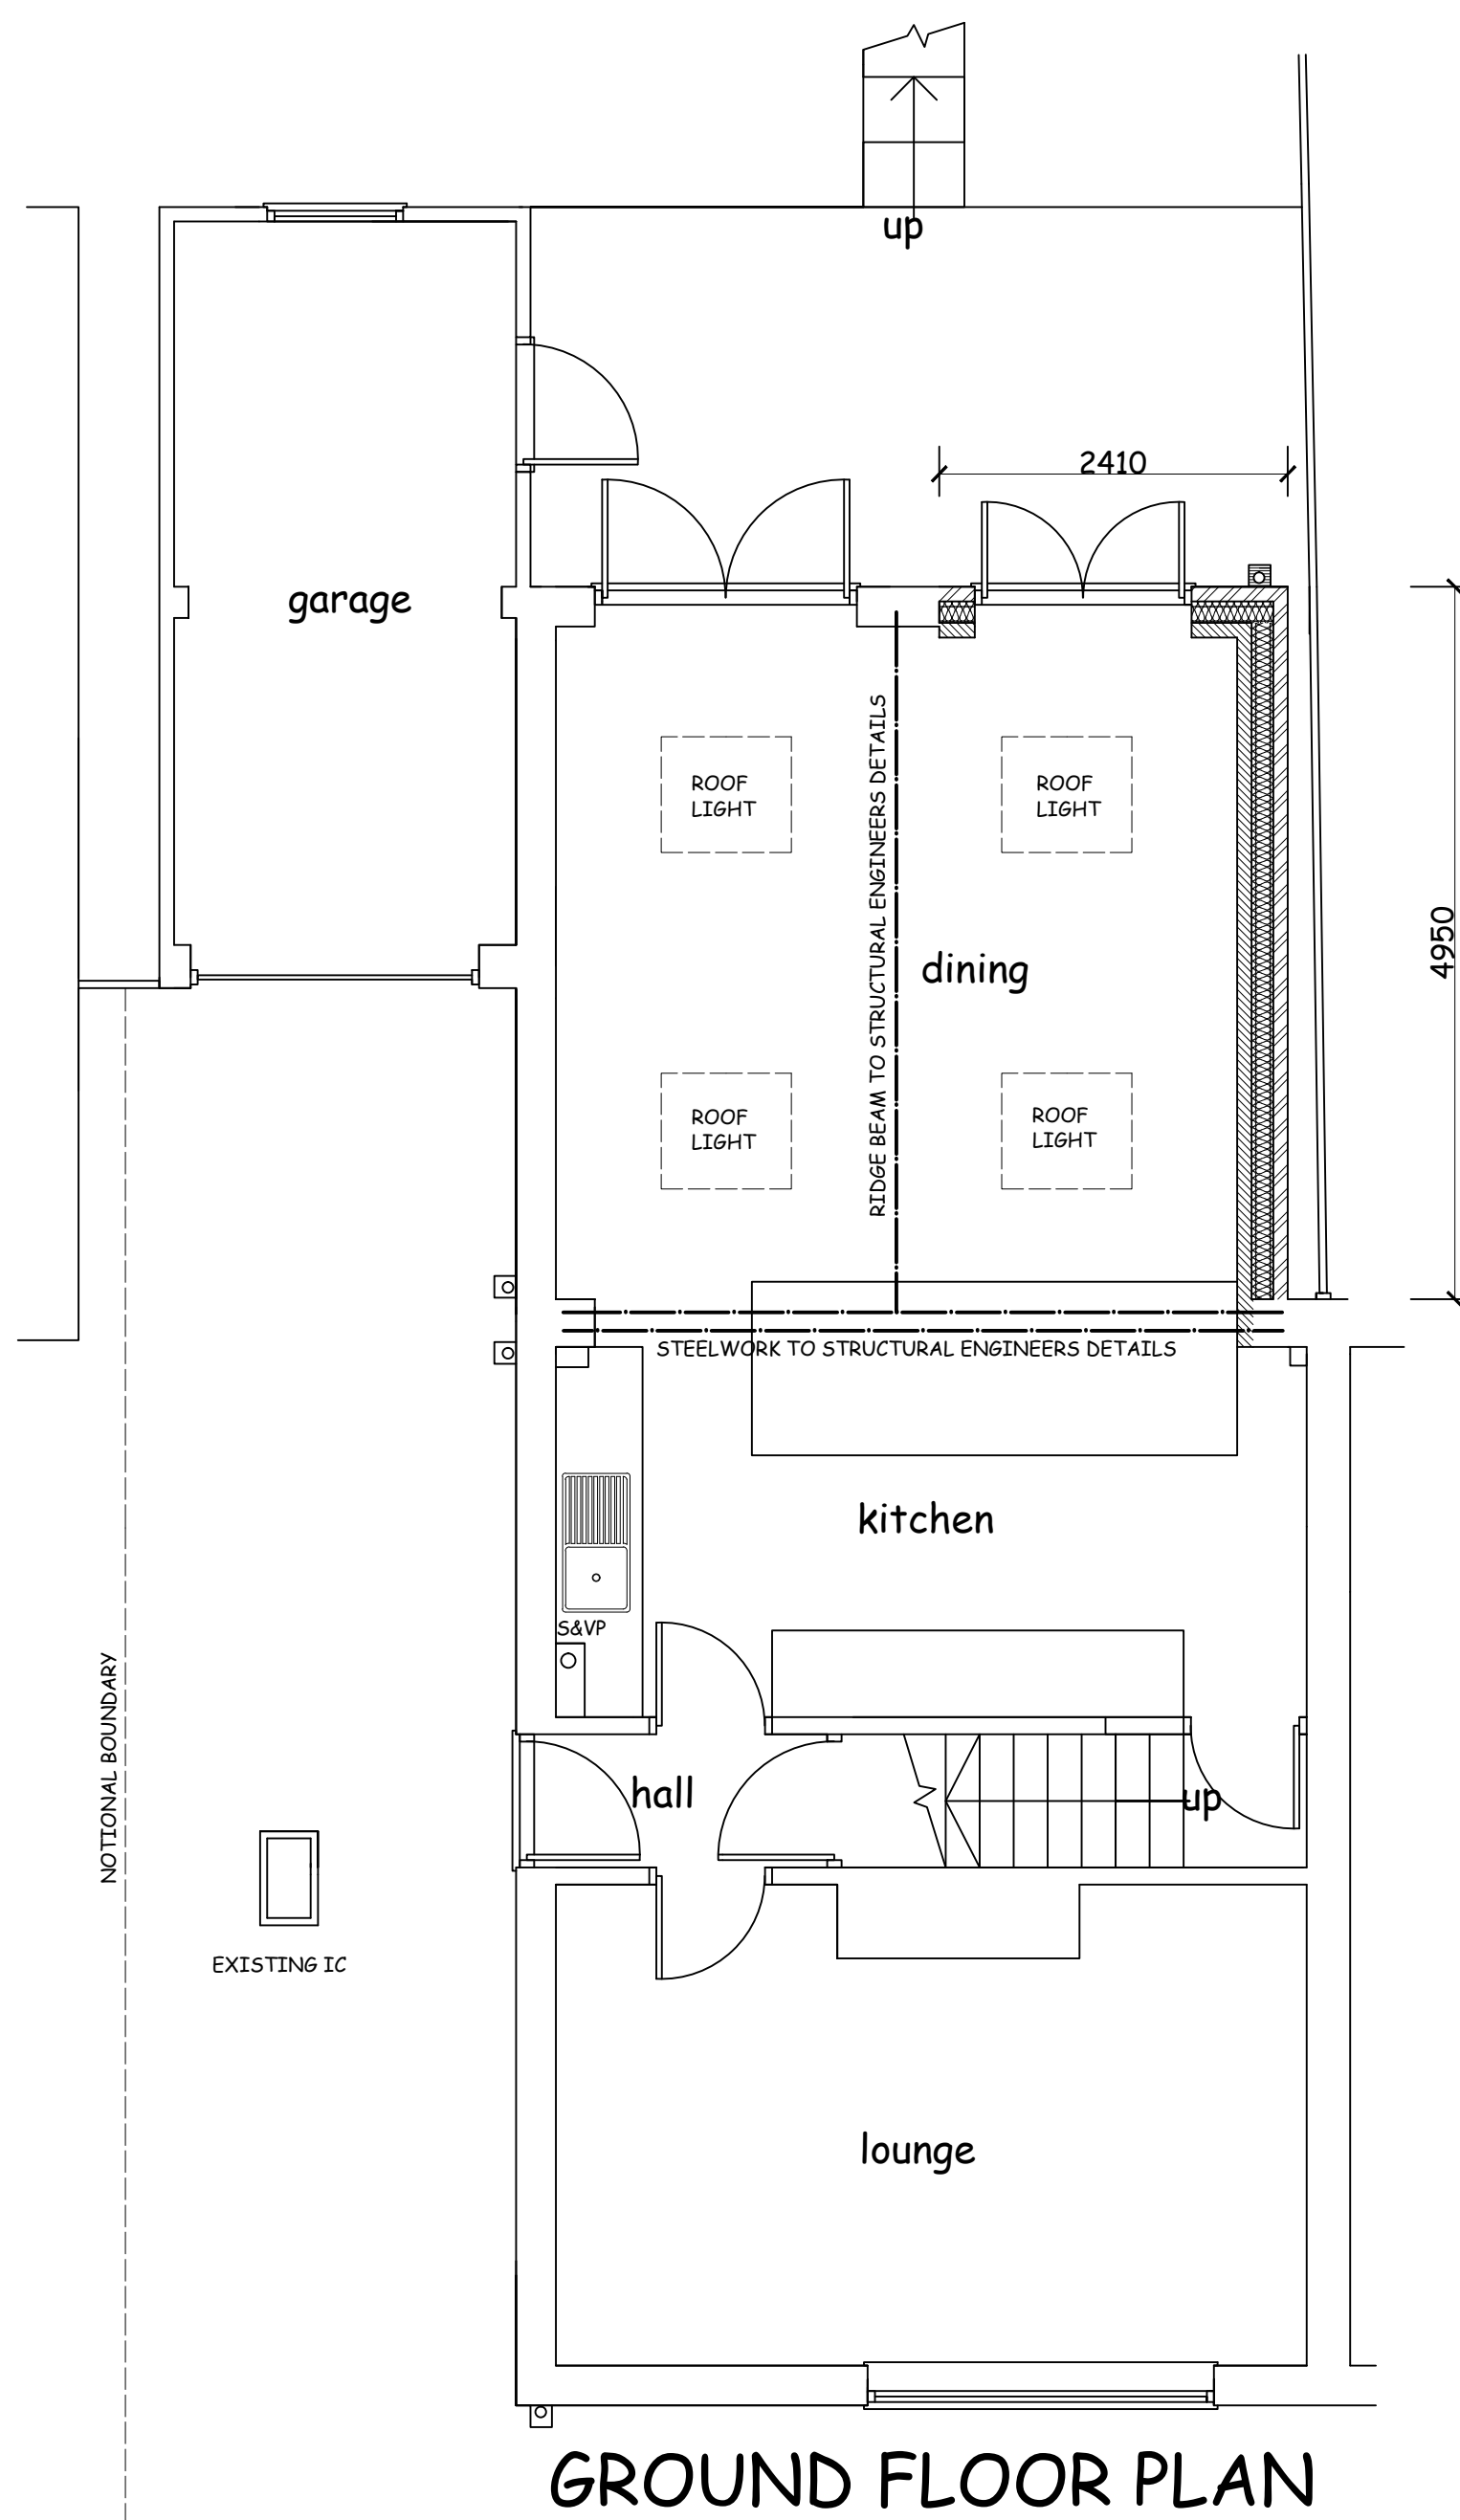

GROUND FLOOR PLAN
AS PROPOSED Scale 1:50

0m

10m

MATERIALS

ROOF: CONCRETE TILES TO SUIT PITCH

WALLS: BRICKWORK FACINGS TO MATCH EXISTING IN COLOUR AND TEXTURE

WINDOWS/DOORS: WHITE UPVC

RAINWATER GOODS: WHITE UPVC

NOTE: THIS DRAWING IS NOT TO BE SCALED AND ALL DIMENSIONS ETC MUST BE CHECKED ON SITE BY CONTRACTOR.
ALL WORK INVOLVING EXCAVATION ADJACENT TO THE BOUNDARY OR THAT AFFECTS THE ADJACENT PROPERTY
SHOULD ONLY BE COMMENCED SUBJECT TO THE SERVING OF ALL NOTICES ETC ON THE ADJACENT OWNERS
AND SATISFYING THE PROCEDURAL REQUIREMENT OF THE PARTY WALL ACT 1996.
THE OWNER OF THE BUILDING IS RESPONSIBLE FOR SERVING NOTICE UNDER THE PARTY WALL ACT.
THIS DRAWING IS FOR PLANNING APPLICATION ONLY AND IS NOT TO BE USED FOR ANY OTHER PURPOSE

PLANNING DRAWING

job description	title	
PROPOSED SINGLE STOREY EXTENSION	SCHEME DESIGN	
site address	scales	
18, CASSINO ROAD, HUYTON, L36 7UX	1:50 @ A1 1:100	
client	drawn	date
MR ED PRESTON	GD	APRIL 2024
DOWELL DESIGN SERVICES 176, LIVERPOOL ROAD SOUTH MAGHULL, MERSEYSIDE L31 7DQ Tel 0151 526 8683 email dowelldesign@aol.com	drg no	
		03