



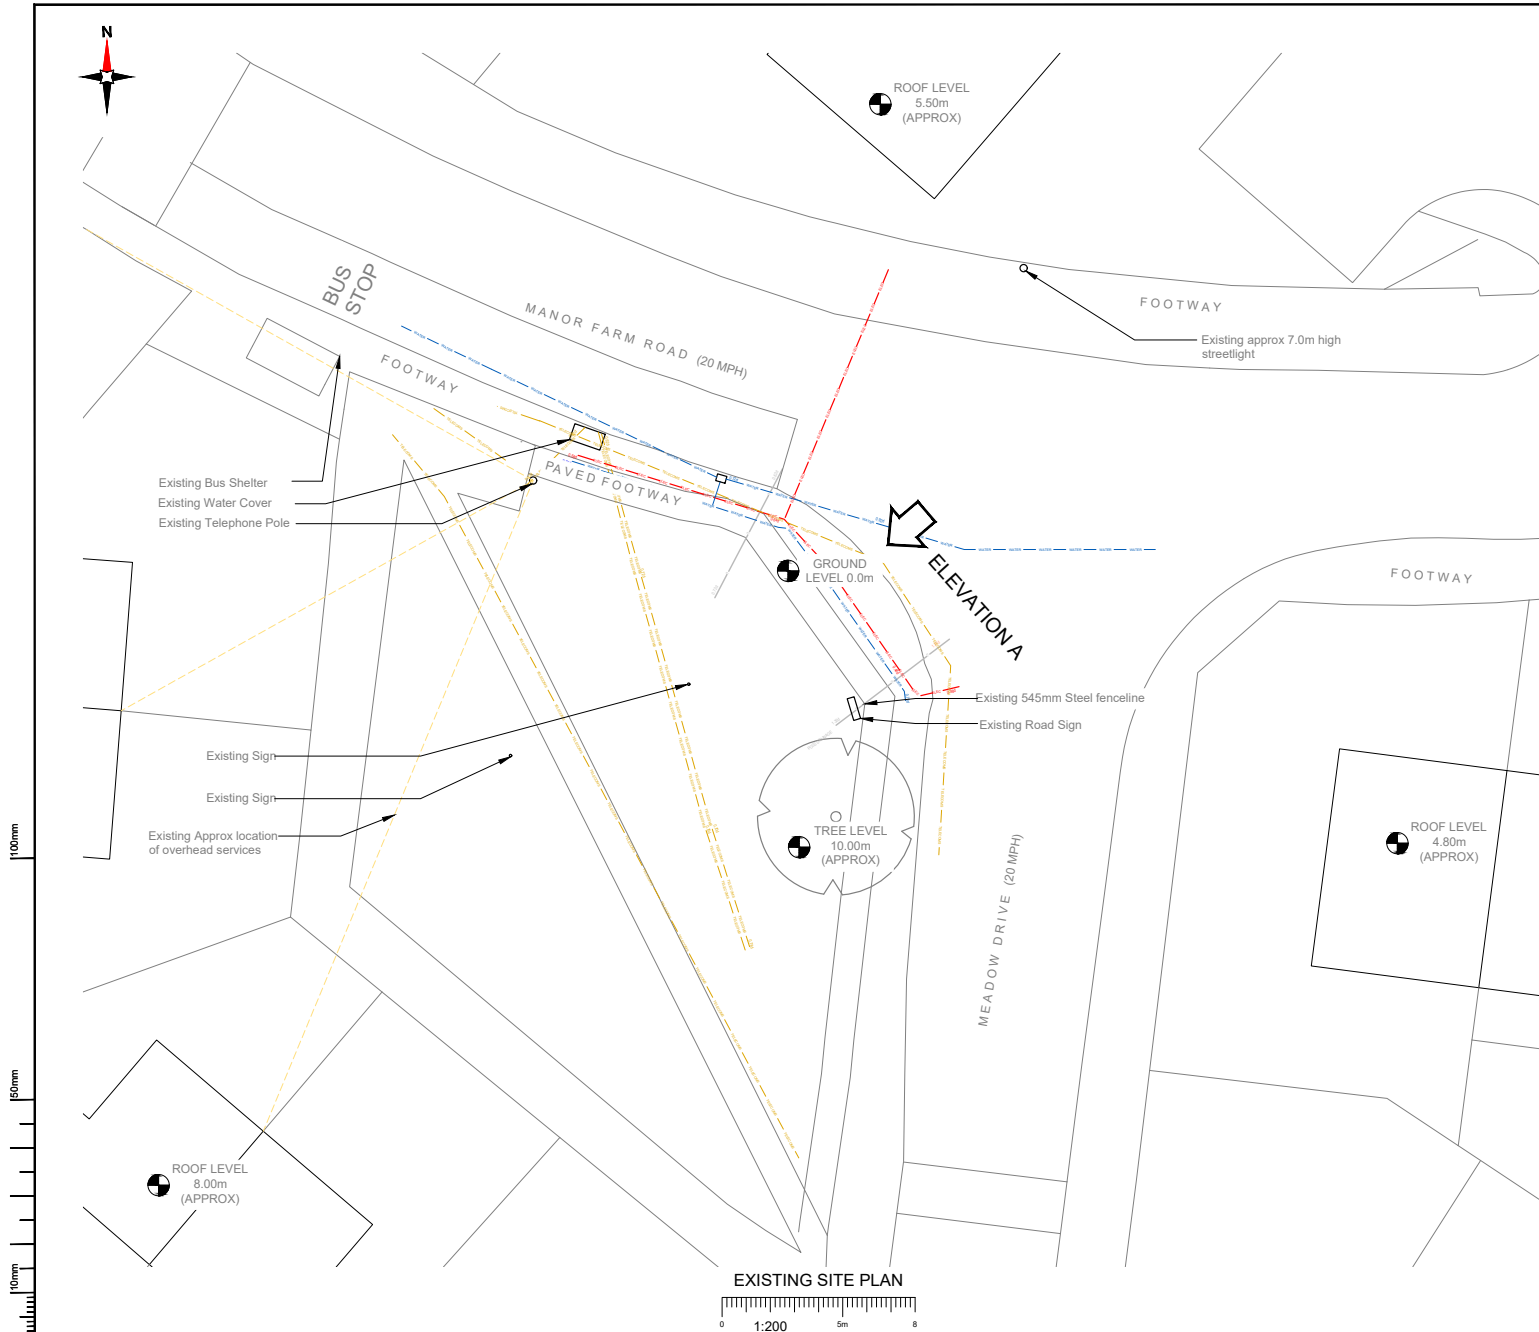

NOTES:

1. ALL DIMENSIONS IN MM UNLESS OTHERWISE NOTED.

SERVICES:

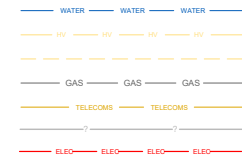

NOTES:

Radar Scan and Stats to be reviewed prior to any build works commencing

Sheet	Client / Project	Project	Purpose of Issue	Issue
M001	H3G	DENSIFICATION SW	Planning	A
Drawn	03/03/2023	First Issue - Site nomination dated: TBC		
Checked	S. Booth			
Approved	G. Thomas			



Hutchison 3G UK Limited
Green Park, 450 Longwater Avenue
Reading, RG30 3UR
Tel: 01628 785 000
Fax: 01628 785 001

H3G Base Station Information line:
0845 6043000
Available 8am-8pm Monday to Friday

Design Consultant & Principal Contractor:

CLARKE
telecom
Unit E, Madison Place, Northampton Road,
Manchester, M40 5AG
Tel: 0161 785 4500 Fax: 0161 785 4501
Web: www.clarke-telecom.com

Site Name: **MANOR FARM ROAD**

Site ID: **KSY25767**

Address: **MANOR FARM ROAD
HUYTON
LIVERPOOL
MERYSIDE
L36 0UG**

Title: **100 EXISTING H3G SITE PLAN**

Project: **H3G DENSIFICATION STREETWORKS**

Purpose of Issue: **PLANNING**


MBNL Cell ID:	3UK Cell ID:
KSY103	L1051

Master Drawing No: **KSY25767_KSY103_L1051_M001_H3G_DNSW_GA_A** Issue: **A**

100mm

50mm

10mm

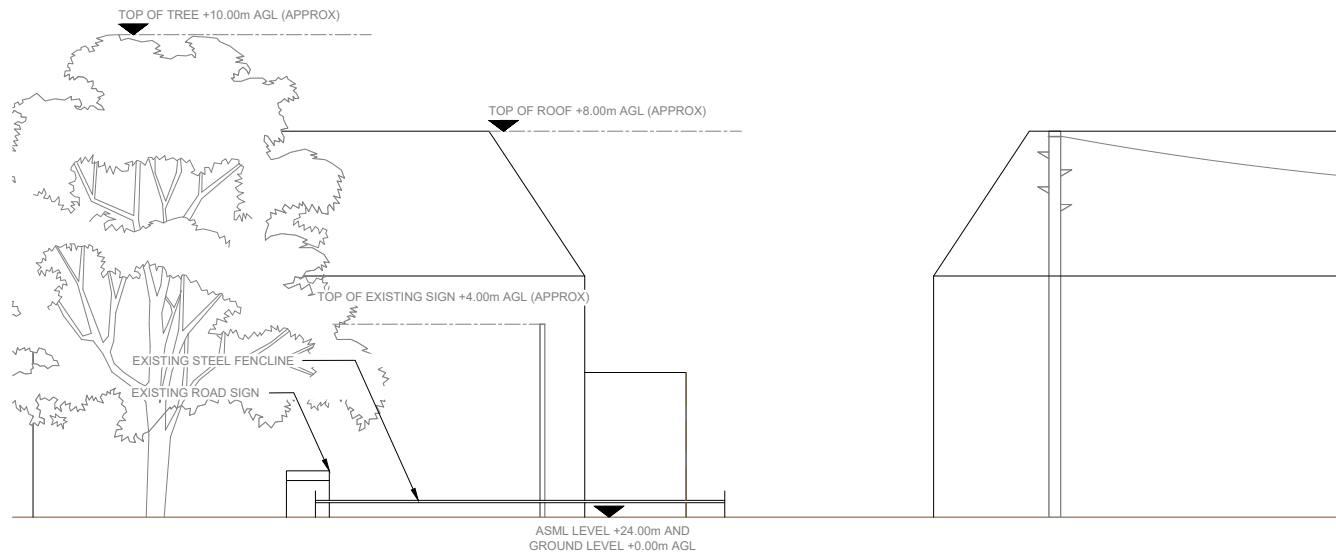

NOTES:

1. ALL DIMENSIONS IN MM UNLESS OTHERWISE NOTED.

Revision	Issued / Revised	Project	Purpose of Issue	Issue
M001	H3G	DENSIFICATION SW	Planning	A
Drawn:	03/03/2023	Revision 1 Original Development		
Check:	S. Booth	First Issue - Site nomination dated: TBC		
Checked:	G. Thomas			
Approved:	G. Thomas			



Hutchison 3G UK Limited
Green Park, 450 Longwater Avenue
Reading, RG30 3UR
Tel: 01628 765 000
Fax: 01628 765 001

H3G Base Station Information line:
0845 6043000
Available 8am-8pm Monday to Friday

Design Consultant & Principal Contractor:

CLARKE
telecom
Unit E, Madison Place, Northampton Road,
Manchester, M40 5AG
Tel: 0161 785 4500 Fax: 0161 785 4501
Web: www.clarke-telecom.com

Site Name: **MANOR FARM ROAD**

Site ID: **KSY25767**

Address: **MANOR FARM ROAD
HUYTON
LIVERPOOL
MERYSIDE
L36 0UG**


Title: **150 EXISTING H3G SITE ELEVATION**

Project: **H3G DENSIFICATION STREETWORKS**

Purpose of Issue: **PLANNING**

MBNL Cell ID:	3UK Cell ID:
KSY103	L1051


Master Drawing No: **KSY25767_KSY103_L1051_M001_H3G_DNSW_GA_A** Issue: **A**

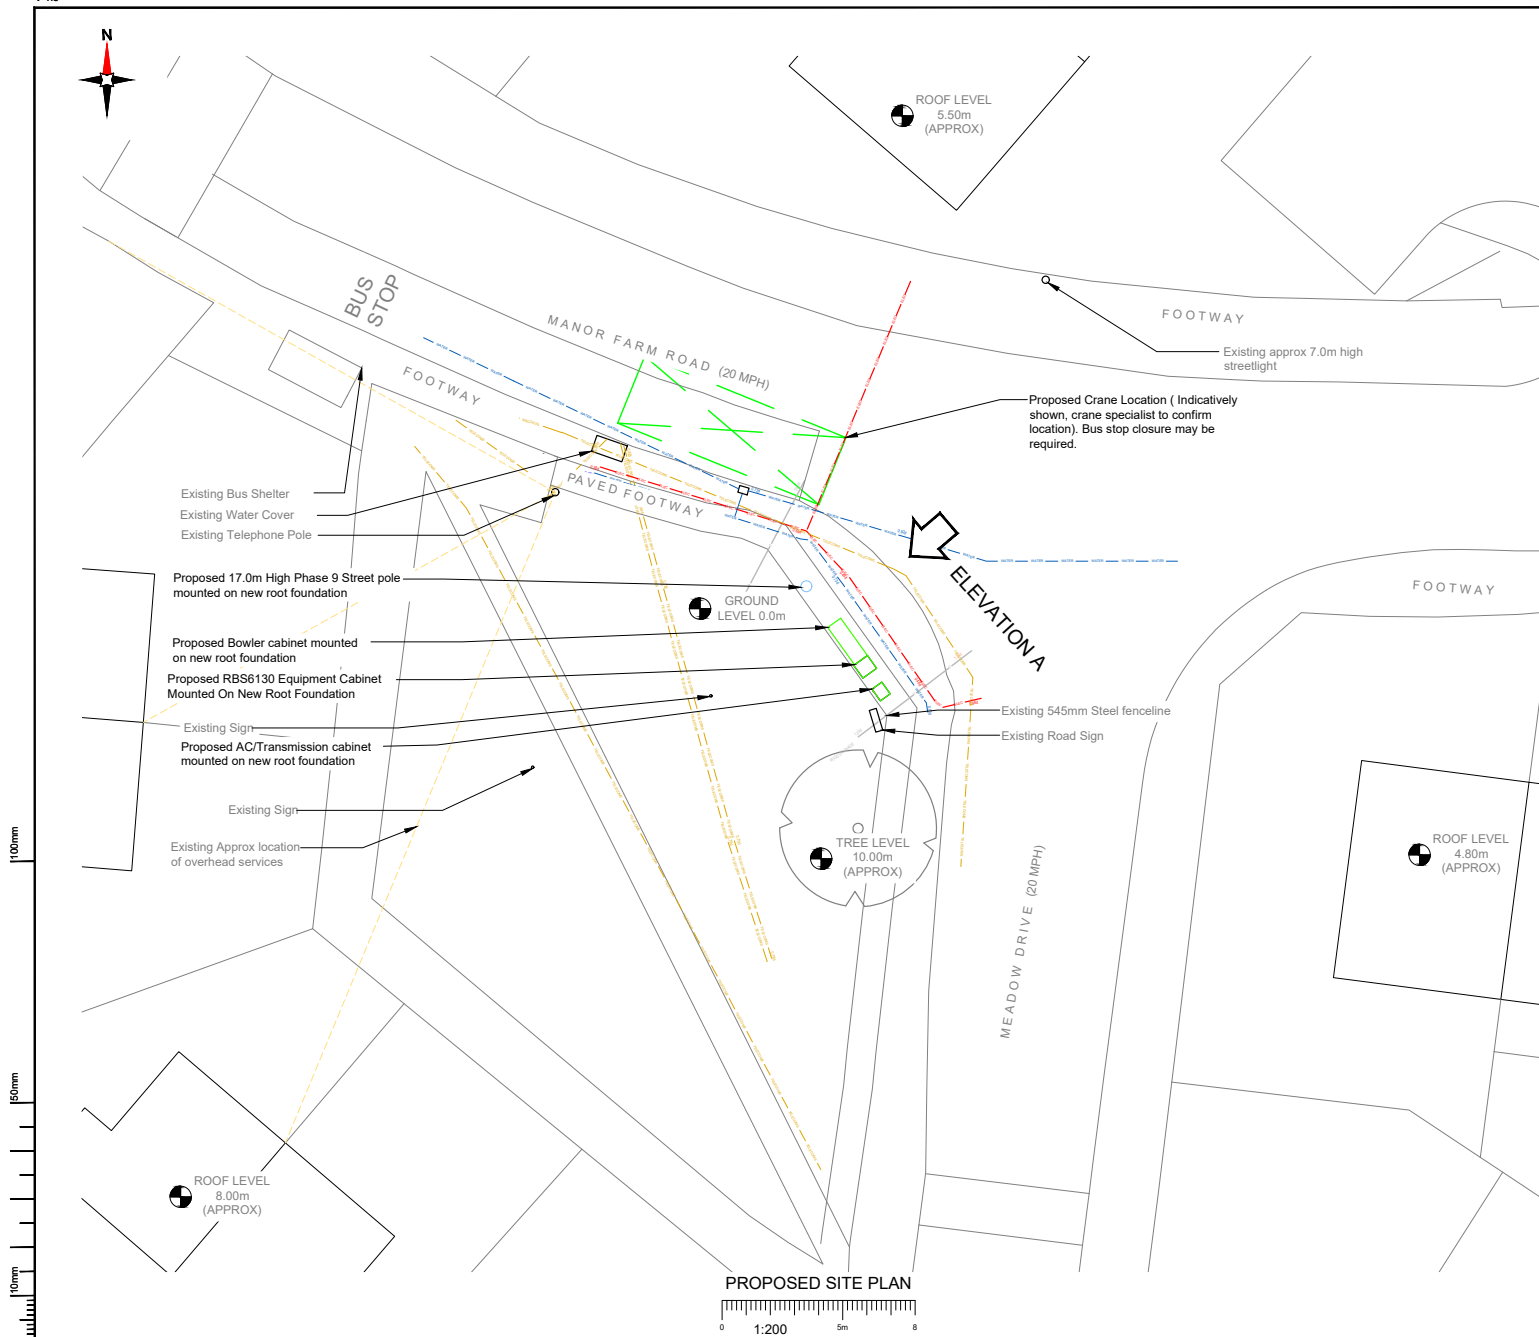

NOTES:

1. ALL DIMENSIONS IN MM UNLESS OTHERWISE NOTED.

SERVICES:

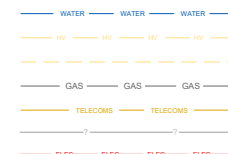

PROPOSED CRANE OR CHERRY PICKER LOCATION:



NOTES:

Radar Scan and Stats to be reviewed prior to any build works commencing

Sheet	Version / Date	Project	Purpose of Issue	Issue
M001	H3G	DENSIFICATION SW	Planning	A
Drawn	03/03/2023	Revision / Update / Comments		
Check	S. Booth	First Issue - Site nomination dated: TBC		
Approved	G. Thomas			



Hutchison 3G UK Limited
Green Park, 450 Longwater Avenue
Reading, RG30 3UR
Tel: 01628 785 000
Fax: 01628 785 001

H3G Base Station Information line:
0845 6043000
Available 8am-8pm Monday to Friday

Design Consultant & Principal Contractor:

CLARKE
telecom

Unit E, Madison Place, Northampton Road,
Manchester, M40 5AG
Tel: 0161 785 4500 Fax: 0161 785 4501
Web: www.clarke-telecom.com

Site Name: **MANOR FARM ROAD**

Site ID: **KSY25767**

Address: **MANOR FARM ROAD
HUYTON
LIVERPOOL
MERYSIDE
L36 0UG**

Title: **210 PROPOSED H3G SITE PLAN**


Project: **H3G DENSIFICATION STREETWORKS**

Purpose of Issue: **PLANNING**

MBNL Cell ID:	3UK Cell ID:
KSY103	L1051

Master Drawing No: **KSY25767_KSY103_L1051_M001_H3G_DNSW_GA_A**

Issue: **A**

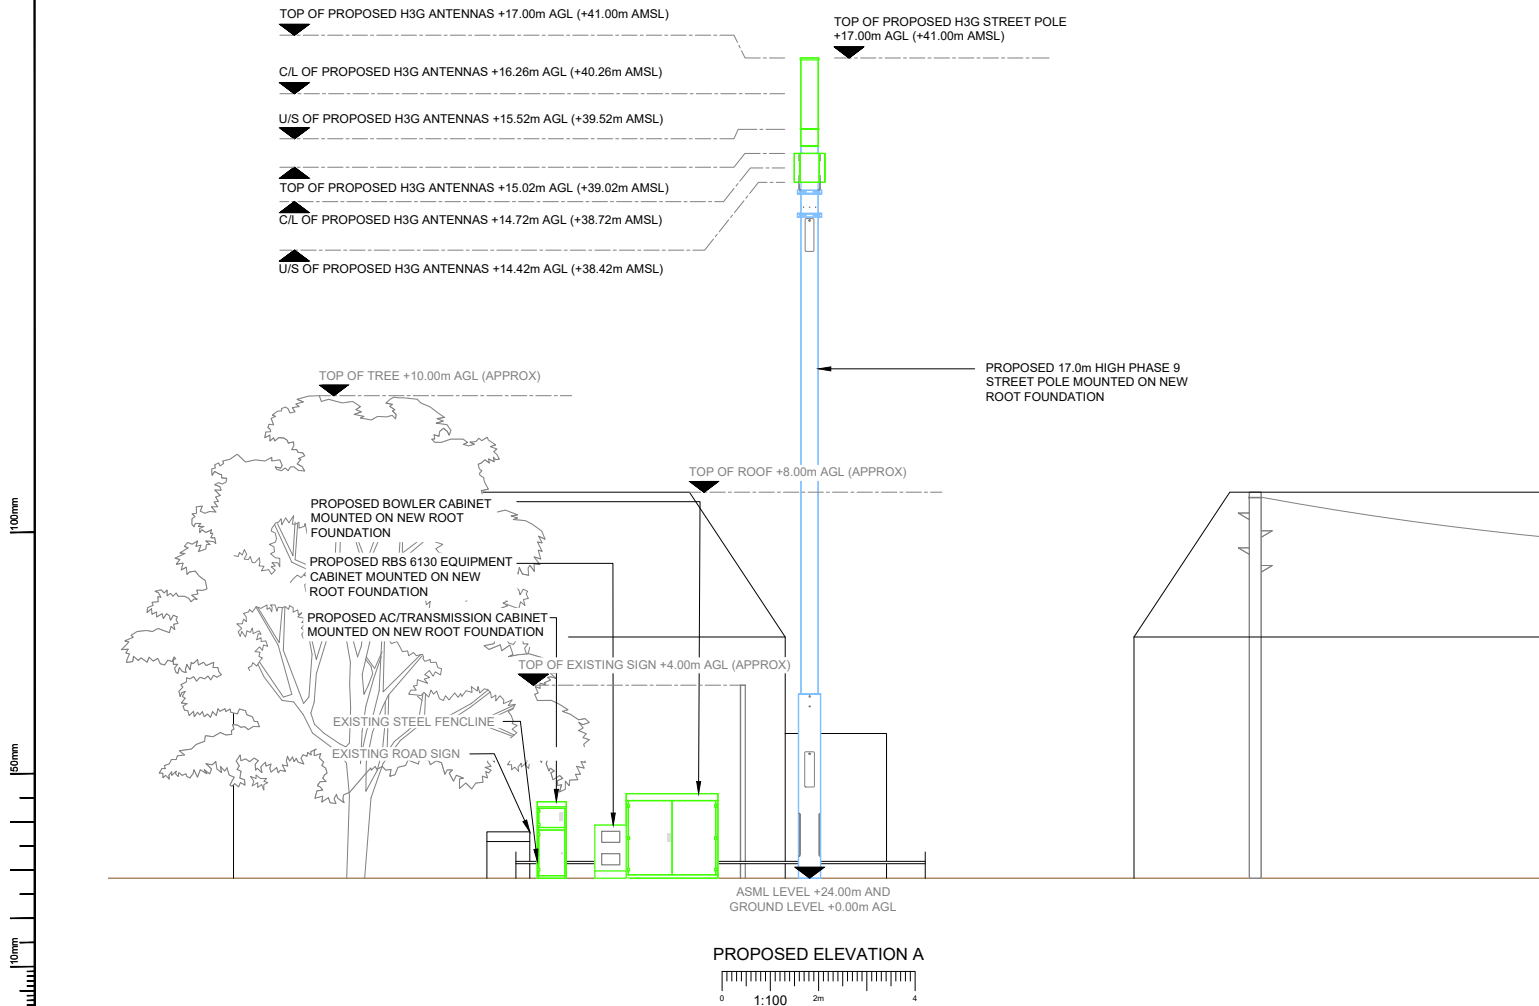

NOTES:

1. ALL DIMENSIONS IN MM UNLESS OTHERWISE NOTED.

Sheet	Version / Date	Project	Purpose of Issue	Issue
M001	H3G	DENSIFICATION SW	Planning	A
Date	03/03/2023	Revision 1 Original Development		
Drawn	S. Booth	First Issue - Site nomination dated: TBC		
Checked	G. Thomas			
Approved	G. Thomas			



Hutchison 3G UK Limited
Green Park, 450 Longwater Avenue
Reading, RG30 3UR
Tel: 01628 765 000
Fax: 01628 765 001

H3G Base Station Information line:
0845 6043000
Available 8am-8pm Monday to Friday

Design Consultant & Principal Contractor:

CLARKE
telecom
Unit E, Madison Place, Northampton Road,
Manchester, M40 5AG
Tel: 0161 785 4500 Fax: 0161 785 4501
Web: www.clarke-telecom.com

Site Name: **MANOR FARM ROAD**

Site ID: **KSY25767**

Address: **MANOR FARM ROAD
HUYTON
LIVERPOOL
MERYSIDE
L36 0UG**

Title: **260 PROPOSED H3G SITE ELEVATION**

Project: **H3G DENSIFICATION STREETWORKS**

Purpose of Issue: **PLANNING**

MBNL Cell ID:	3UK Cell ID:
KSY103	L1051

Master Drawing No:	Issue:
KSY25767_KSY103_L1051_M001_H3G_DNSW_GA_A	A