




EXISTING SOUTH ELEVATION

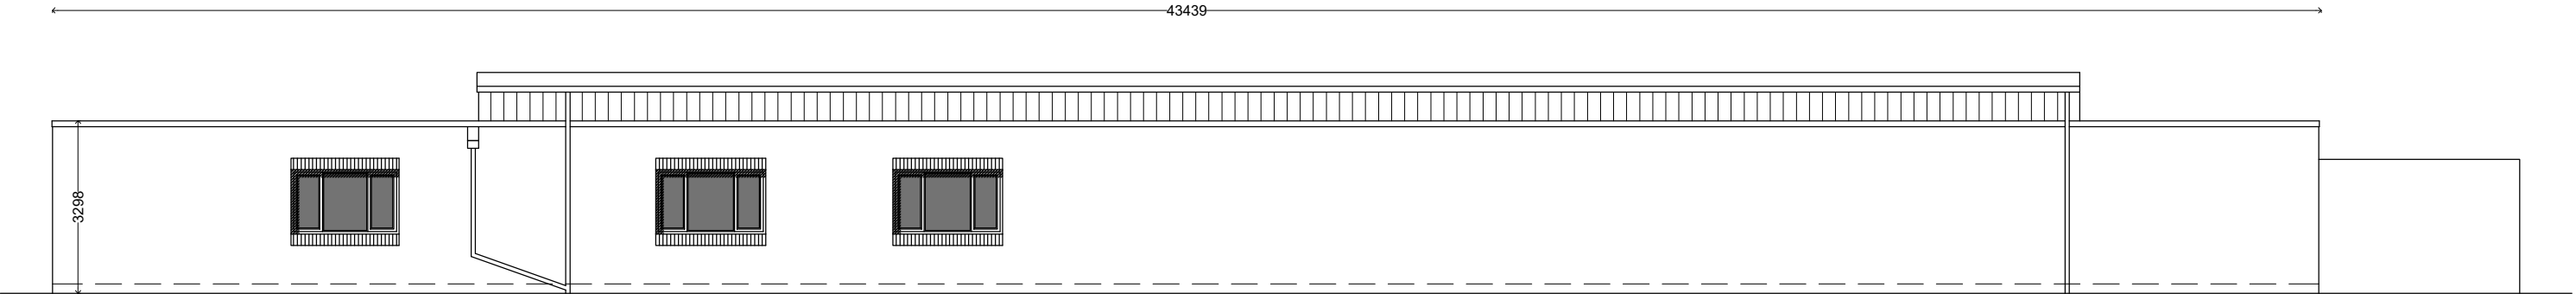


EXISTING NORTH ELEVATION

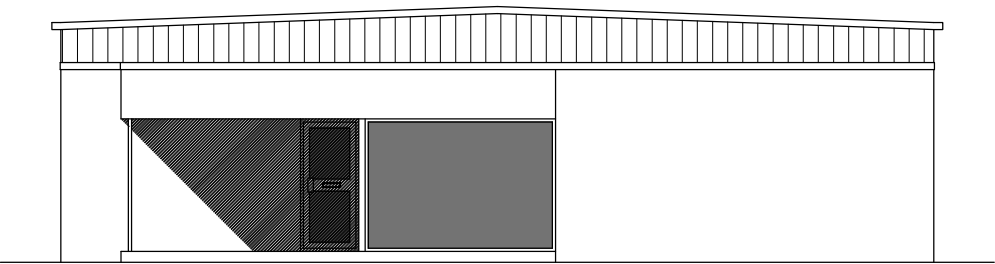

EXISTING EAST ELEVATION

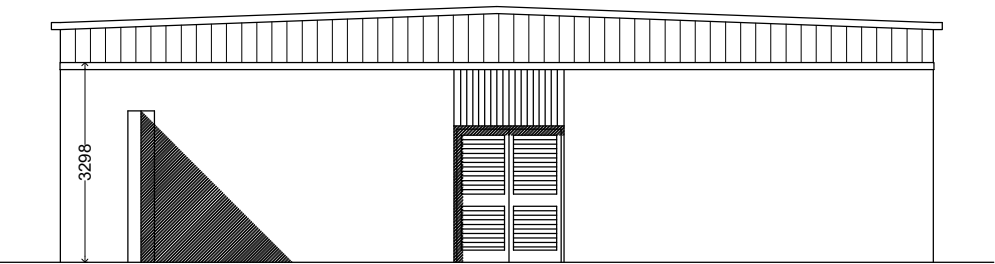

EXISTING WEST ELEVATION

 

REV	DESCRIPTION
EXISTING ELEVATIONS	
PROPOSED INTERNAL ALTERATIONS ALS INSPECTIONS, CADDICK ROAD, PRESCOTT	
CLIENT:	ALS INSPECTIONS
DWG NO:	EX K1086/02
SCALE:	1/125 @ A3
DRAWN BY:	R.S.P.
DATE:	27/03/23
REV:	
MICHIGAN HOUSE,17-19 CHORLEY NEW ROAD, BOLTON, BL1 4QR TEL: 01204 392233 FAX: 01204 528505 WWW.NEILPIKEARCHITECTS.CO.UK EMAIL: INFO@NEILPIKEARCHITECTS.CO.UK NEIL PIKE ARCHITECTS	
COPYRIGHT OF THIS DRAWING REMAINS WITH THE ARCHITECT. DO NOT SCALE FROM THIS DRAWING. WORK TO FIGURED DIMENSIONS. CHECK ALL DIMENSIONS ON SITE. IN THE EVENT OF ANY DISCREPANCY REFER QUERY TO THE ARCHITECTS.	