




PROPOSED SOUTH ELEVATION

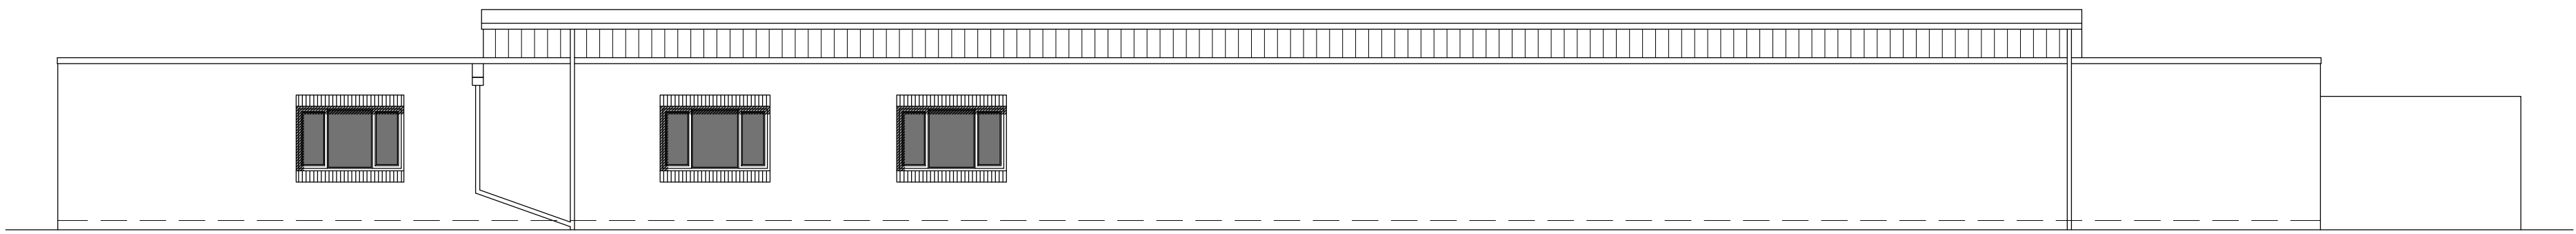



PROPOSED NORTH ELEVATION
(AS EXISTING)

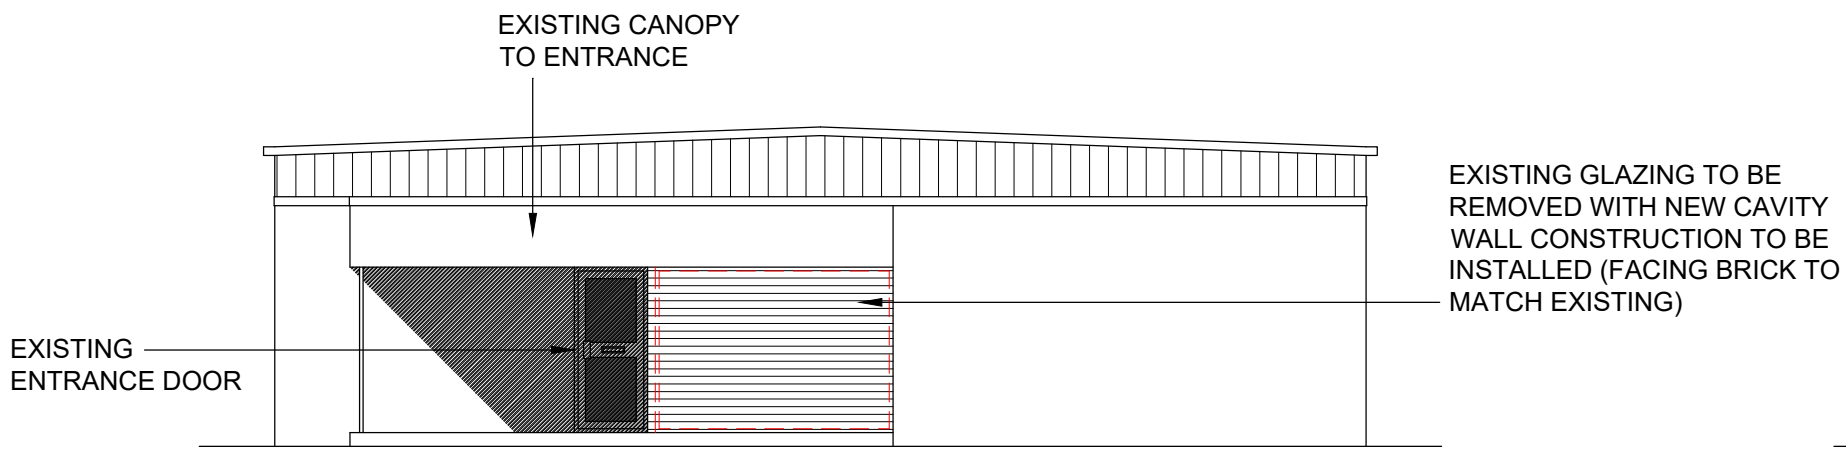

PROPOSED EAST ELEVATION

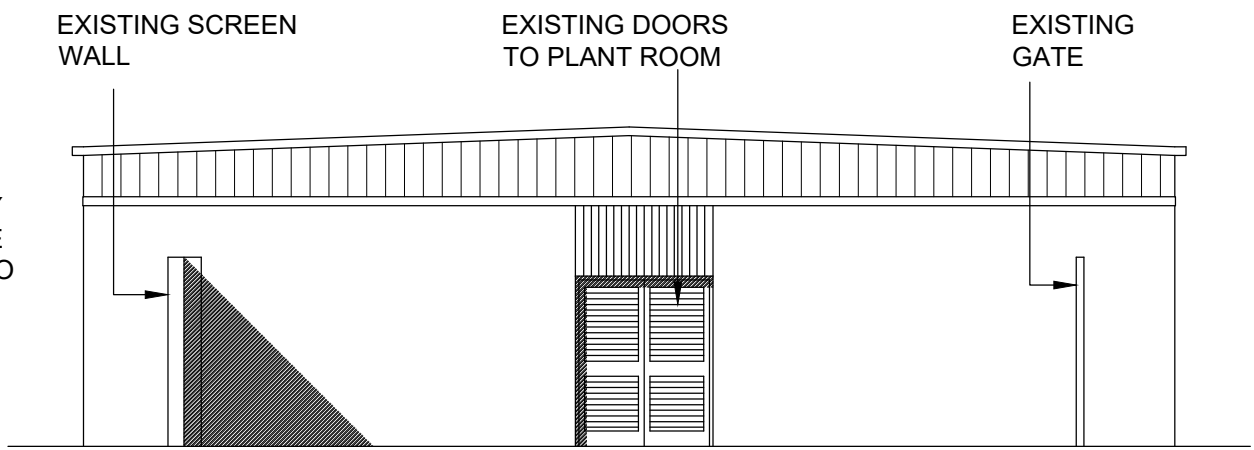

PROPOSED WEST ELEVATION
(AS EXISTING)

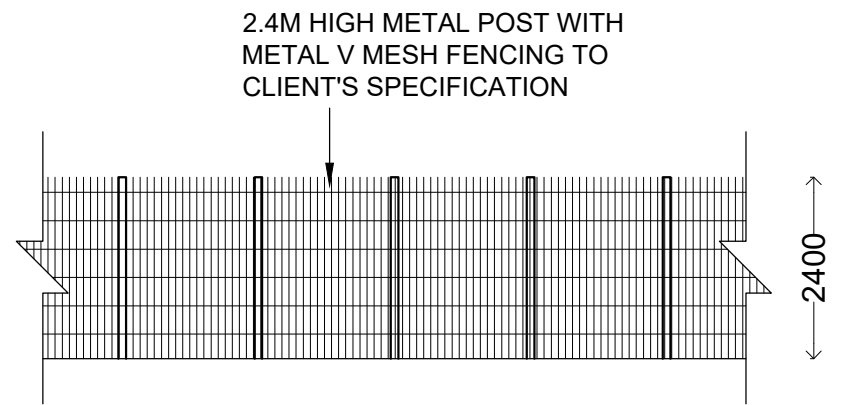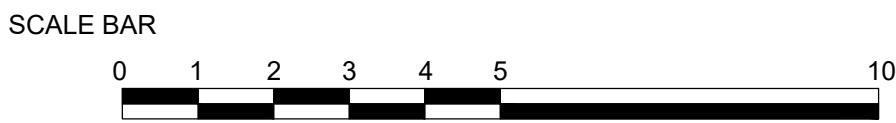

TYPICAL BOUNDARY FENCE
ELEVATION

REV	DESCRIPTION
A	PROPOSED WINDOW ADDED TO SOUTH ELEVATION TO CLIENT'S SPECIFICATION 04.05.23 D.D.

PROPOSED ELEVATIONS AND TYPICAL BOUNDARY FENCE ELEVATION	
PROPOSED INTERNAL ALTERATIONS, PROPOSED BOUNDARY FENCING AND CAR PARK EXTENSION	
ALS INSPECTIONS, CADDICK ROAD, PRESCOTT	

CLIENT:	ALS INSPECTIONS	
DWG NO:	PL K1086/04	
SCALE:	1/100 @ A1	
DRAWN BY:	D.D.	
DATE:	27/03/23	
REV:	A	

MICHIGAN HOUSE, 17-19 CHORLEY NEW ROAD, BOLTON, BL1 4QR	
TEL: 01204 392233	FAX: 01204 528505
WWW.NEILPIKEARCHITECTS.CO.UK	EMAIL: INFO@NEILPIKEARCHITECTS.CO.UK

COPYRIGHT OF THIS DRAWING REMAINS WITH THE ARCHITECT. DO NOT SCALE FROM THIS DRAWING. WORK TO FIGURED DIMENSIONS. CHECK ALL DIMENSIONS ON SITE. IN THE EVENT OF ANY DISCREPANCY REFER QUERY TO THE ARCHITECTS.