




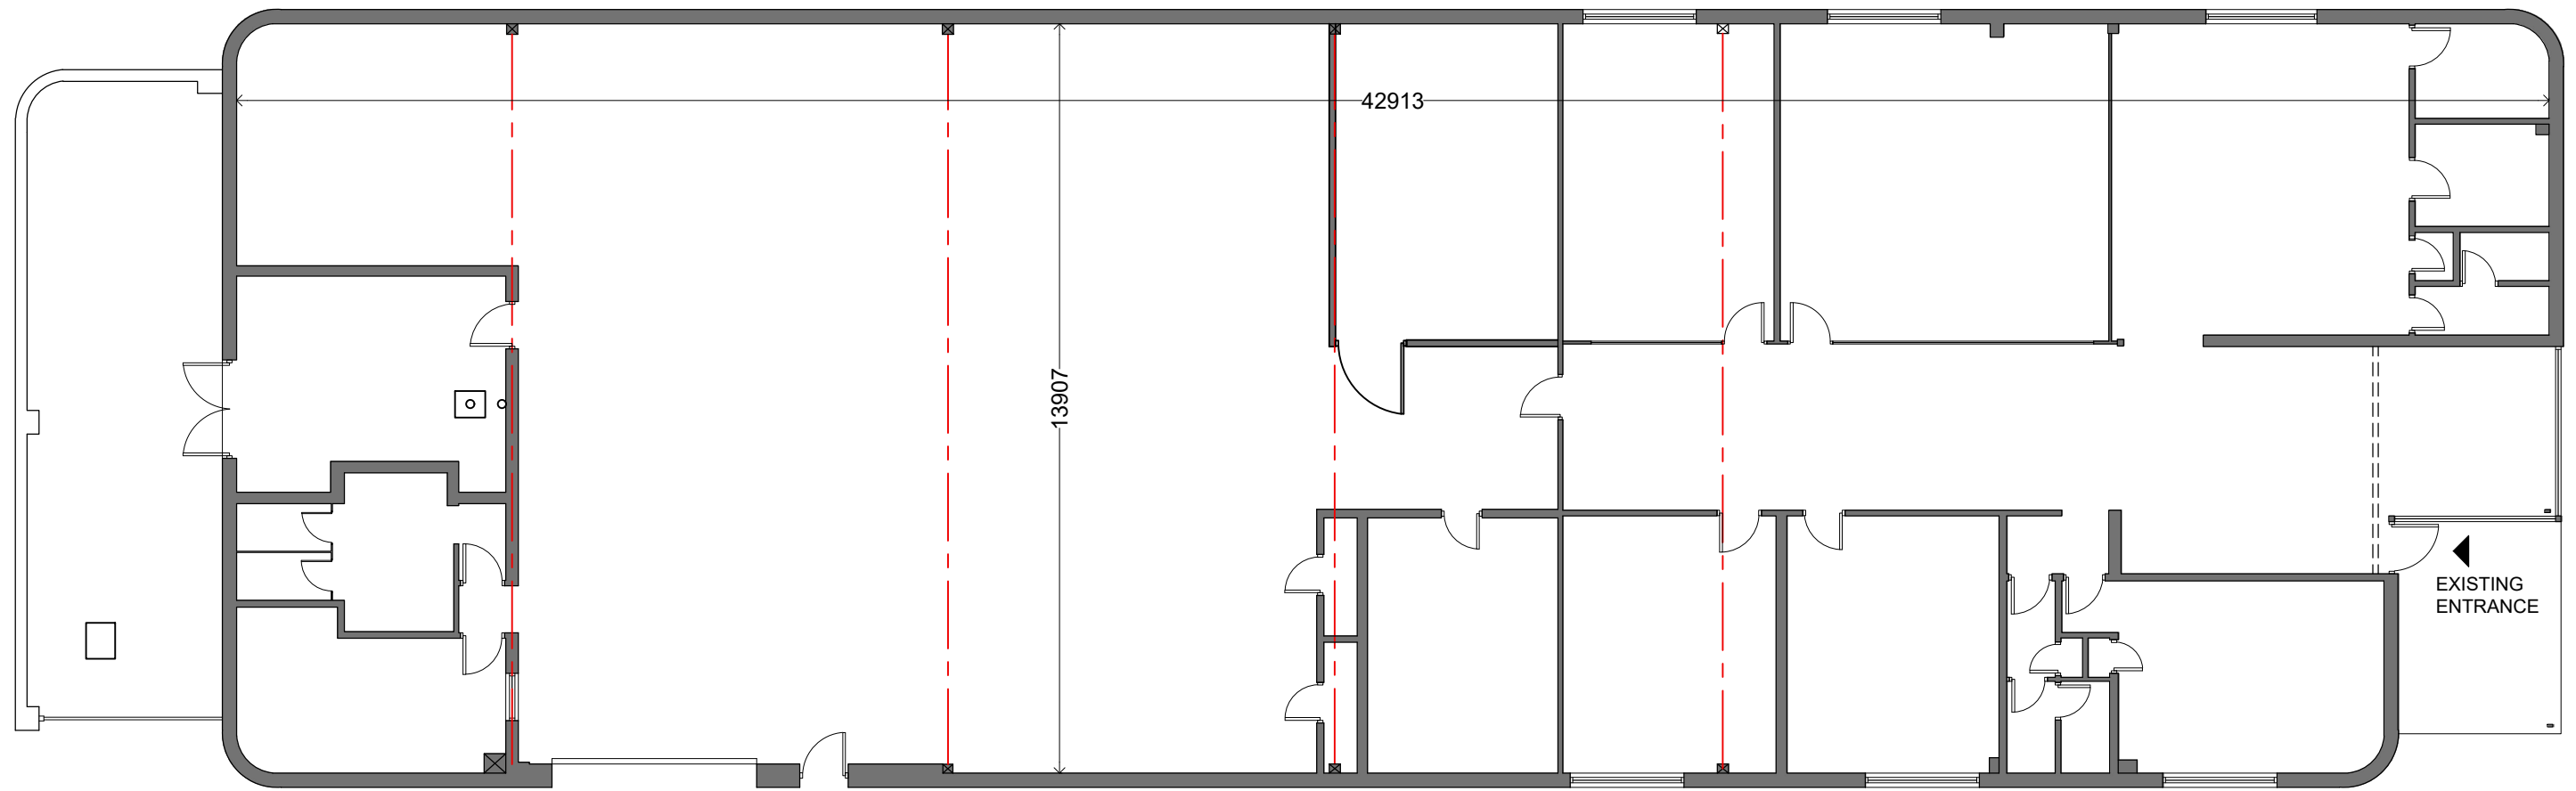

EXISTING FLOOR PLAN

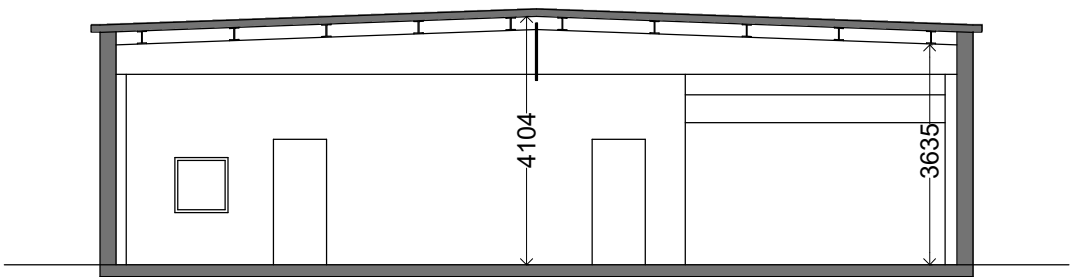

EXISTING SECTION

 

REV	DESCRIPTION
EXISTING FLOOR PLAN AND SECTION	
PROPOSED INTERNAL ALTERATIONS ALS INSPECTIONS, CADDICK ROAD, PRESCOTT	
CLIENT:	ALS INSPECTIONS
DWG NO:	EX K1086/01
SCALE:	1/125 @ A3
DRAWN BY:	R.S.P.
DATE:	27/03/23
REV:	
MICHIGAN HOUSE, 17-19 CHORLEY NEW ROAD, BOLTON, BL1 4QR TEL: 01204 392233 FAX: 01204 528505 WWW.NEILPIKEARCHITECTS.CO.UK EMAIL: INFO@NEILPIKEARCHITECTS.CO.UK	
COPYRIGHT OF THIS DRAWING REMAINS WITH THE ARCHITECT. DO NOT SCALE FROM THIS DRAWING. WORK TO FIGURED DIMENSIONS. CHECK ALL DIMENSIONS ON SITE. IN THE EVENT OF ANY DISCREPANCY REFER QUERY TO THE ARCHITECTS.	

