


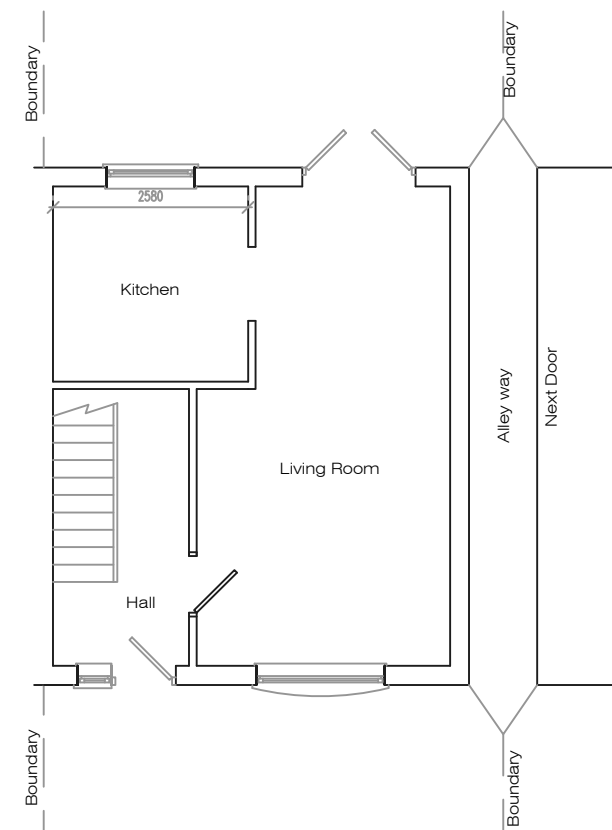


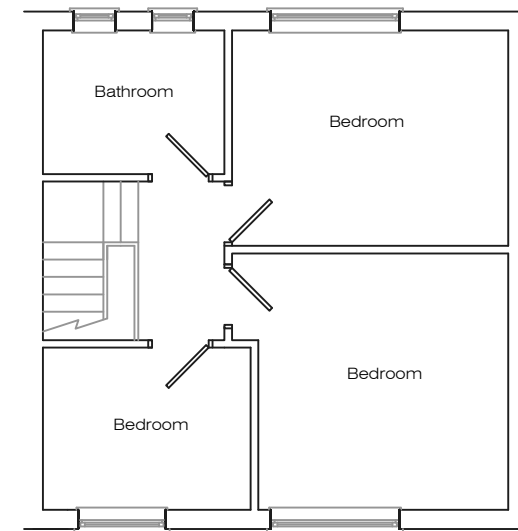


Existing Ground Floor Plan

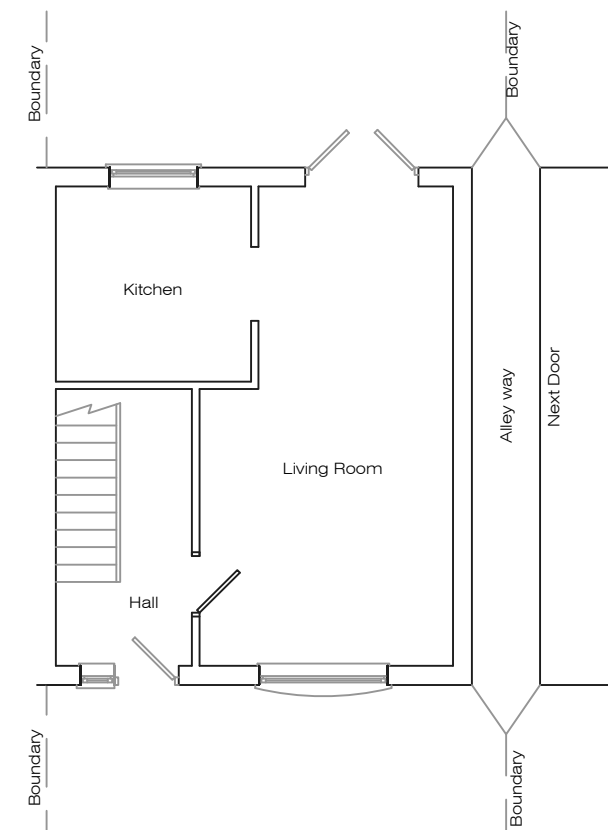

Existing First Floor Plan

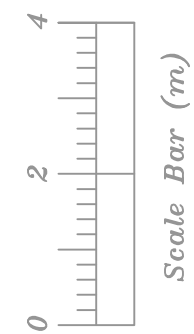

Proposed Ground Floor Plan

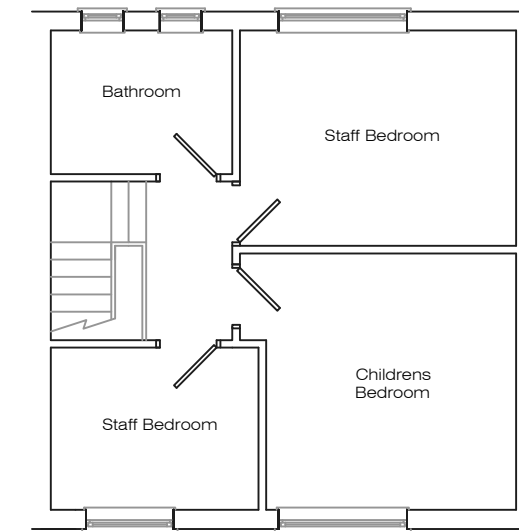

Proposed First Floor Plan

Address 62 Berry Hill Ave, L34				
Job Title C2 Conversion (Single Occ)				
Drawing title Plans				
Chkd	Appvd	date Feb '25	scale 1:100 @ A2	Dwg No. 001