


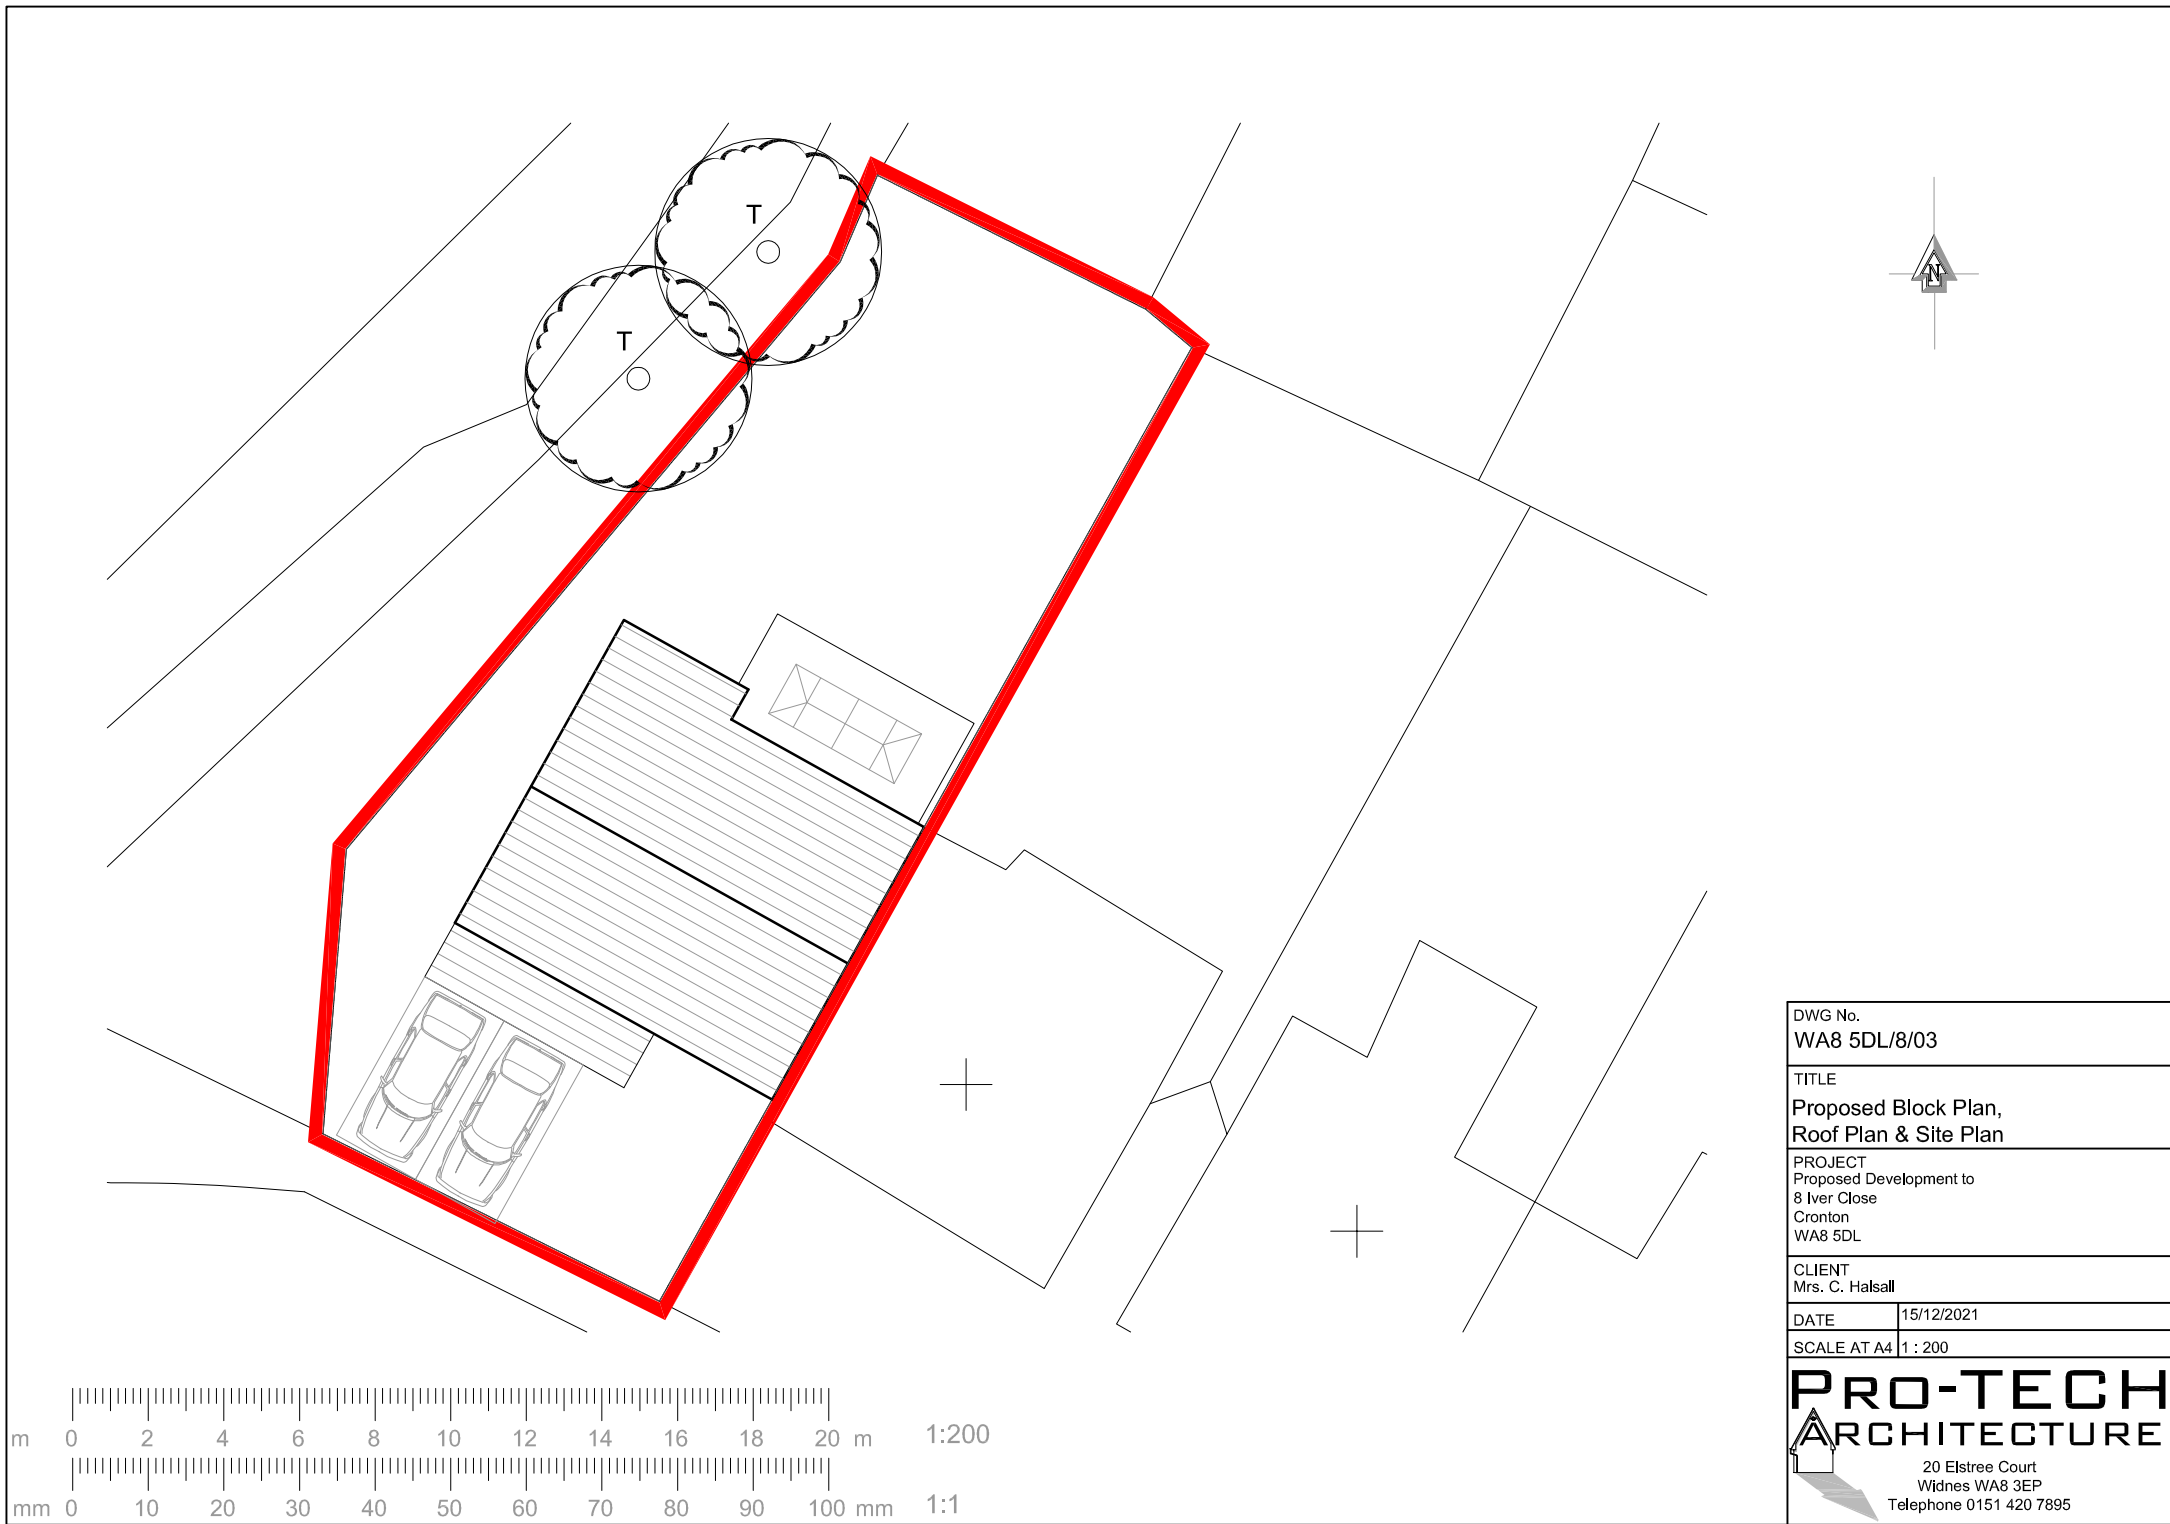

DWG No. WA8 5DL/8/03	
TITLE Proposed Block Plan, Roof Plan & Site Plan	
PROJECT Proposed Development to 8 Iver Close Cranton WA8 5DL	
CLIENT Mrs. C. Halsall	
DATE	15/12/2021
SCALE AT A4	1 : 200
PRO-TECH ARCHITECTURE  20 Elstree Court Widnes WA8 3EP Telephone 0151 420 7895	