




PROPOSED FRONT ELEVATION
1:100

PROPOSED REAR ELEVATION
1:100

PROPOSED SIDE ELEVATION
1:100

PROPOSED SIDE ELEVATION
1:100

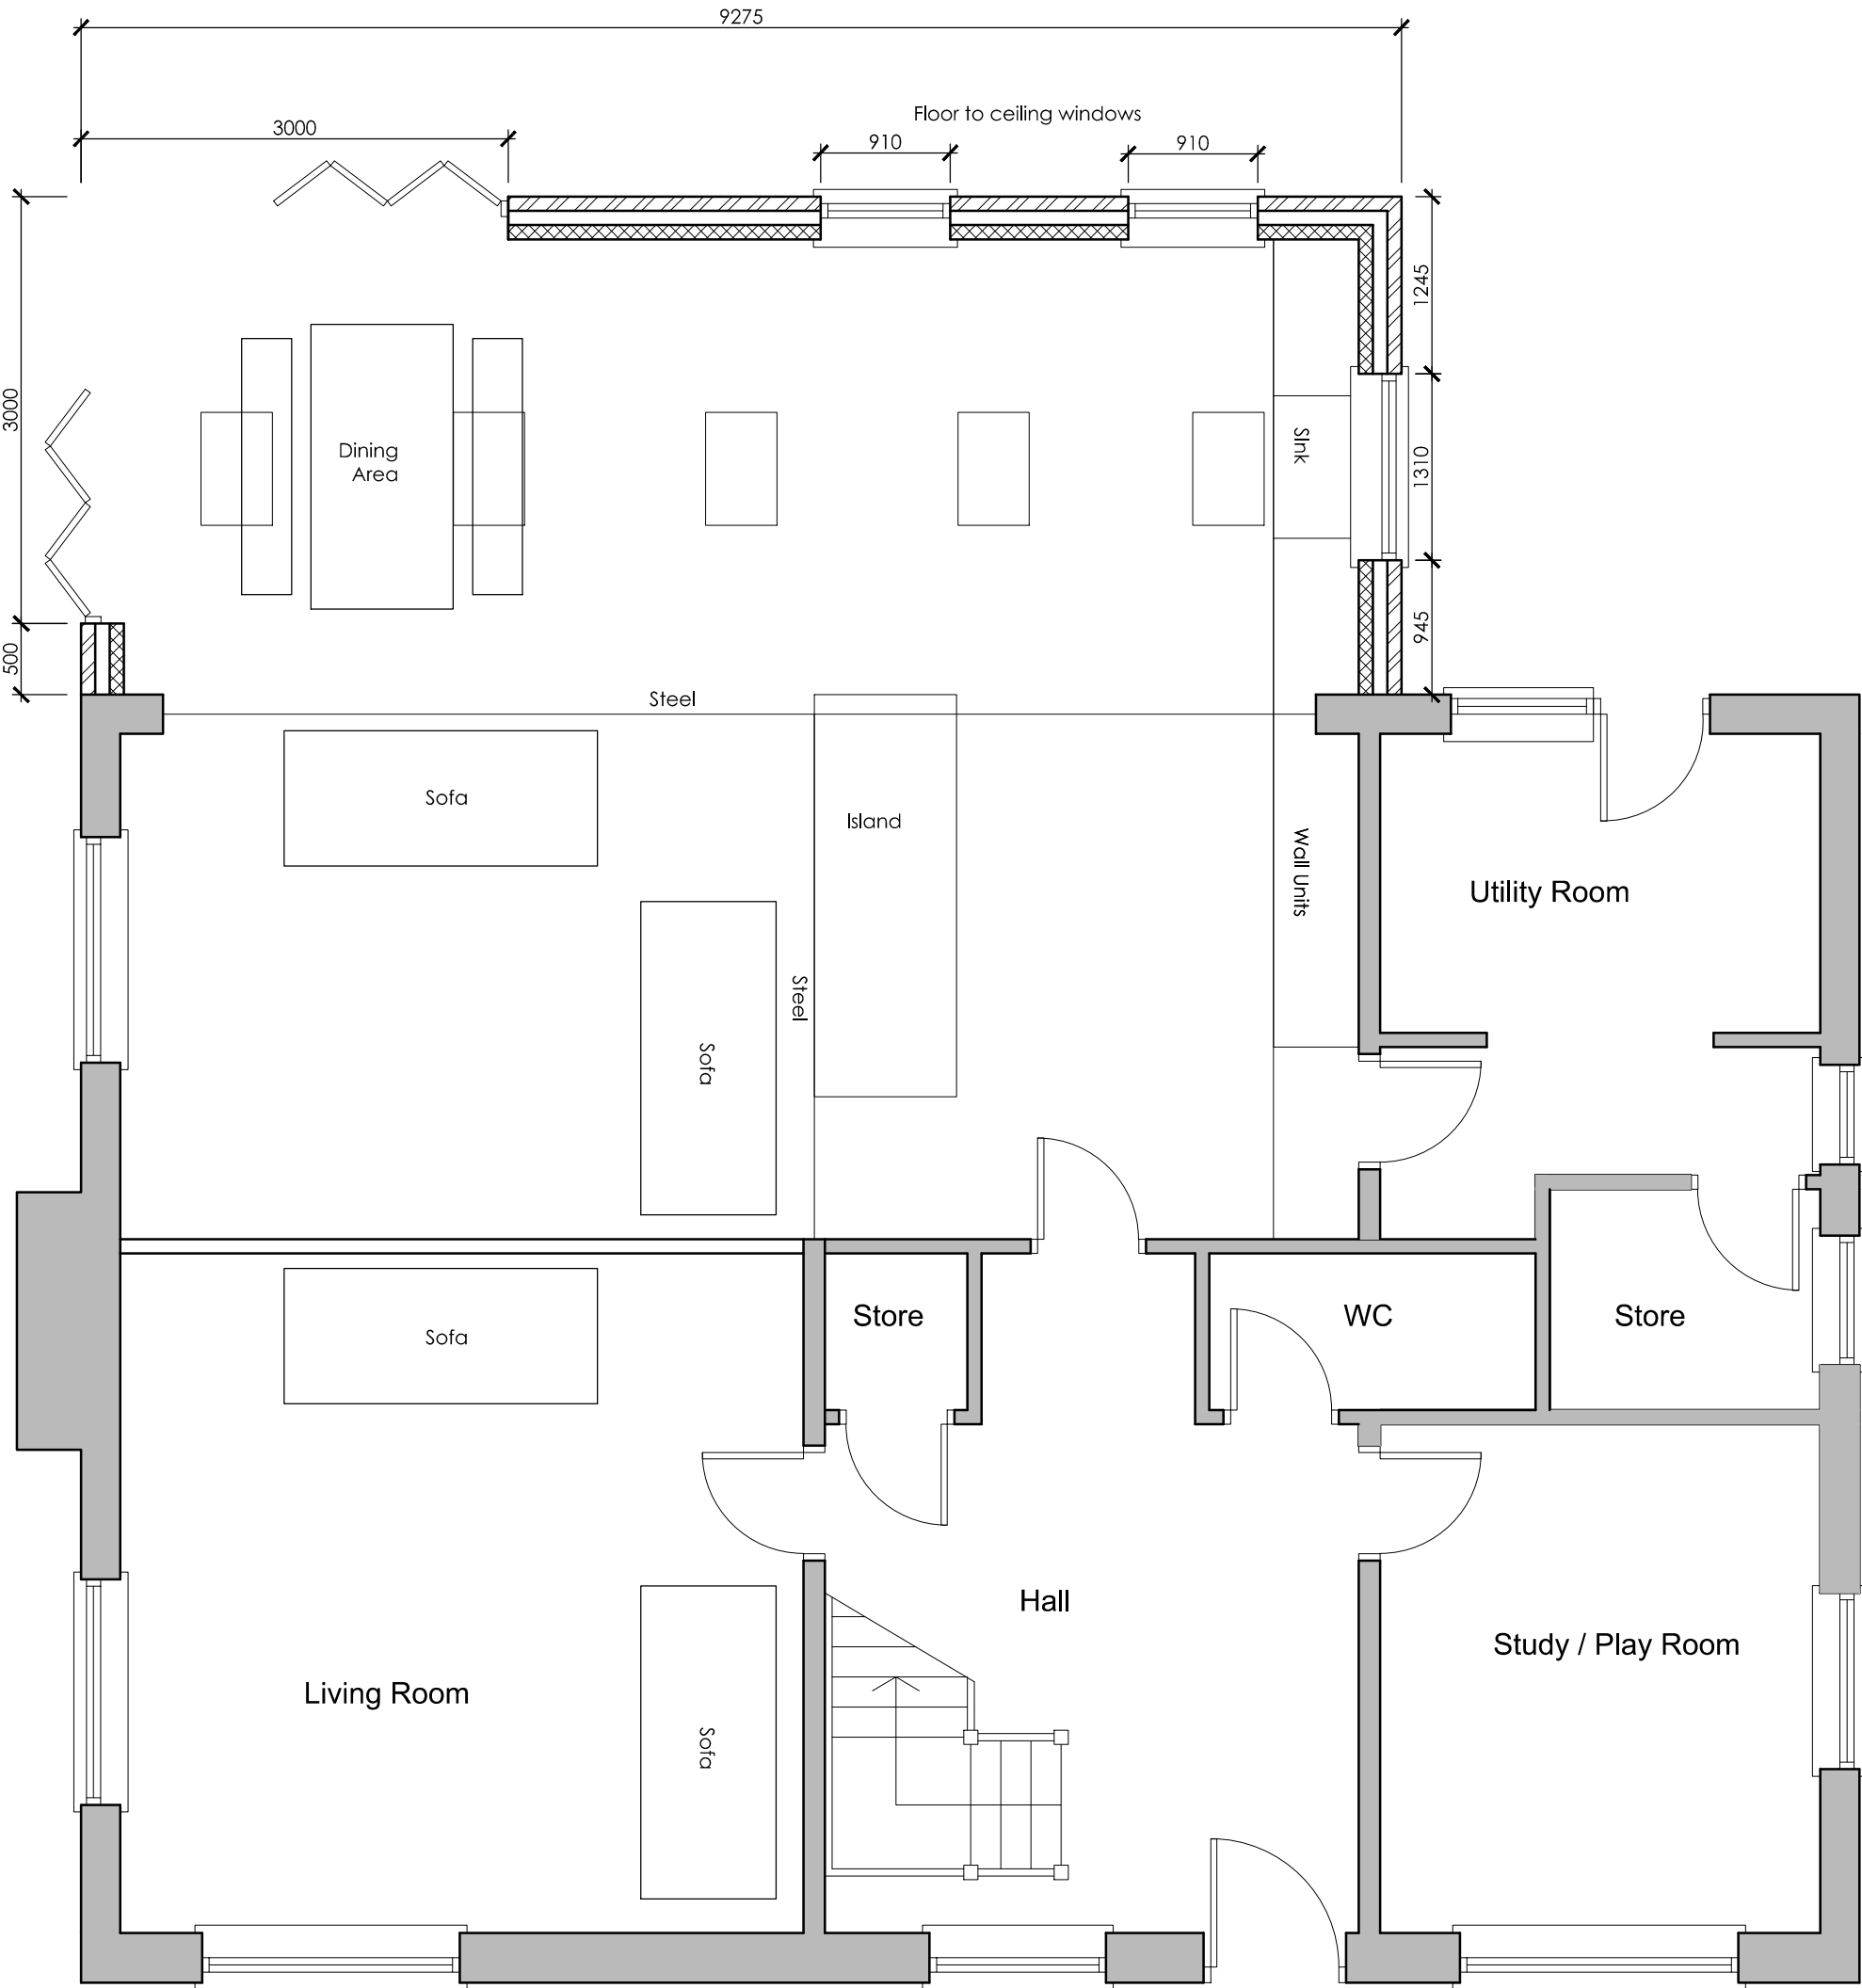


PROPOSED GROUND FLOOR
1:50

VOLUME CALCULATIONS

EXISTING
Ground floor: 290m3
First Floor: 256m3
Roof: 150m3
Total: 696m3

PROPOSED
Ground floor: 74m3
Roof: 21m3
Total: 95m3

 

Client	Mr & Mrs Carney			
Job title	Vine Cottage, Netherley Road			
	Widnes, WA8 4XQ			
Drawing title	PROPOSED PLANS AND ELEVATIONS			
Scale as stated @A1	Drawn ST	Checked	Date March 2021	
Job number -----	Drawing number 03	Rev A		