




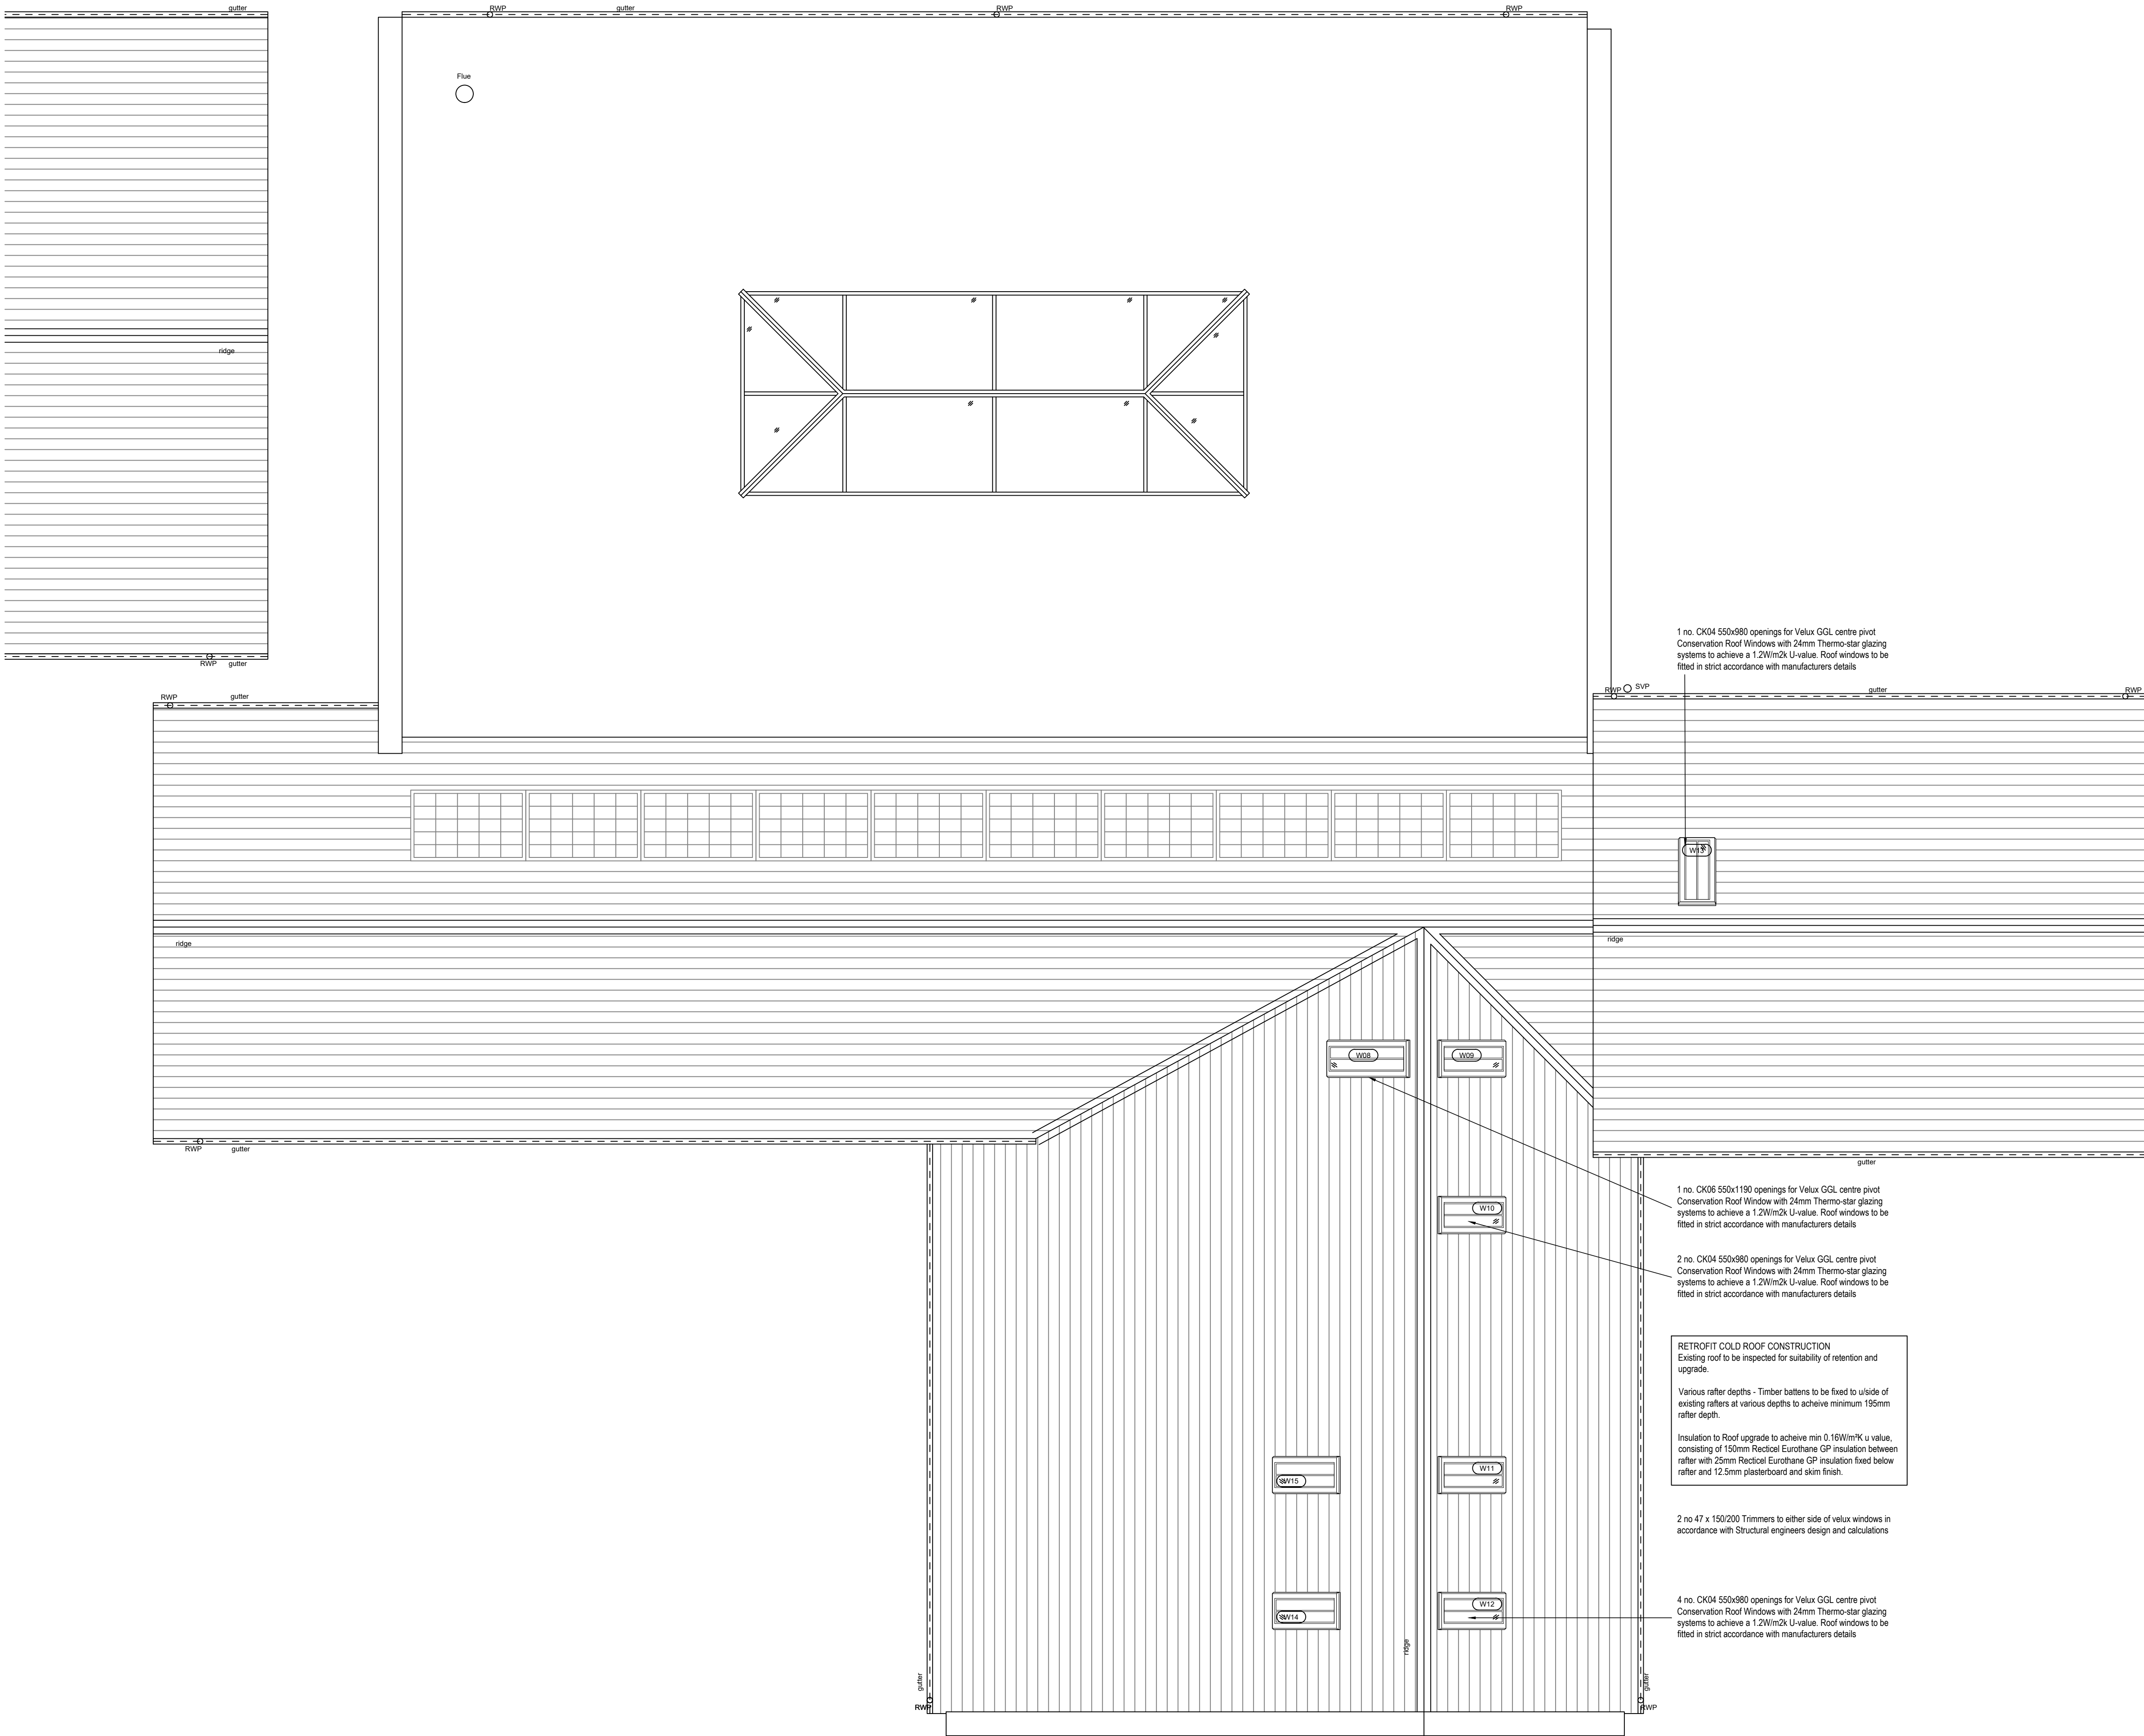


© MWB ARCHITECTURE LTD.		
This drawing is meant for design intent only. This drawing should not be scaled from. All dimension are to be checked and confirmed by the contractors prior to construction. MWBArchitecture accepts no responsibility for construction.		
REV	DATE	NOTES
P01	01/10/2025	Initial Issue

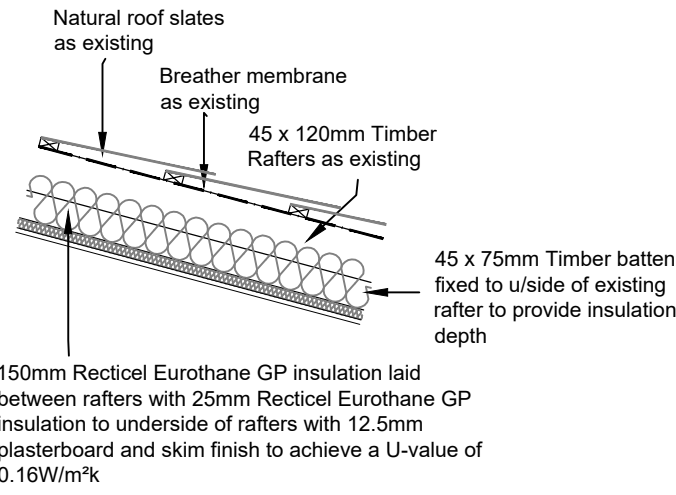

ROOF DETAIL Scale 1:20

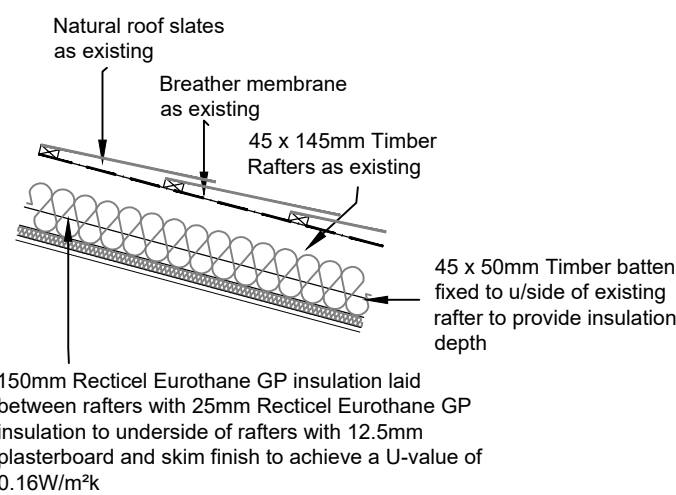

ROOF DETAIL Scale 1:20

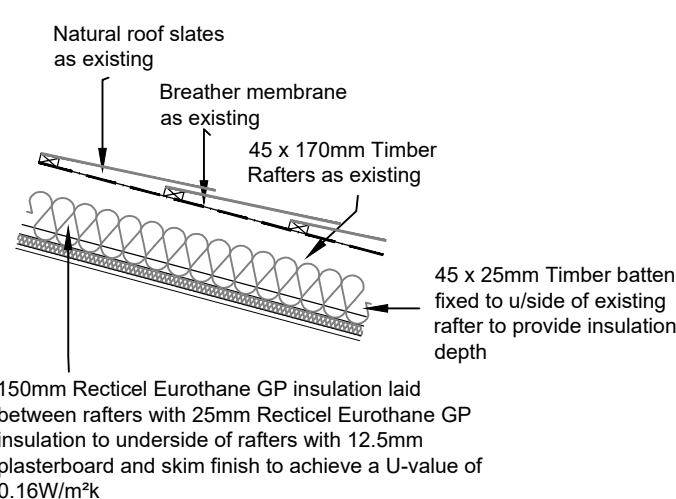

ROOF DETAIL Scale 1:20

PROPOSED ROOF PLAN

