




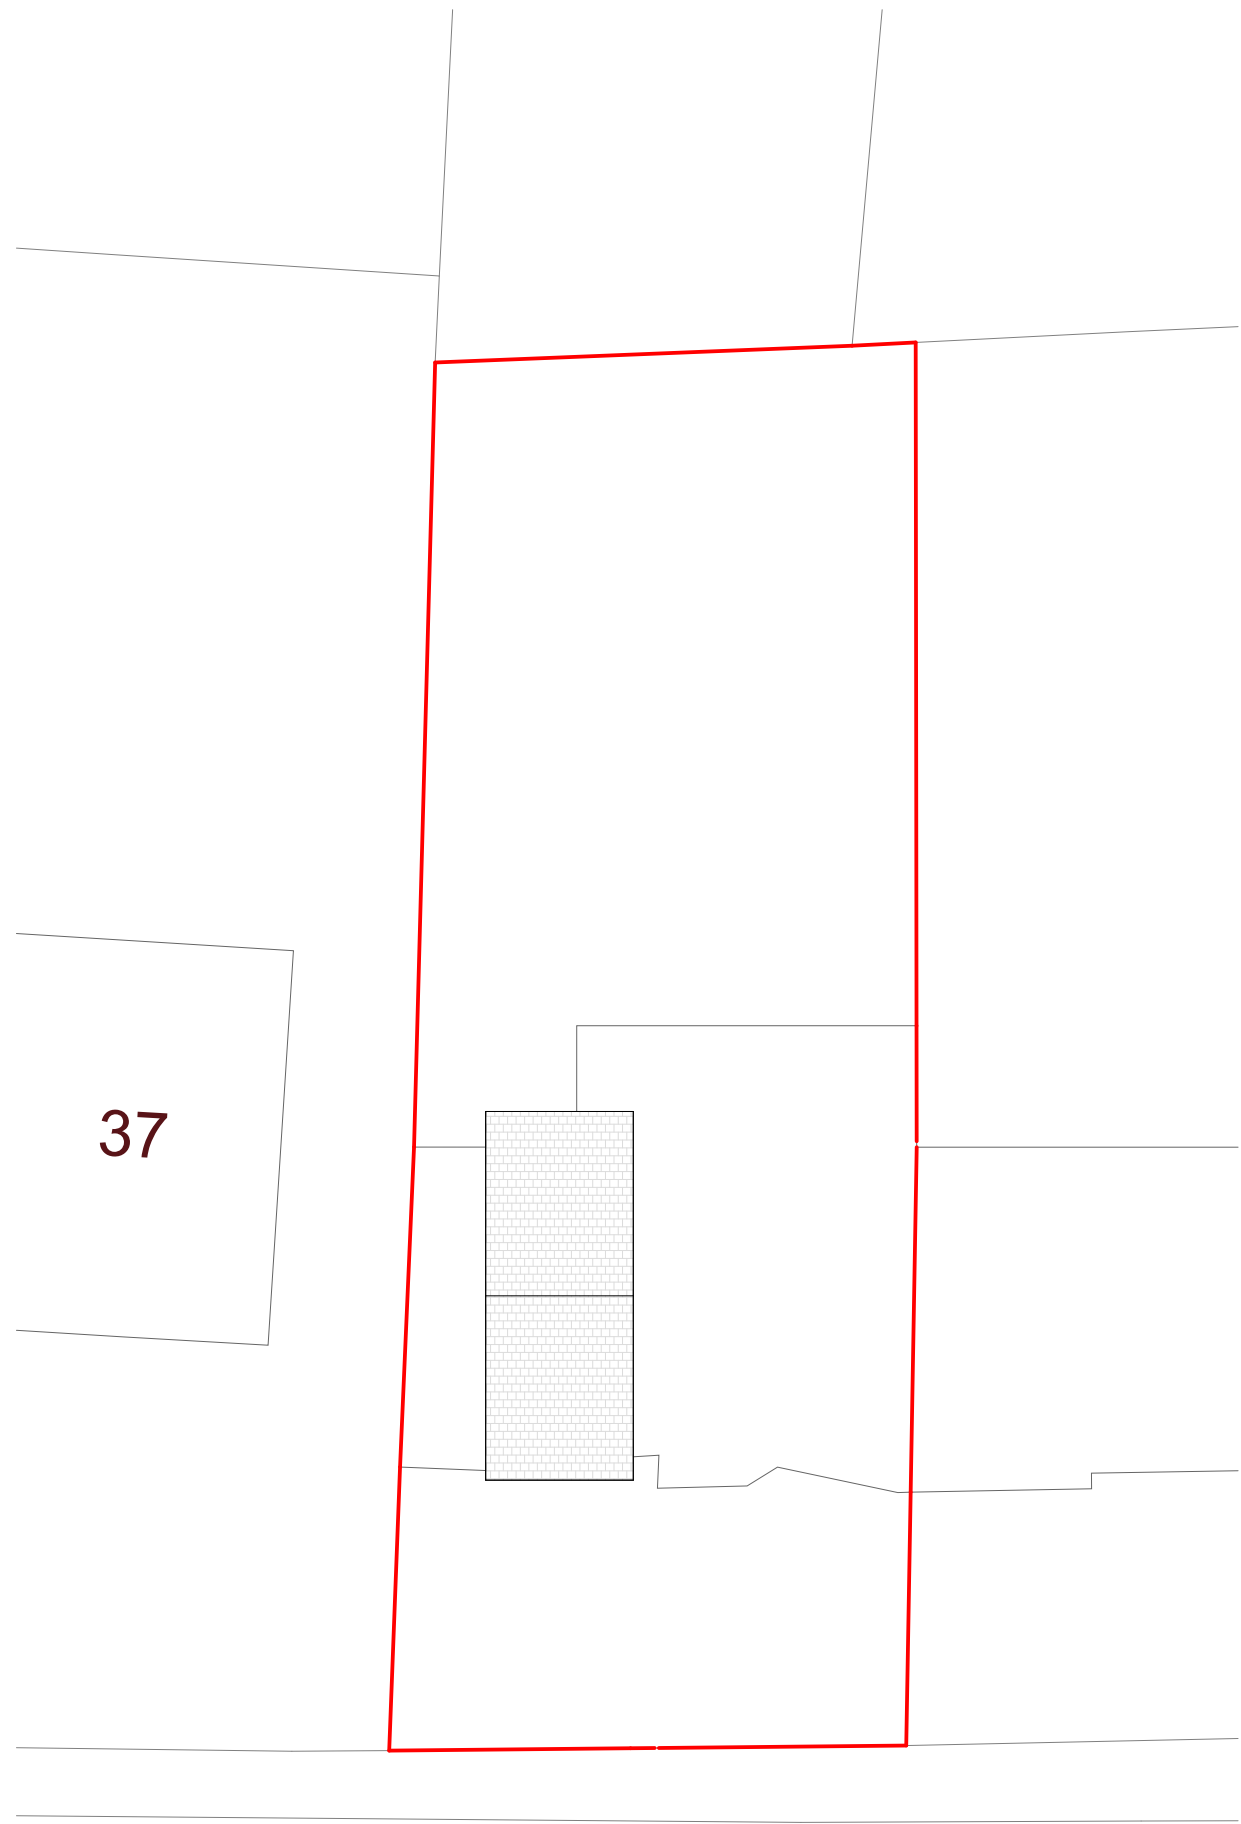

102 - Existing Site Plan
1 : 200

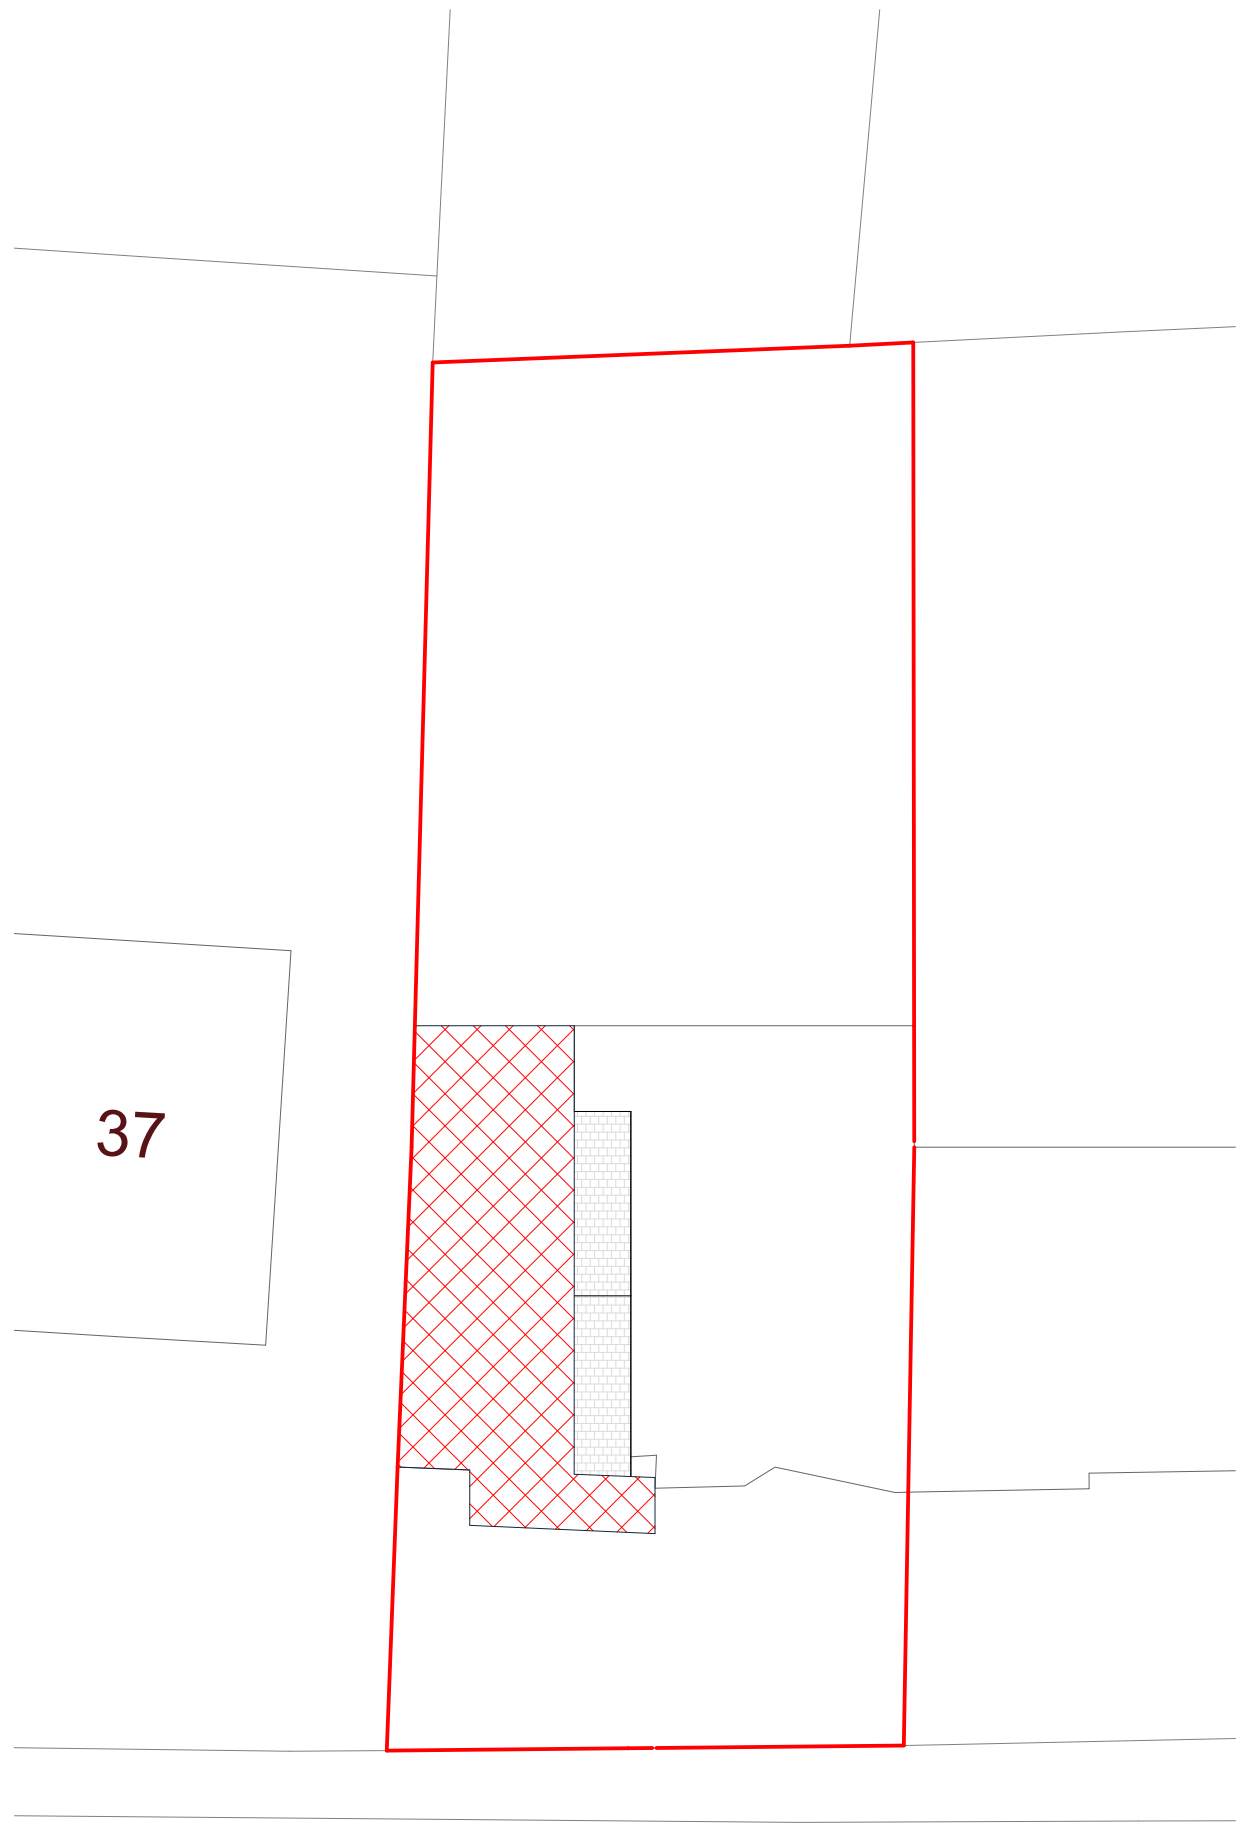

103 - block plan
1 : 200

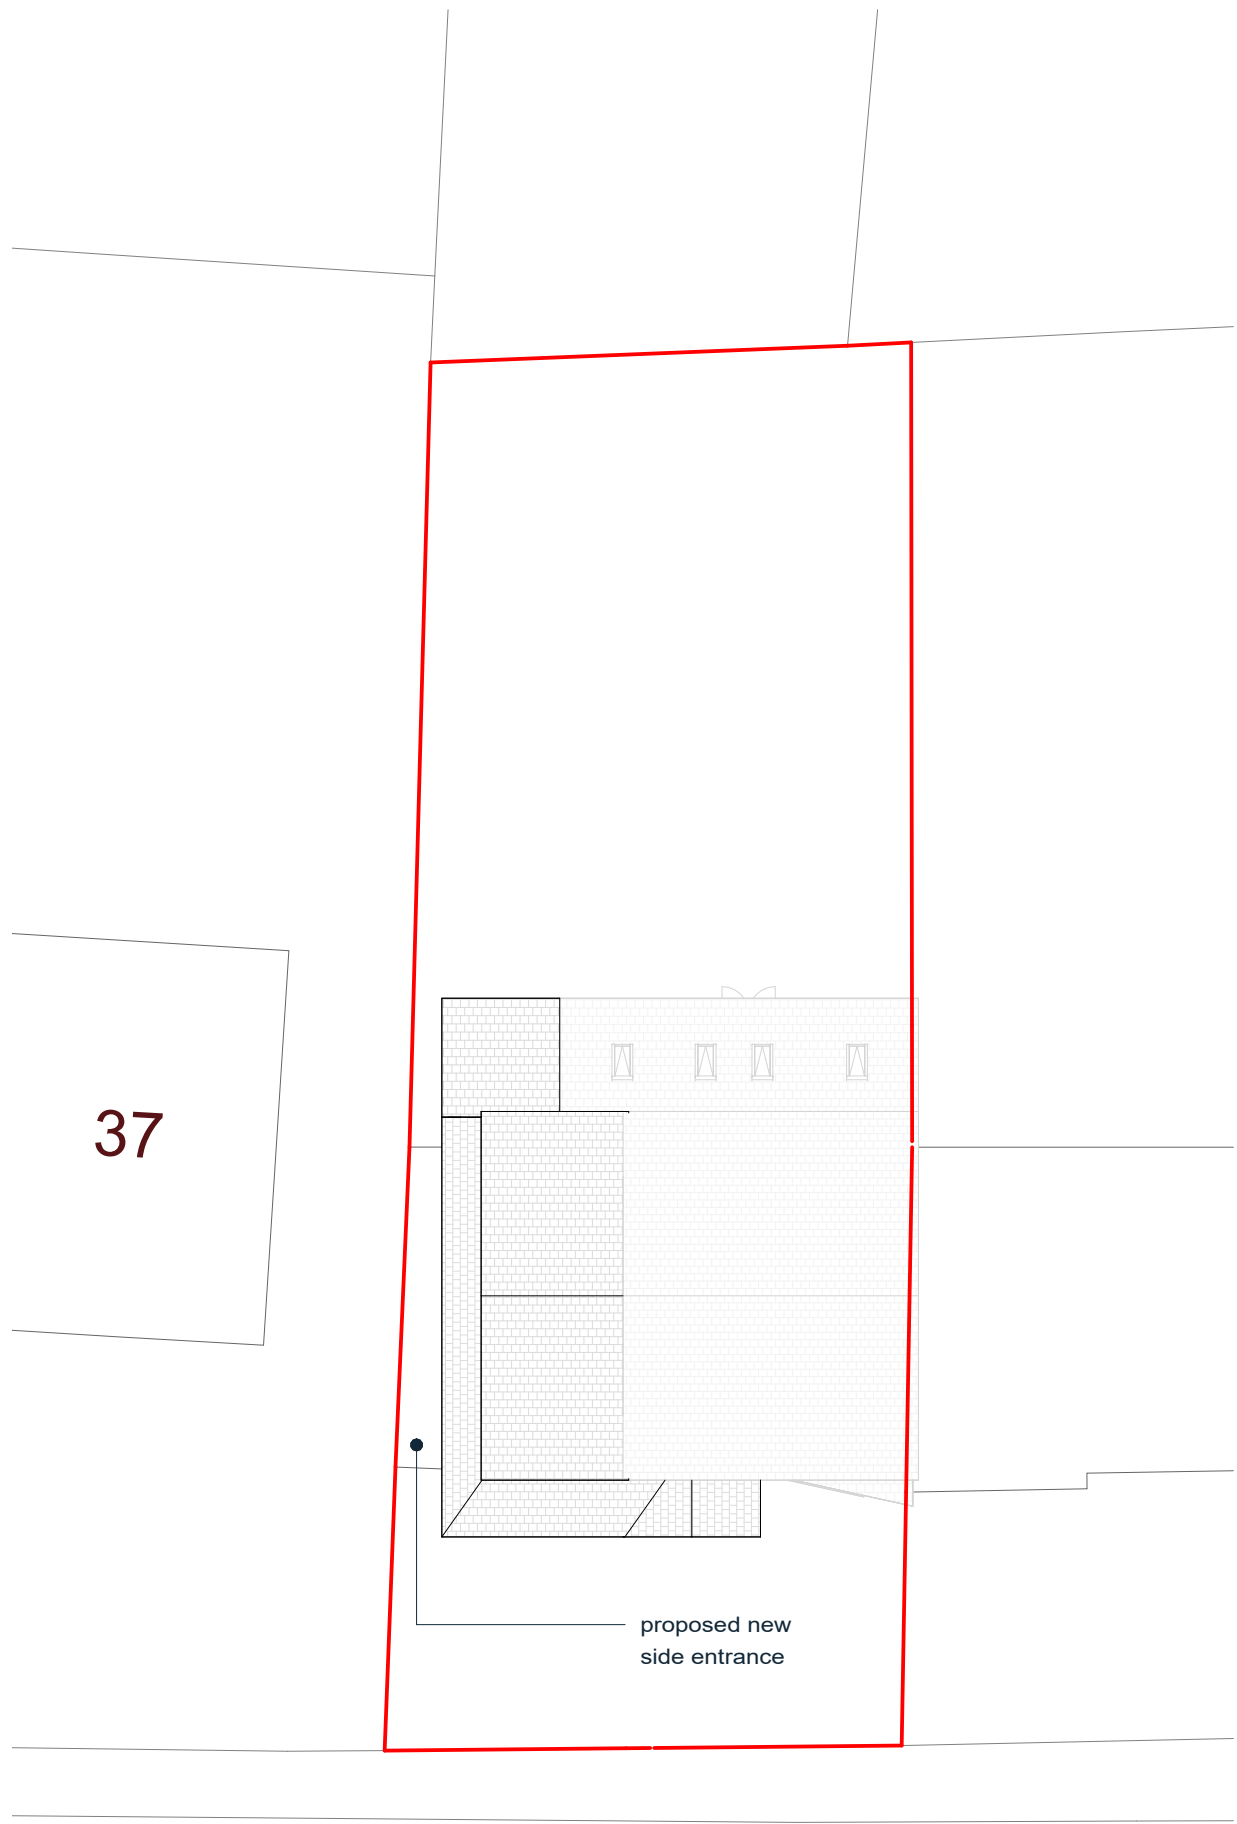


104 - proposed site plan
1 : 200

notes

1. this document and all drawings are copyright of baltik architecture ltd and may not be reproduced without their specific permission.
2. all dimensions to be site verified by contractor before construction.
3. all dimensions are to structure unless noted otherwise.
4. all dimensions are in millimetres unless noted otherwise.
5. baltik architecture ltd shall be notified in writing of any discrepancies.

scale bar

 

key plan

not to scale

no.

B

revision

first floor step back amended

date

28.07.26

drawn

gb

project:

39 Tithbarn Road

client:

Private Client

scale:

1 : 200

sheet:

A2

date:

28.07.26

title:

site plans

status:

planning

drawing no:

A102

job no.

BKA-476

rev:

B

baltik
architecture

studio m, 49 jamaica street, liverpool, L1 0ah
www.baltikarchitecture.co.uk
0151 662 1218