

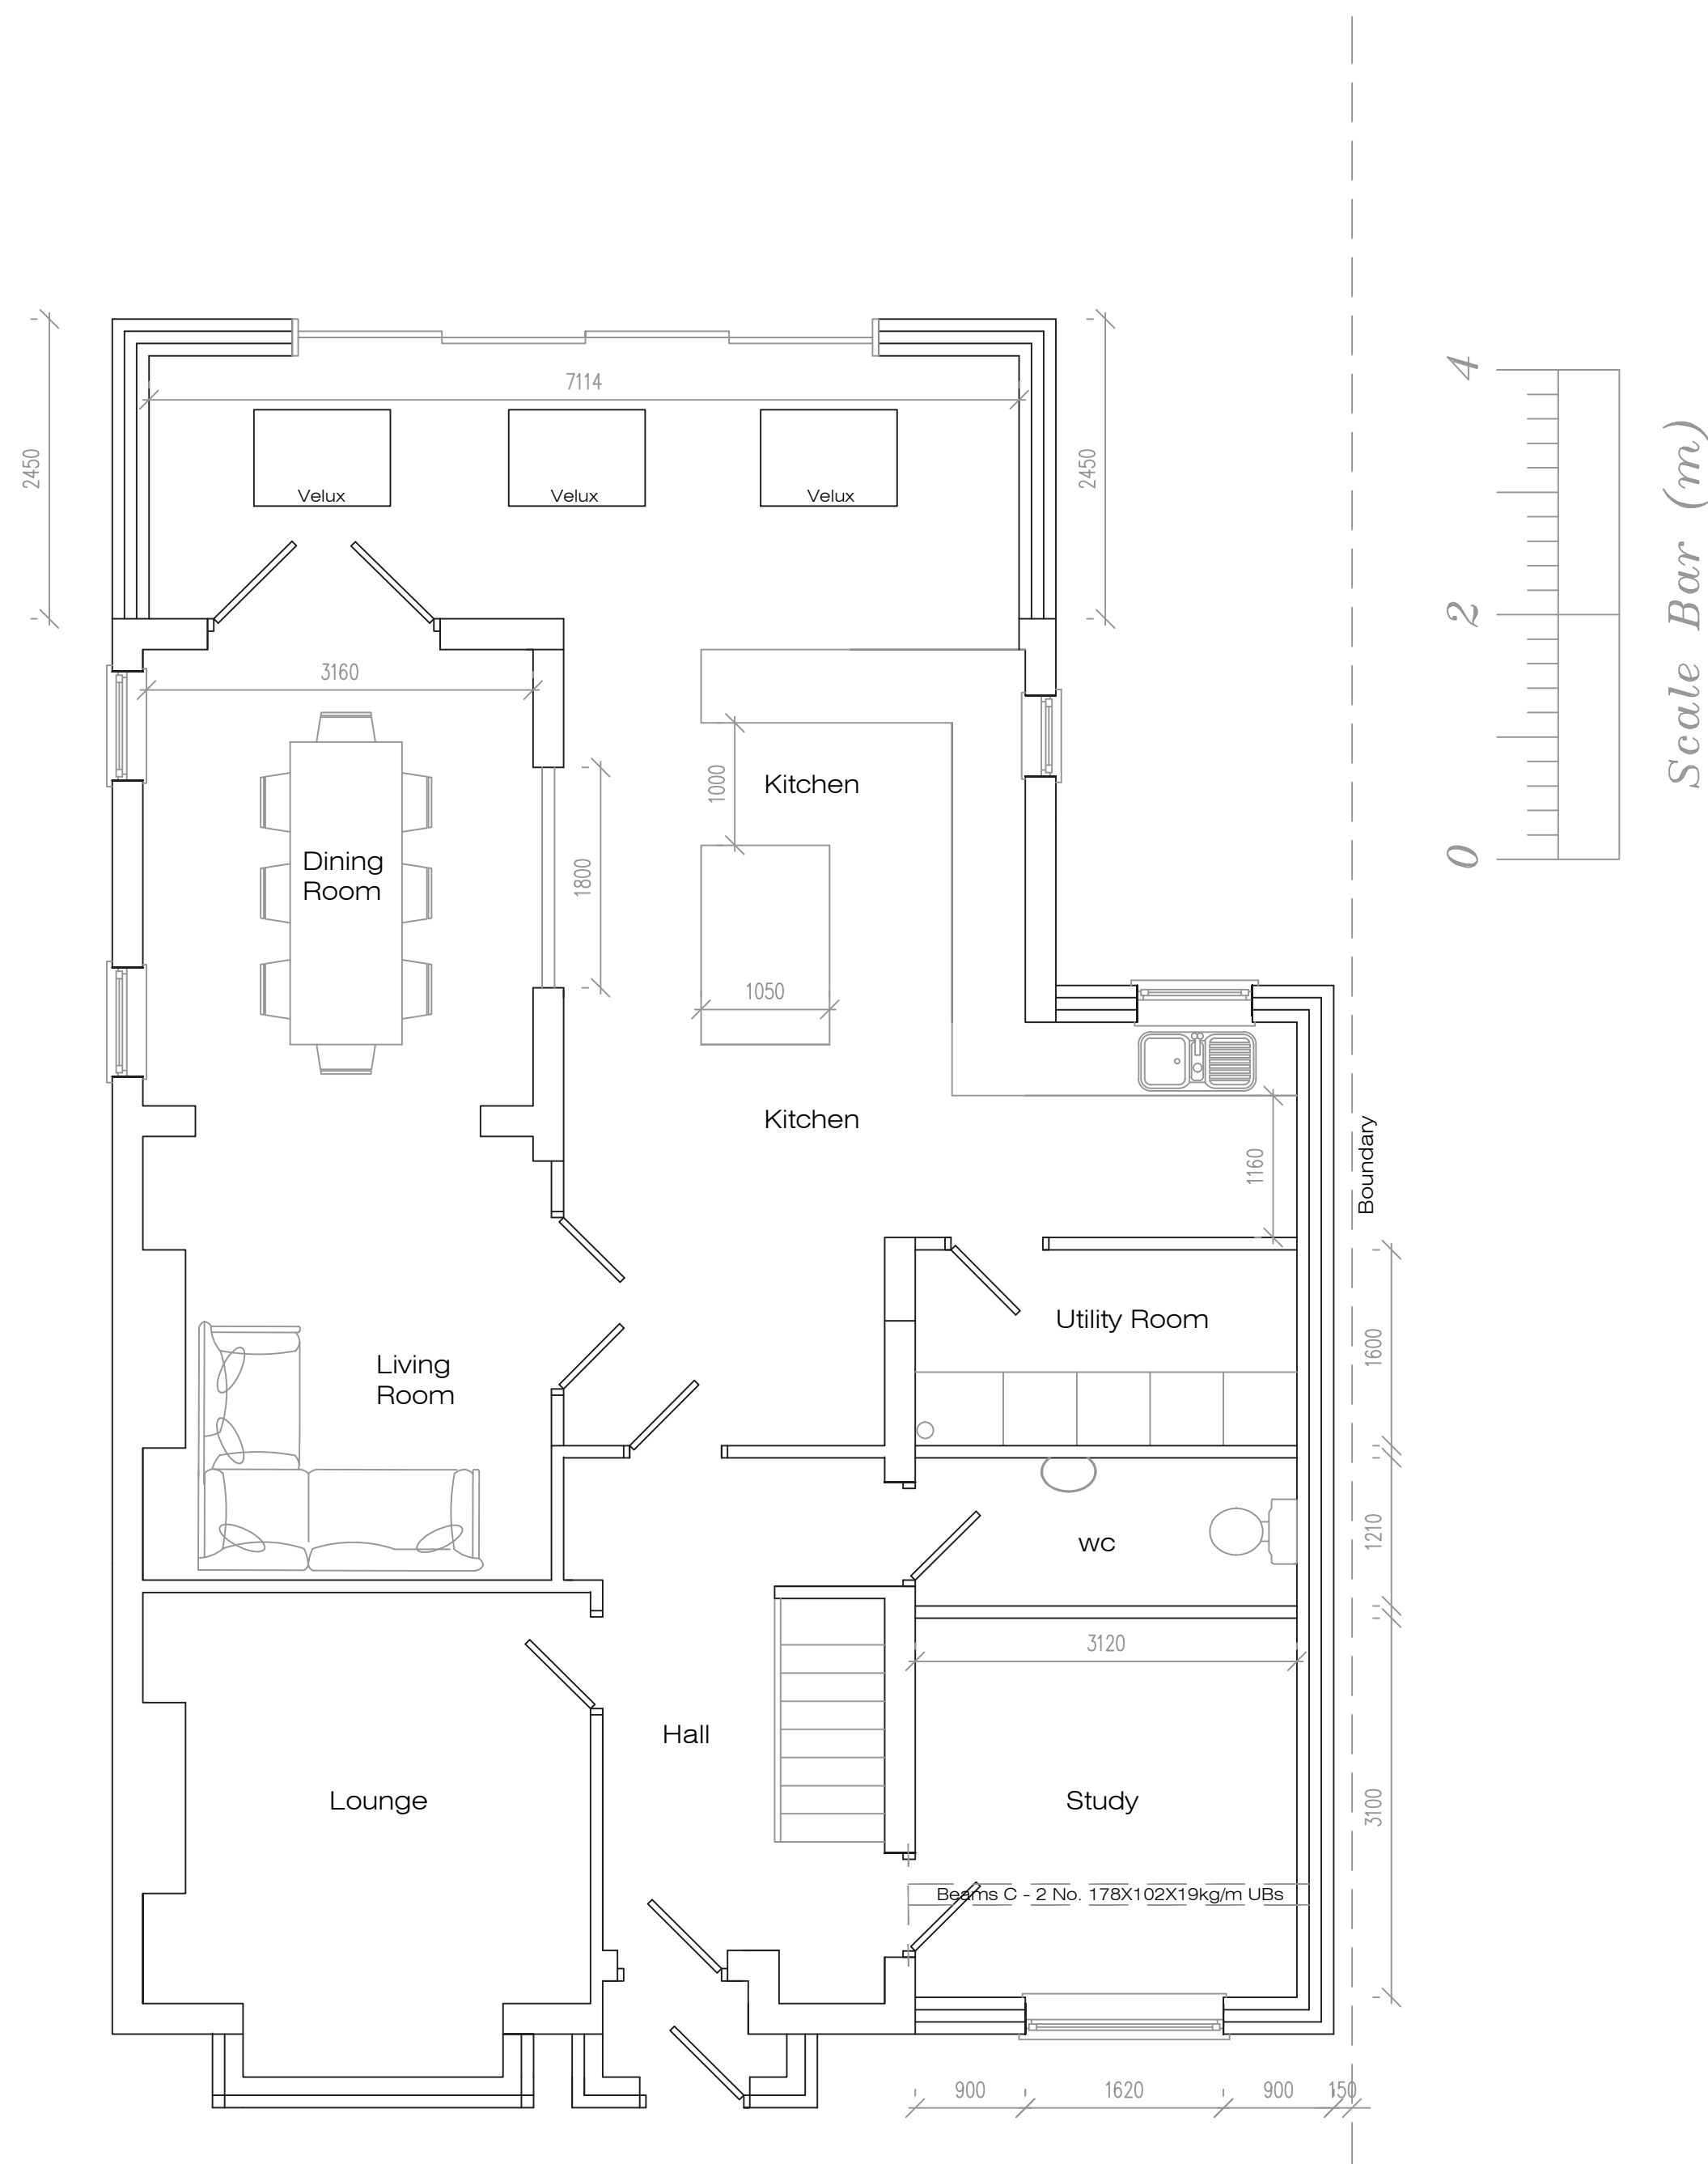


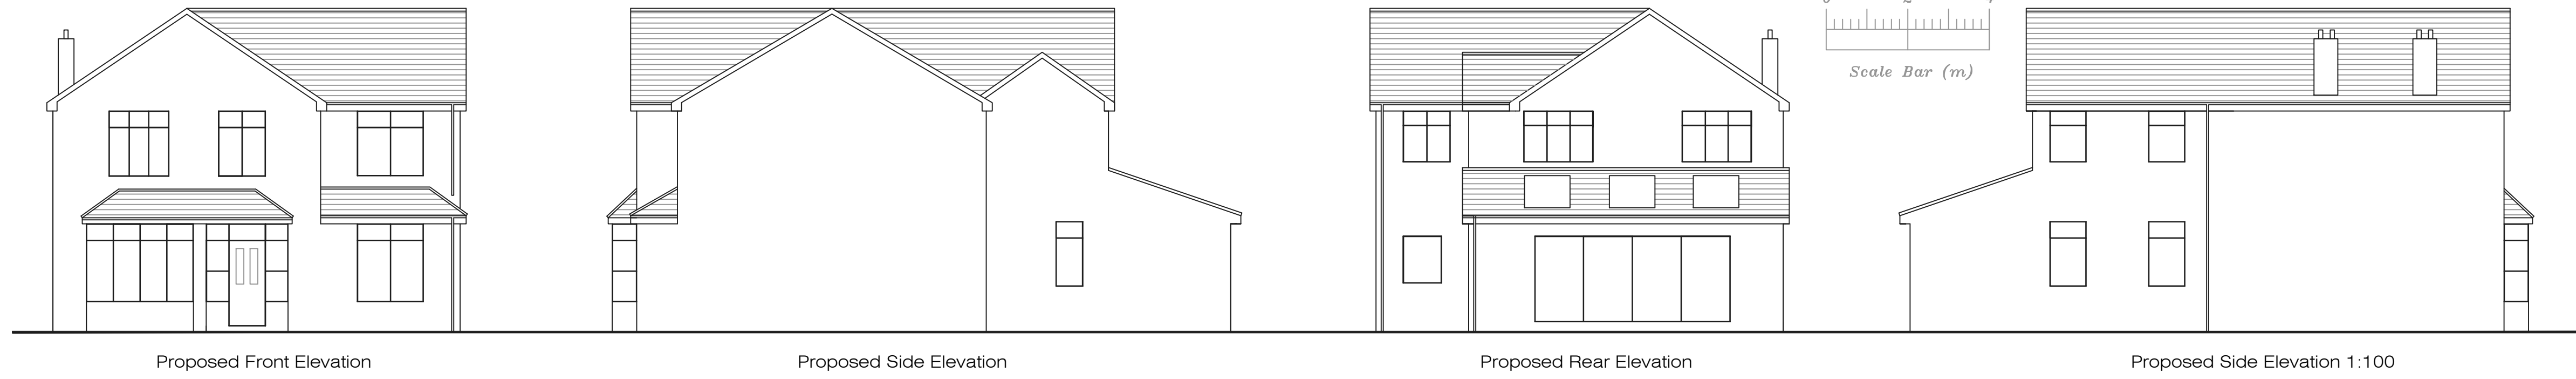

Proposed Ground Floor Plan

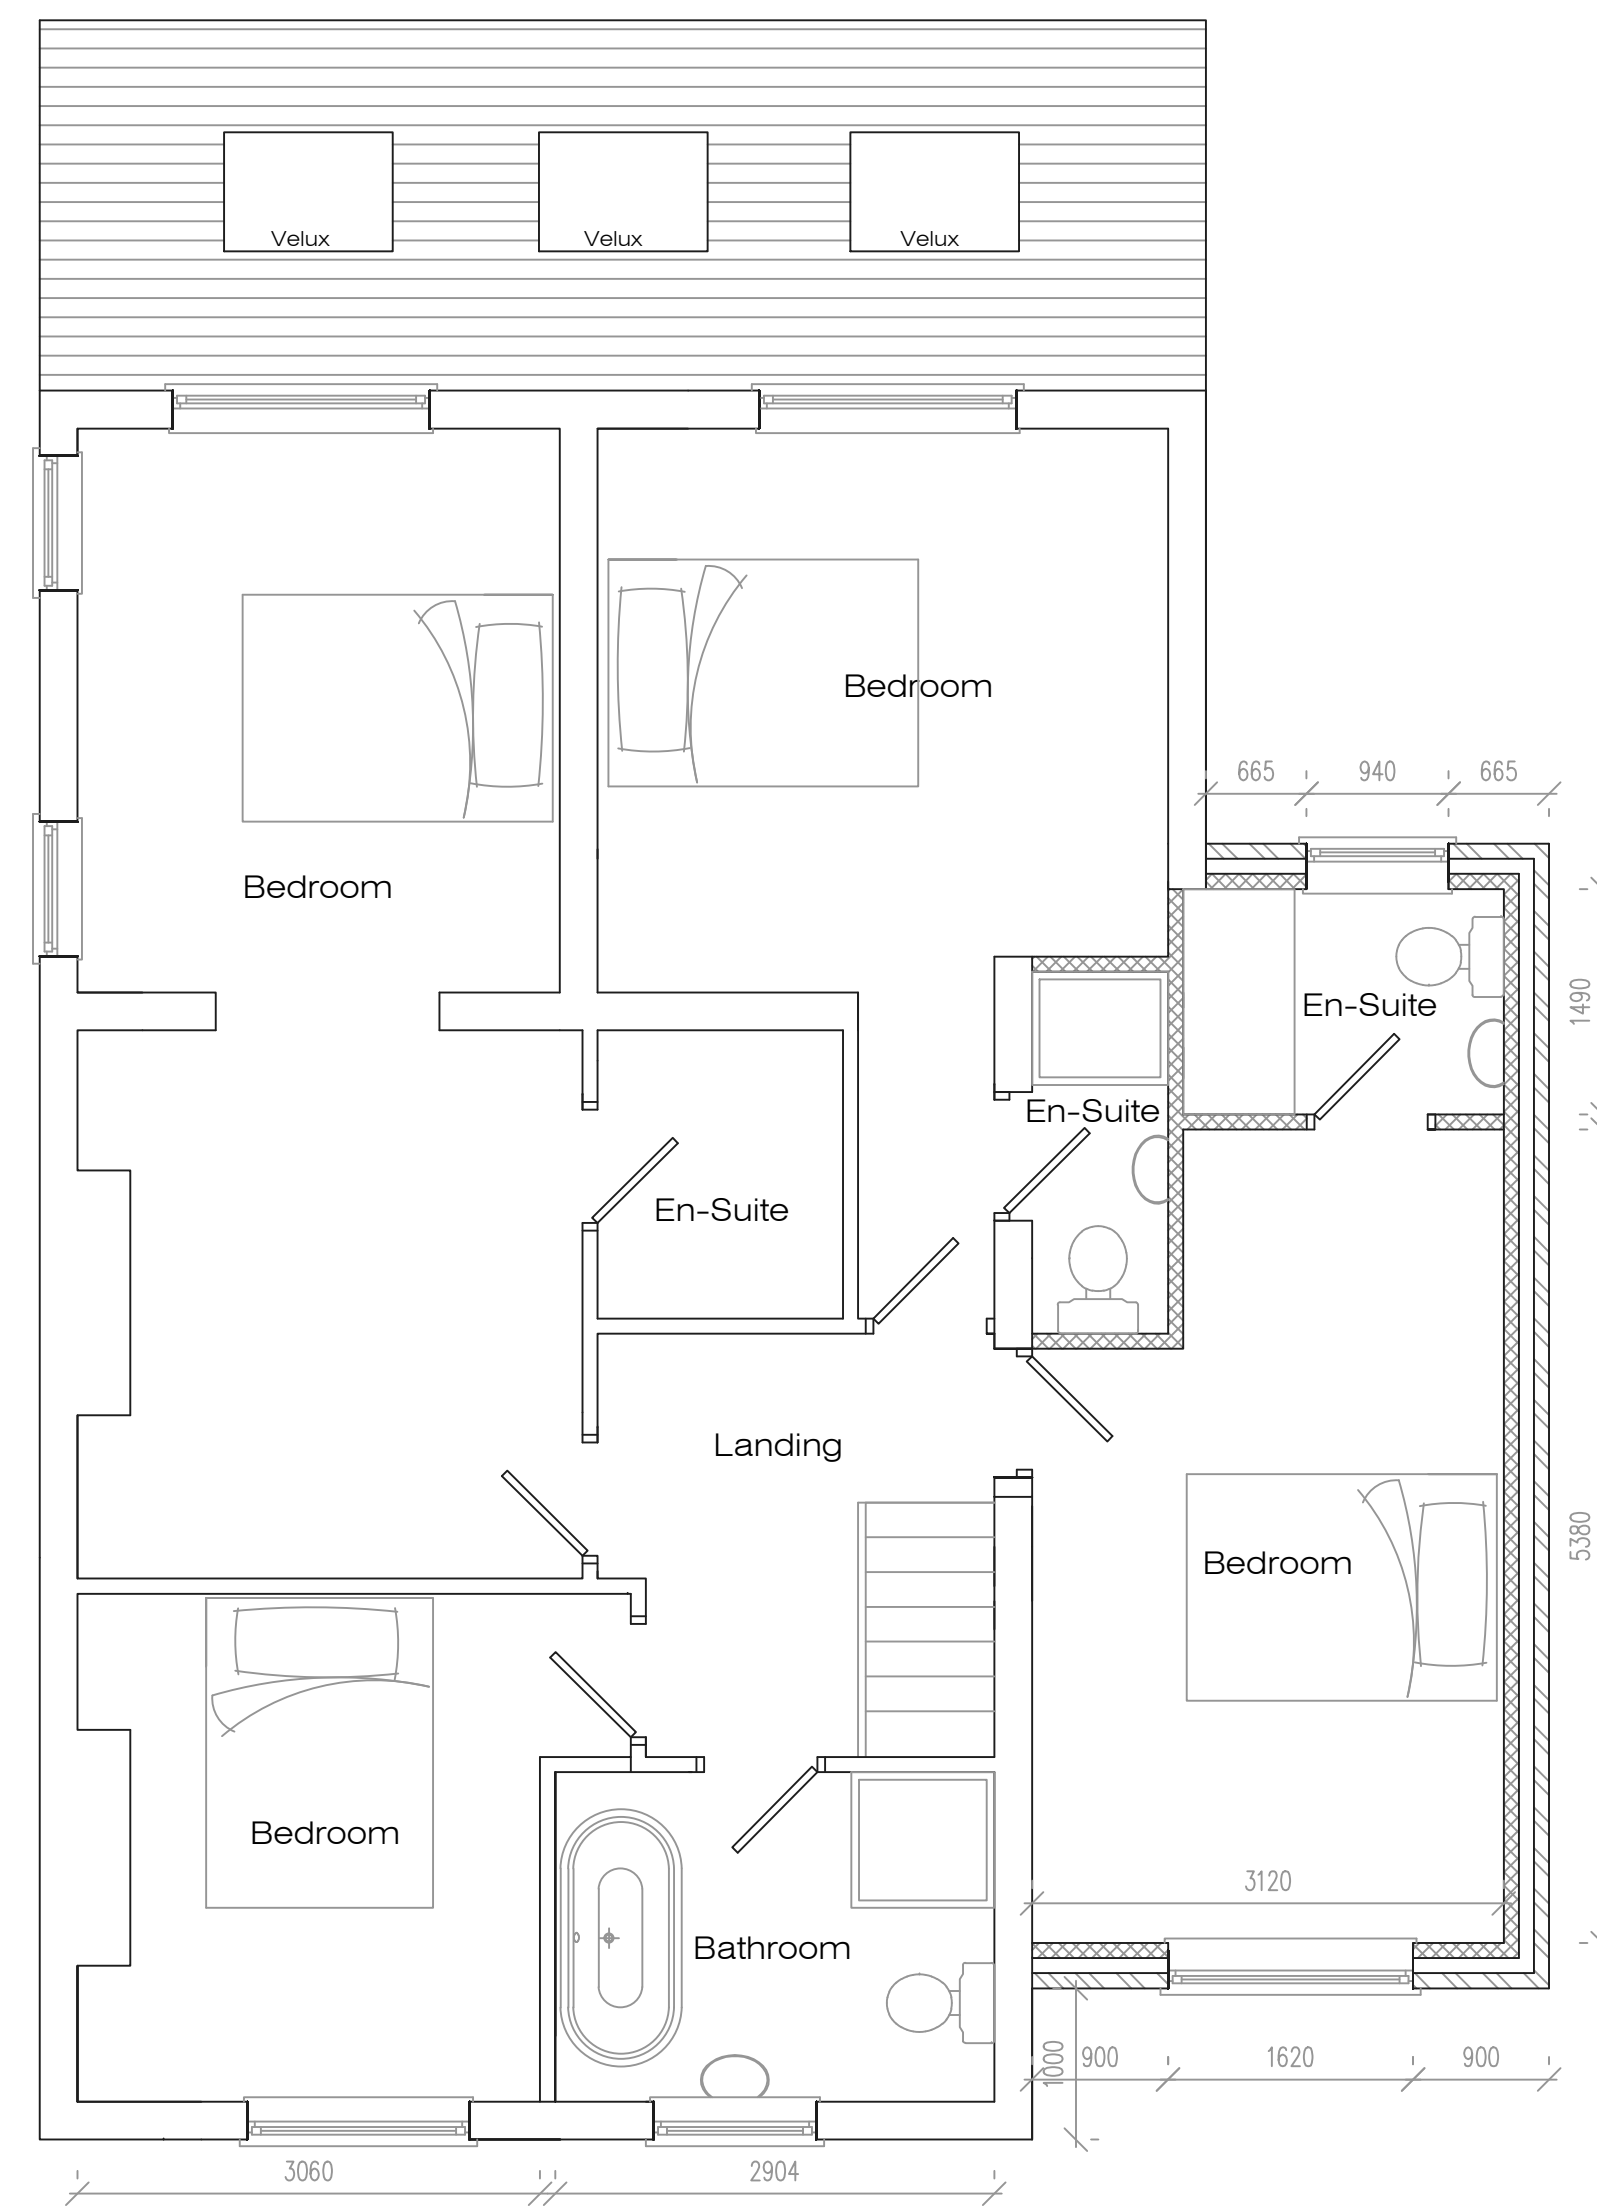

Proposed First Floor Plan 1:50

Address			
94 Rupert Road, L36			
Job Title			
Two storey side and single storey rear extension works			
Drawing title			
Proposed Plans			
Chkd	Appvd	date	scale
		Jan '23	1:50/1:100 ● A1
Dwg No.			
002			