




PROPOSED REAR ELEVATION




PROPOSED FRONT ELEVATION



PROPOSED SIDE ELEVATION

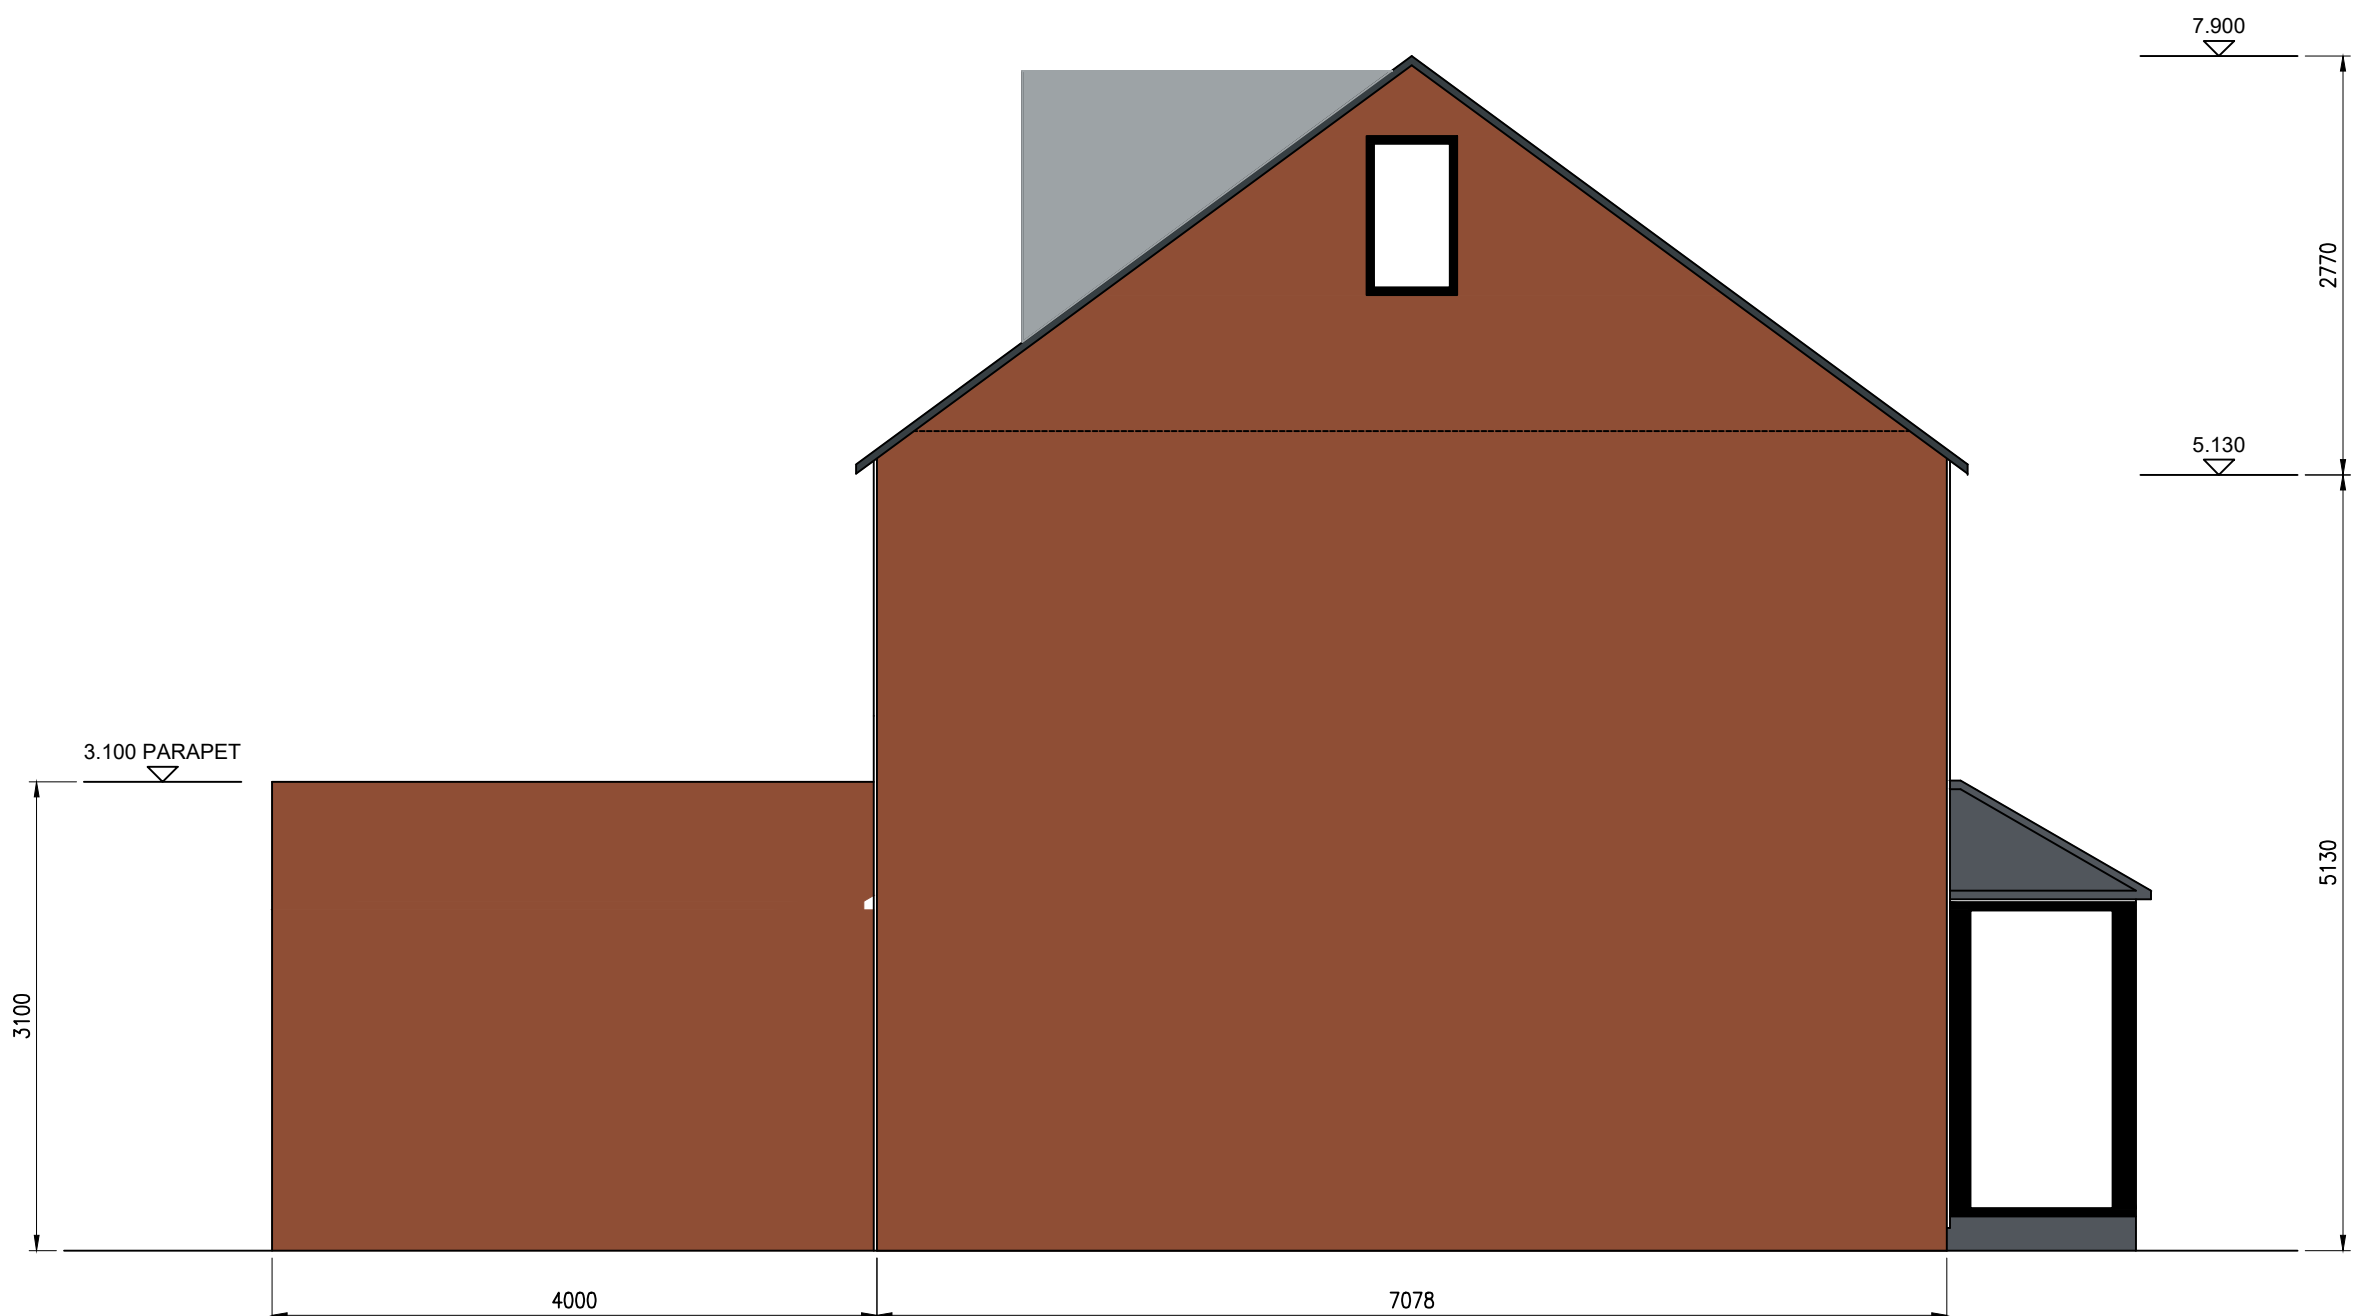

PROPOSED PARTY WALL ELEVATION

 

PLANNING			
P2	DIMENSIONS AND SCALE ADDED.	10.03.2021	VPR
P1	PLANNING ISSUE	18.01.2021	VPR
Rev	Amendments	Date	Ints
AWK Engineers Ltd Consulting Civil & Structural Engineers 78 Christopher Way Liverpool L16 1JQ Tel: 07752 658709 Email: office@awkengineers.co.uk Website: www.awkengineers.co.uk			
Project PROPOSED EXTENSION & ALTERATIONS TO 29 EDENHURST AVENUE LIVERPOOL			
Drawing Title PROPOSED ELEVATIONS –RevB			
Drawn	VPR	Checked	AC
Date	JAN 2021	Scale	A1 1:50
Drawing No.	10012–V1–XX–S–103		Rev. P2