


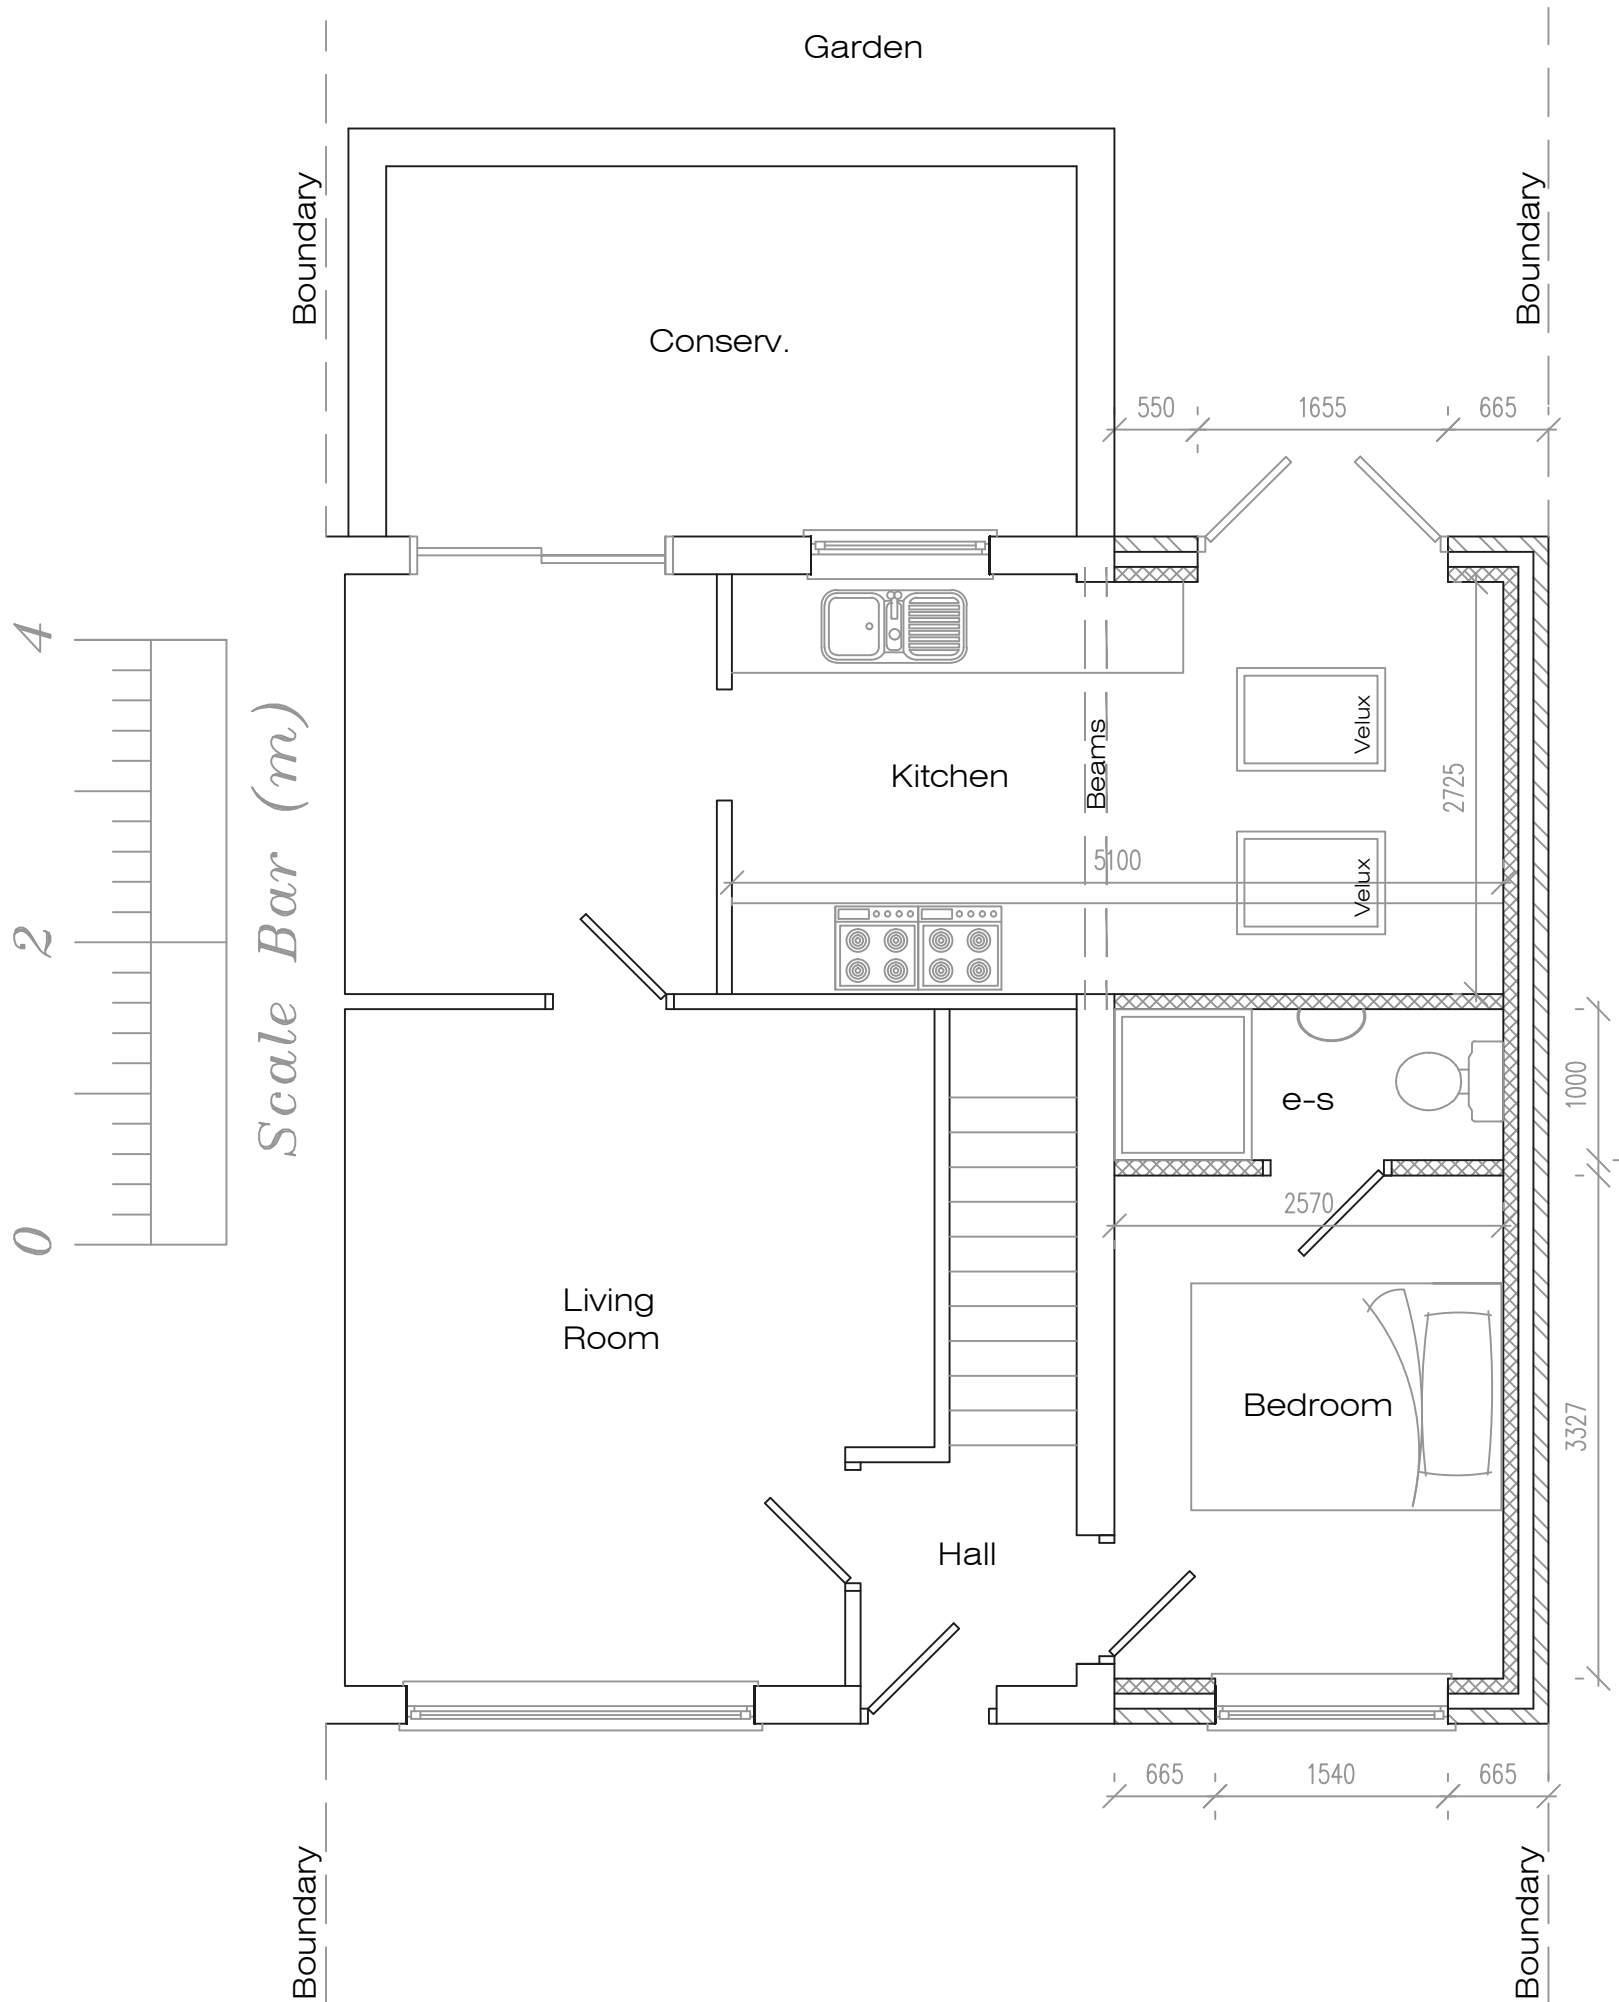

Proposed Ground Floor Plan

Address				
46 Old Dover Road, L36				
Job Title				
Single storey side extension				
Drawing title				
Proposed Ground Floor Plan				
Chkd	Appvd	date	scale	Dwg No.
		April '21	1: 50 @ A3	002