


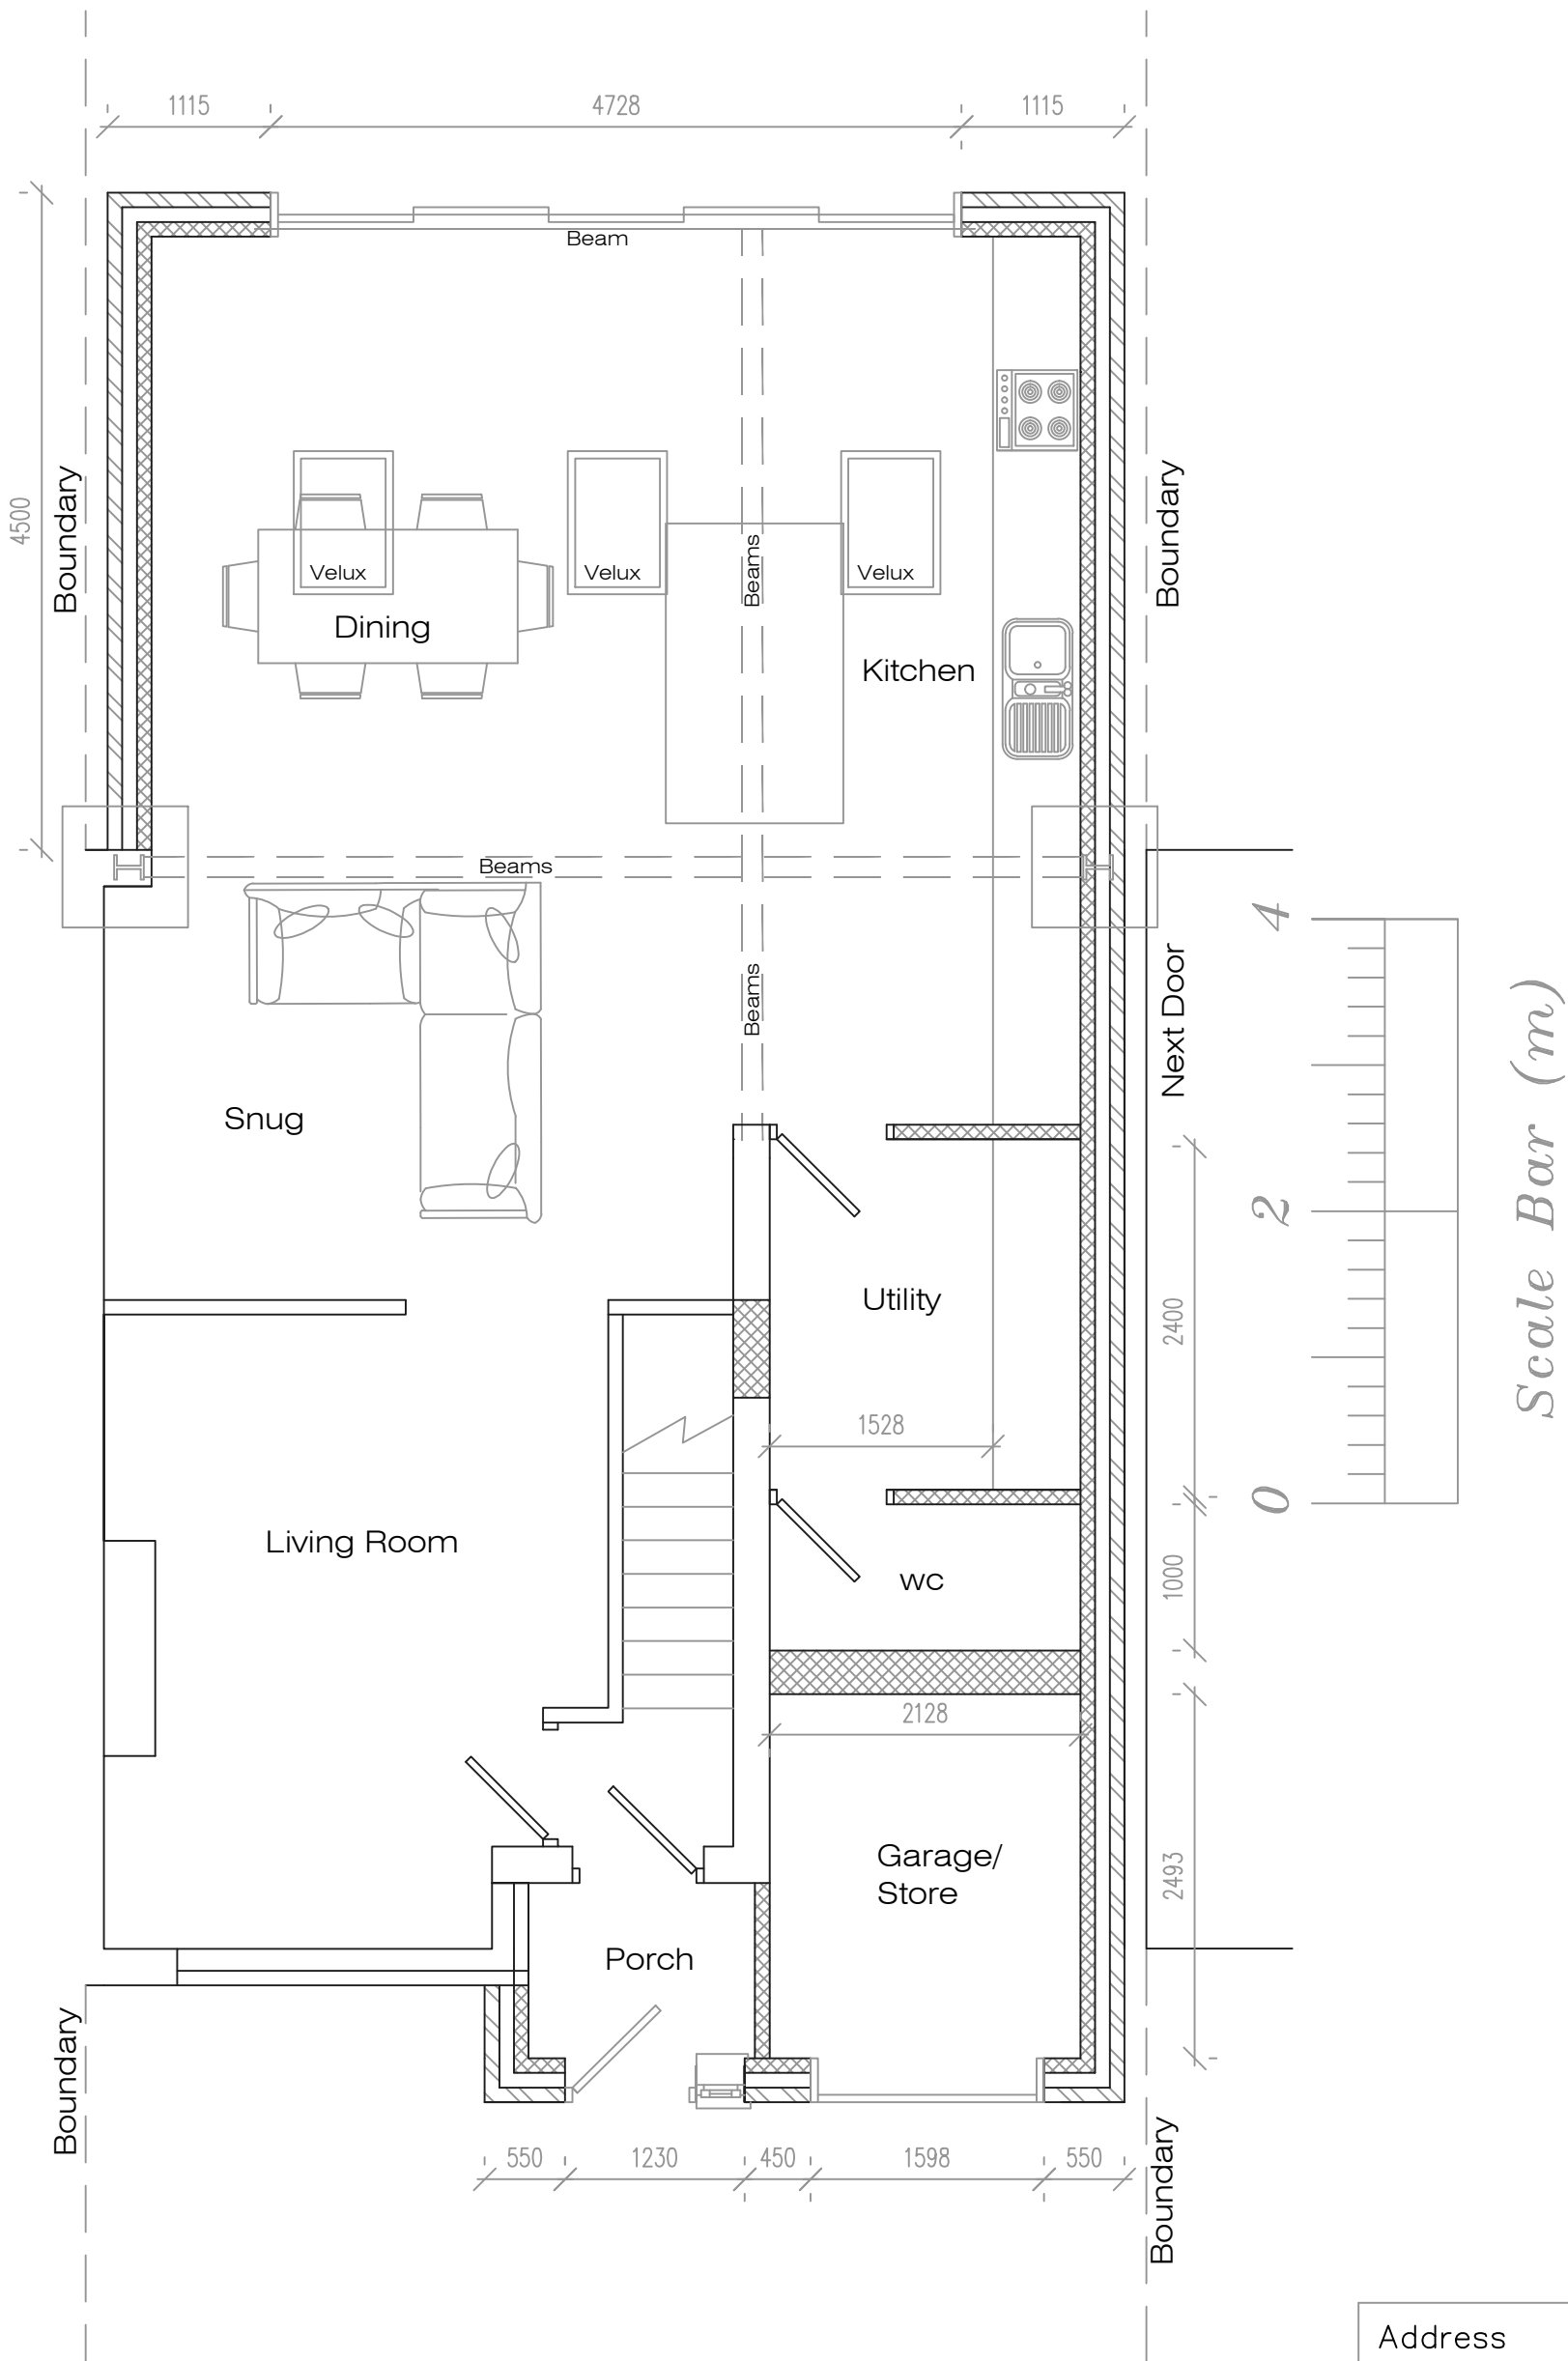

Proposed Ground Floor Plan

Address				
49 Pottery Close, L35				
Job Title				
Two storey side/rear extension with loft conversion				
Drawing title				
Proposed Ground				
Chkd	Appvd	date	scale	dwg no.
		April '21	1:50 @ A3	002