



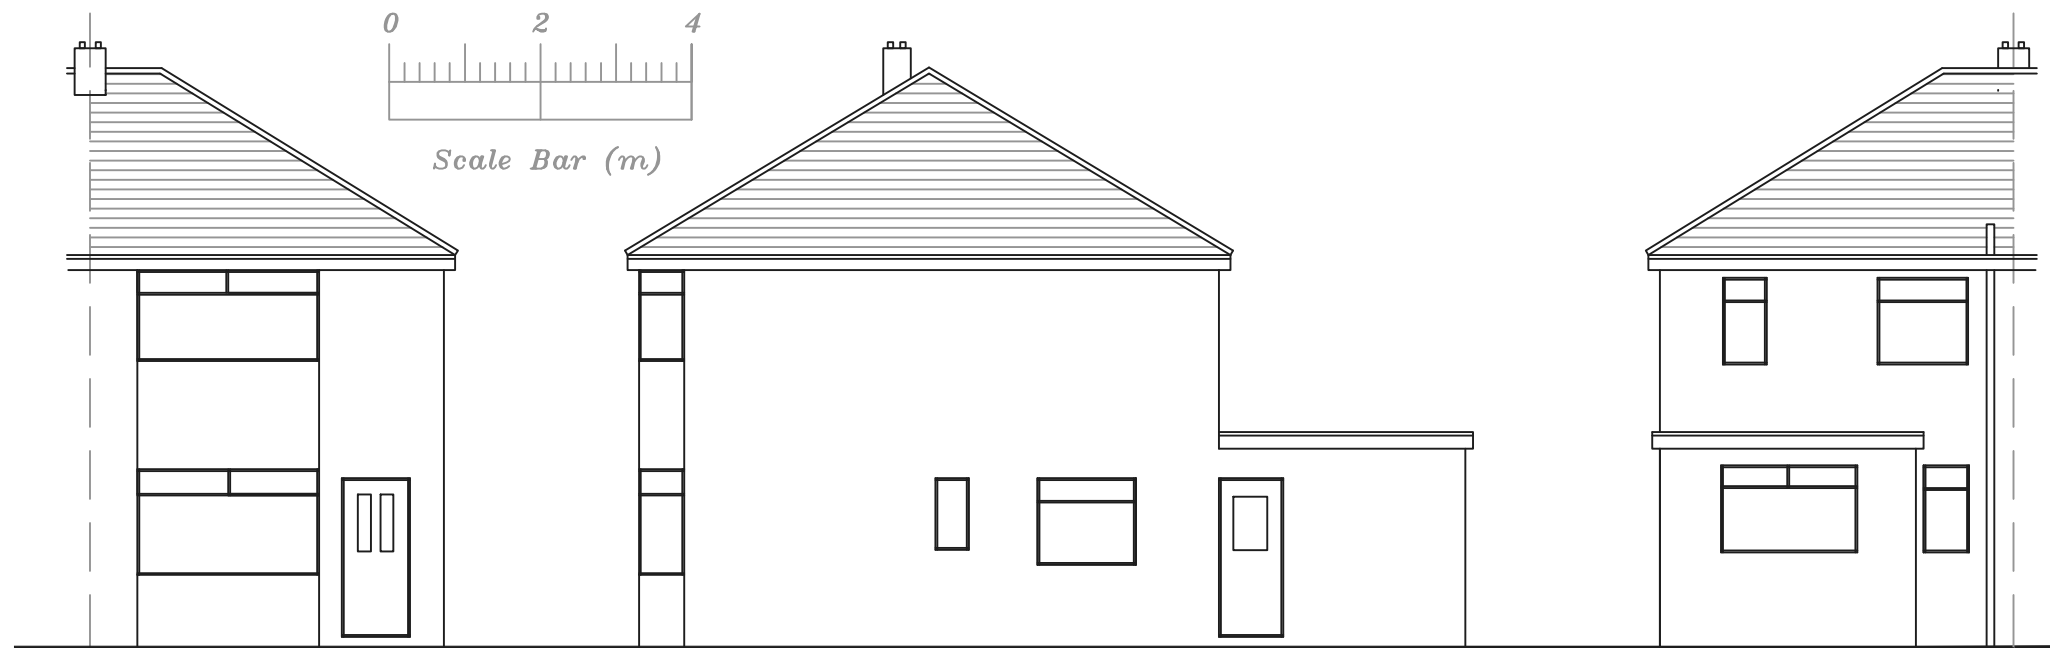


Existing Front Elevation

Existing Side Elevation

Existing Rear Elevation

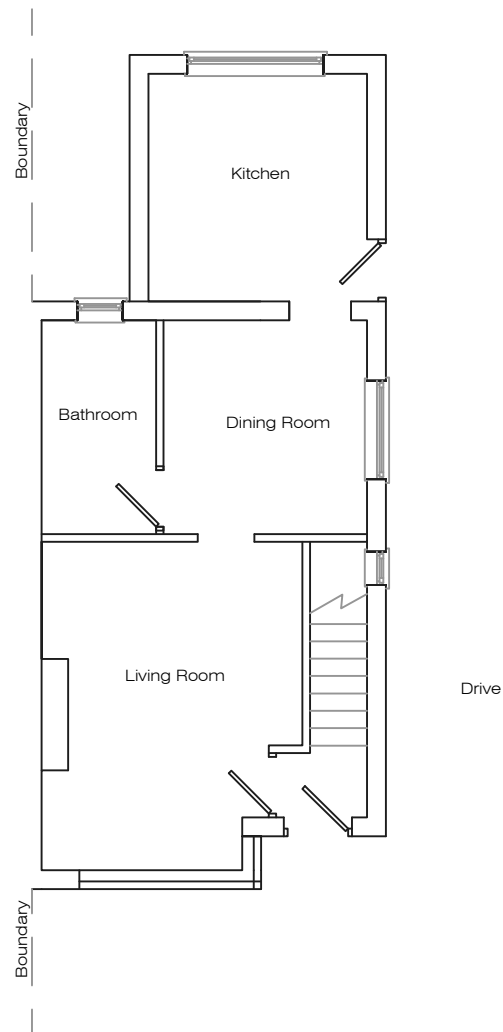

Existing Ground Floor Plan

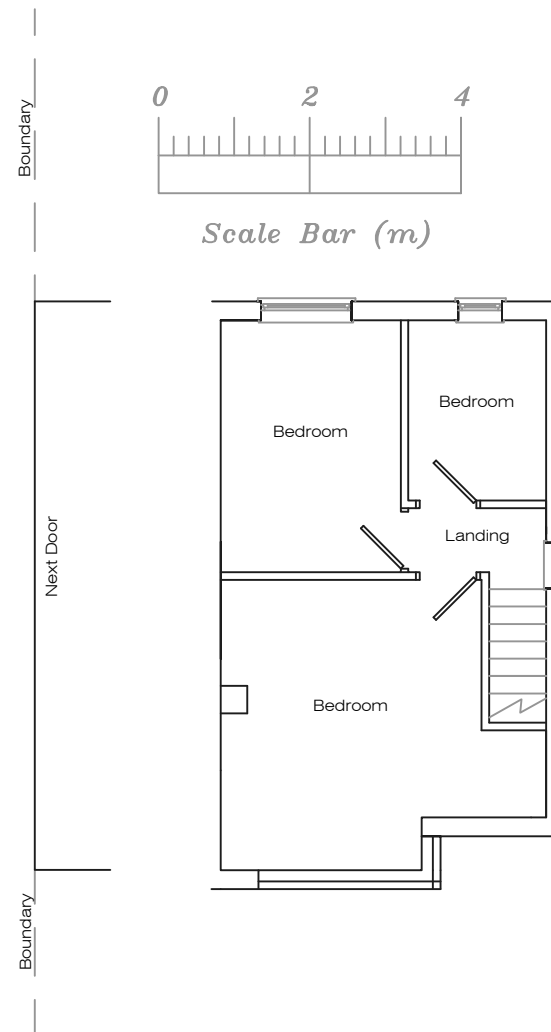

Existing First Floor Plan

Address 49 Pottery Close, L35				
Job Title Two storey side/rear extension with loft conversion				
Drawing title Existing Plans				
Chkd	Appvd	date April '21	scale 1:100 @ A3	dwg no. 001