



EXISTING REAR ELEVATION 1 : 50

EXISTING SIDE ELEVATION 1 : 50


EXISTING SIDE ELEVATION 1 : 50

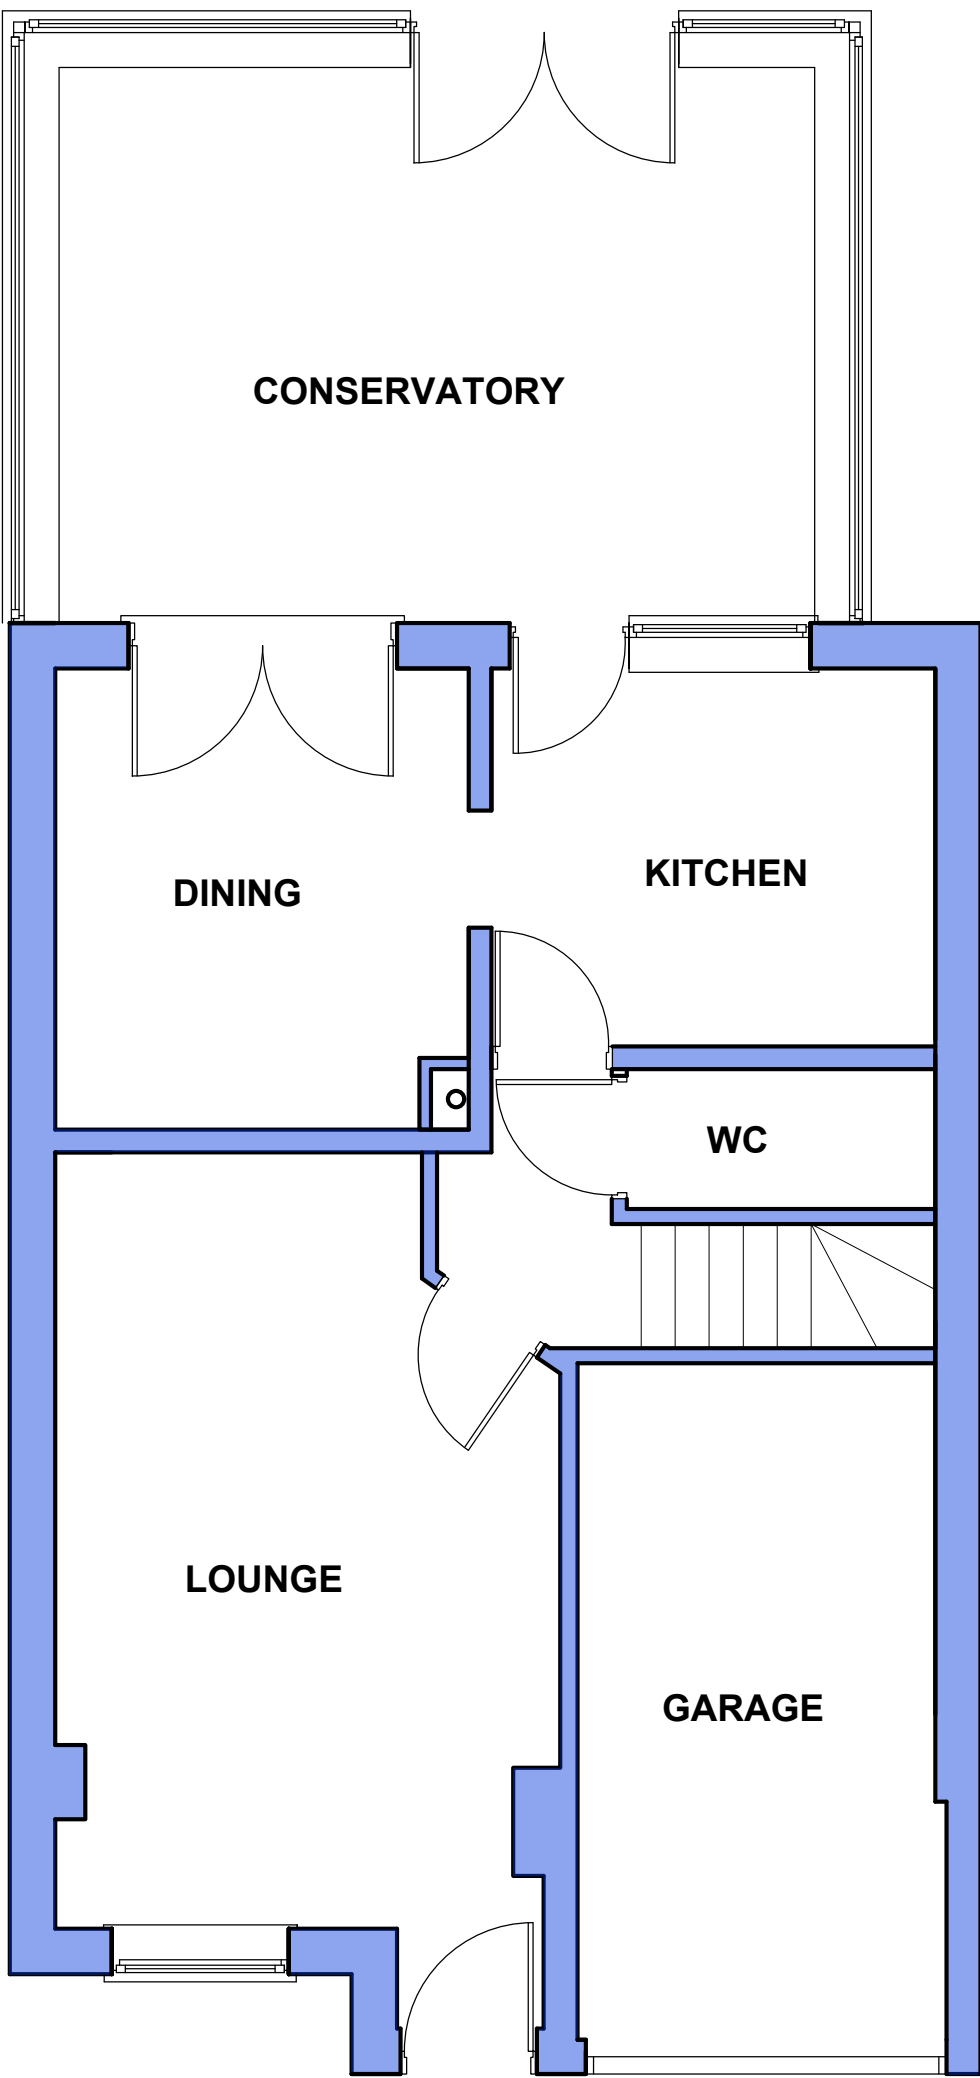

EXISTING GROUND FLOOR PLAN 1 : 50

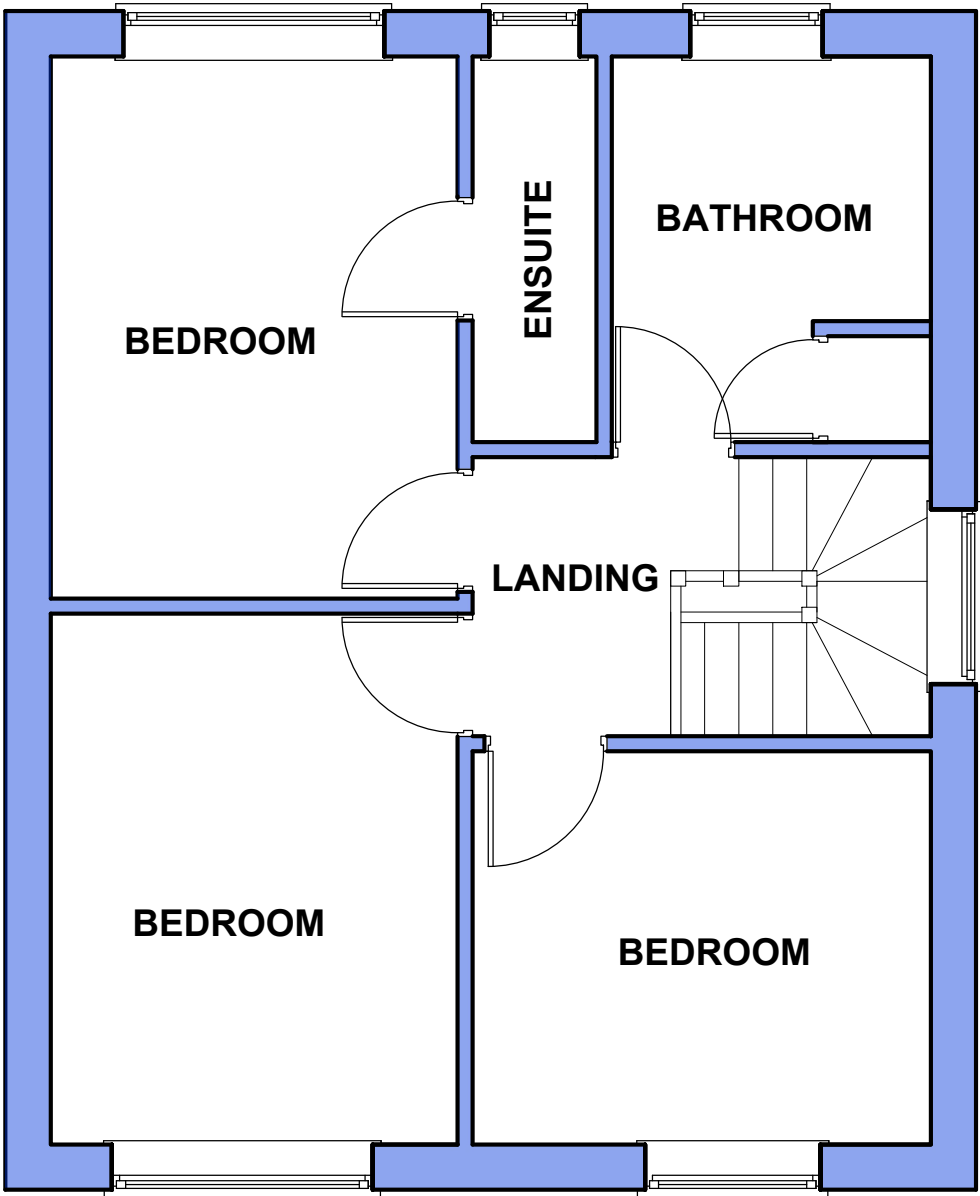


EXISTING FIRST FLOOR PLAN 1 : 50

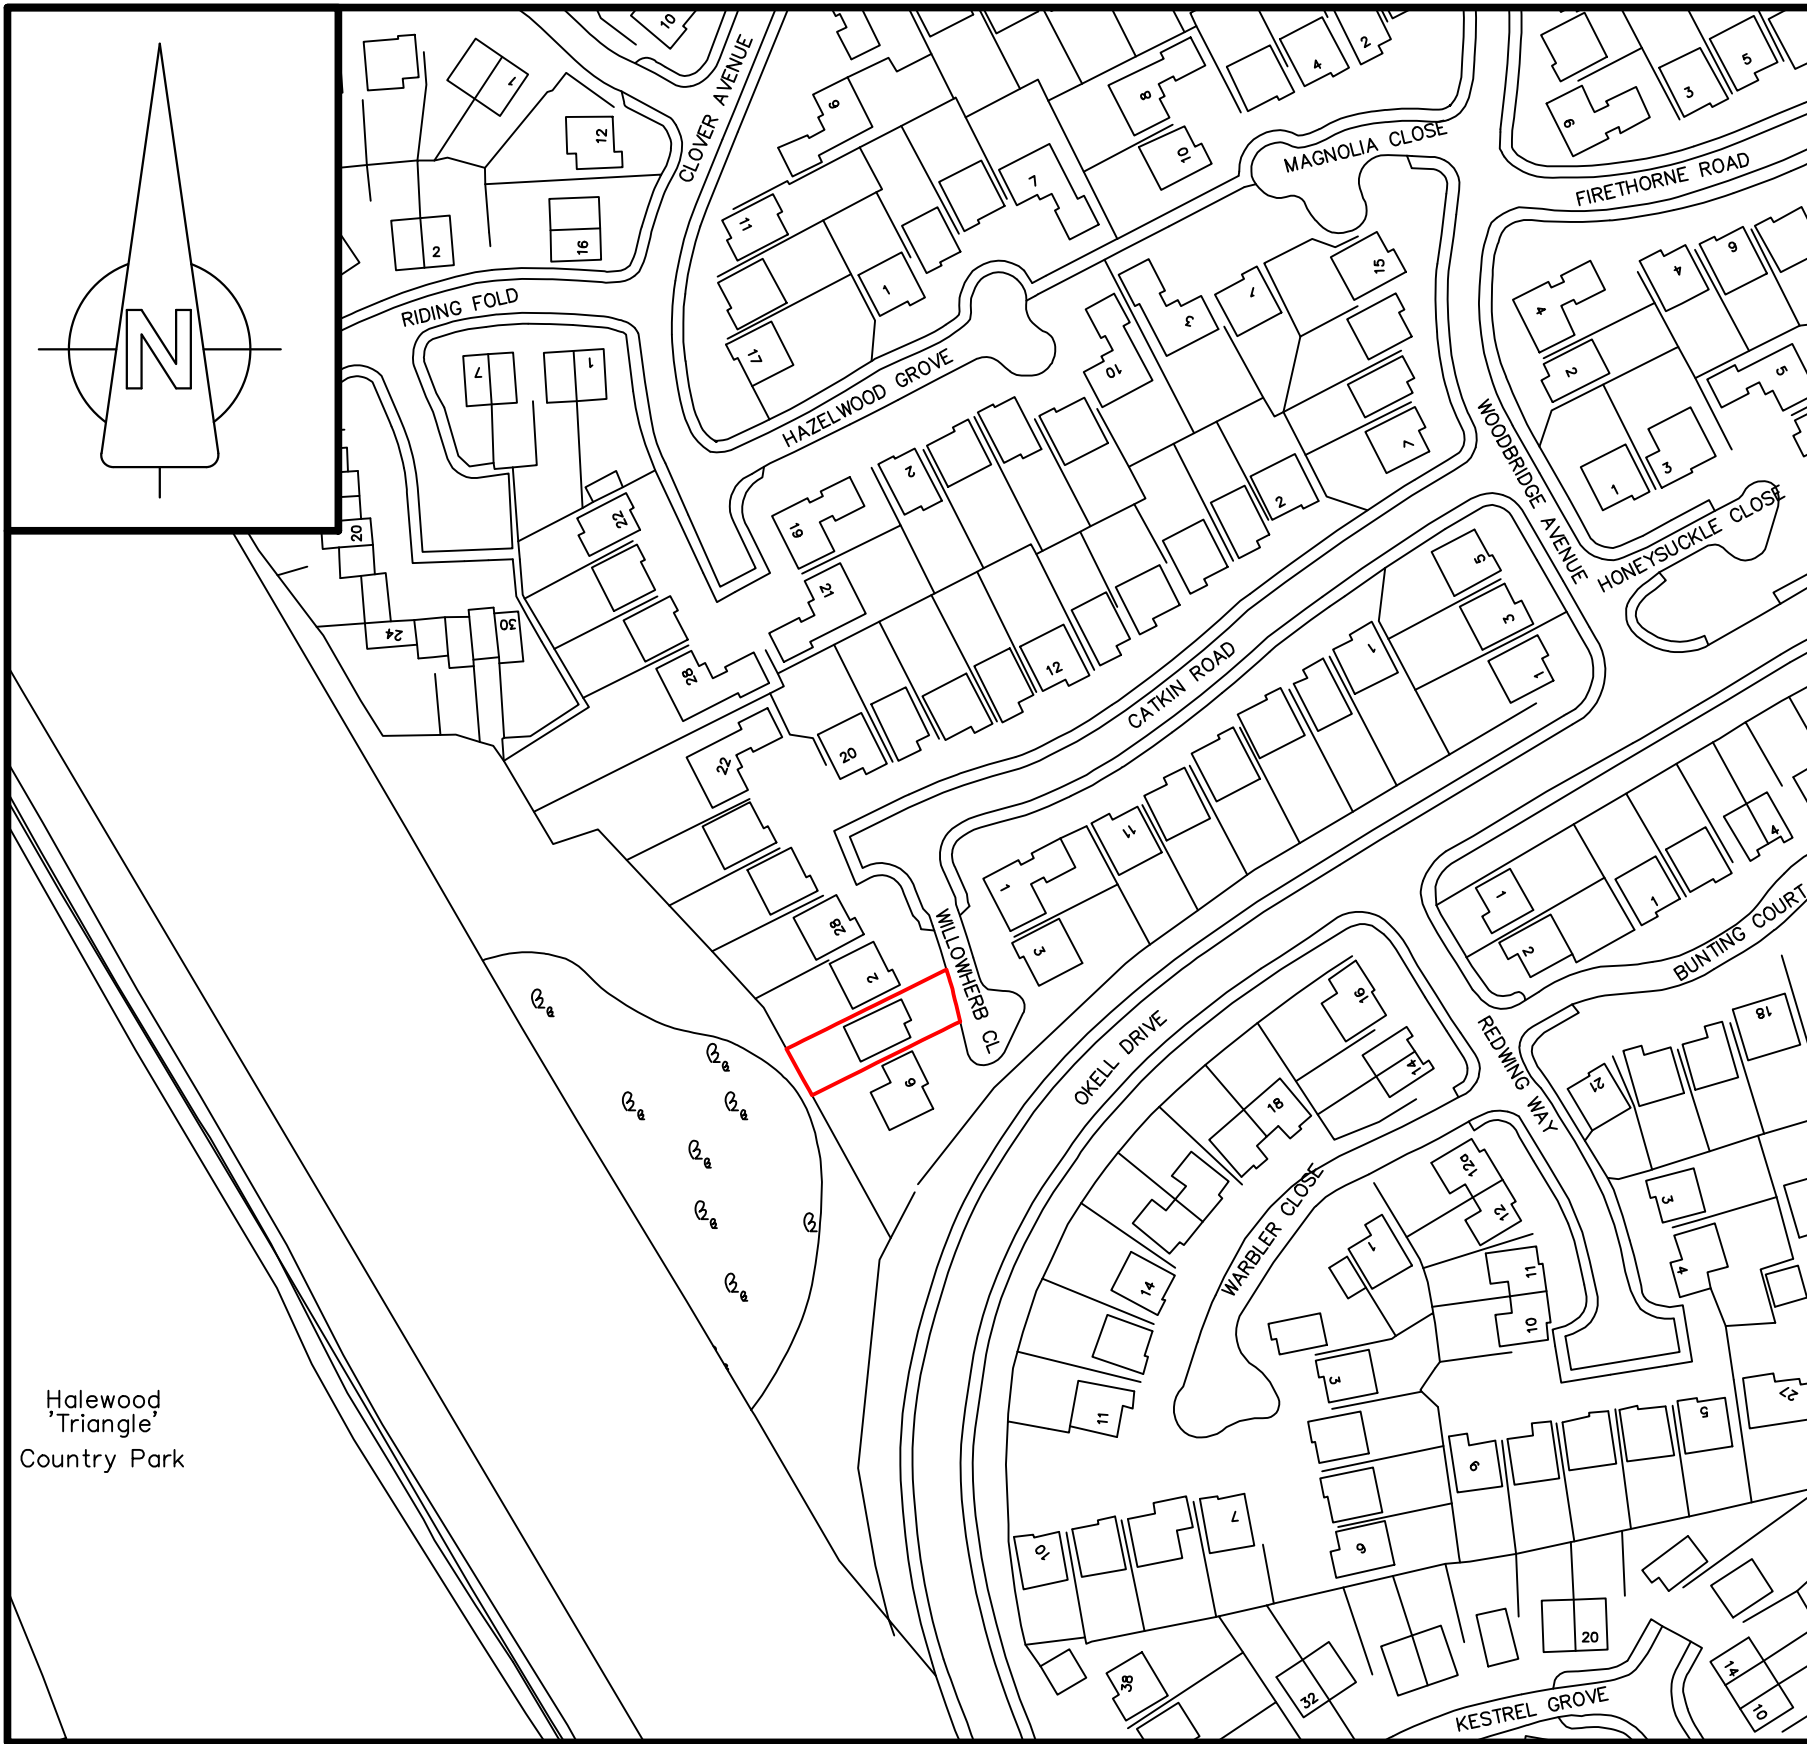

SITE LOCATION PLAN 1 : 1250



BLOCK PLAN 1 : 500

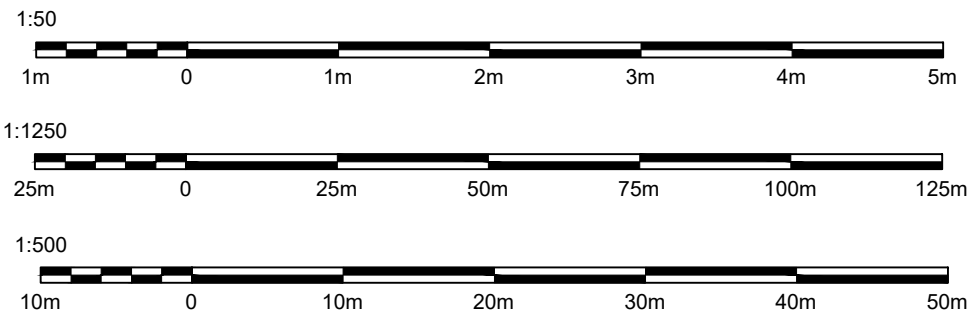

R+R DESIGN

- STRUCTURAL ENGINEERS
- SURVEYORS
- PROJECT MANAGERS
- ARCHITECTURAL DESIGNERS

CHURCH LODGE, WINDY ARBOR RD, MERSEYSIDE, L35 3SE
TEL : 0151 493 2729 EMAIL : info@randrdesign.co.uk

Title
**4 WILLOW HERB CLOSE
HALEWOOD
LIVERPOOL
L26 7XR**

Title
**EXISTING PLANS,
ELEVATIONS, LOCATION
AND BLOCK PLAN**

Scale **AS SHOWN A1 SHEET**

Drawing No.
E2422/01