


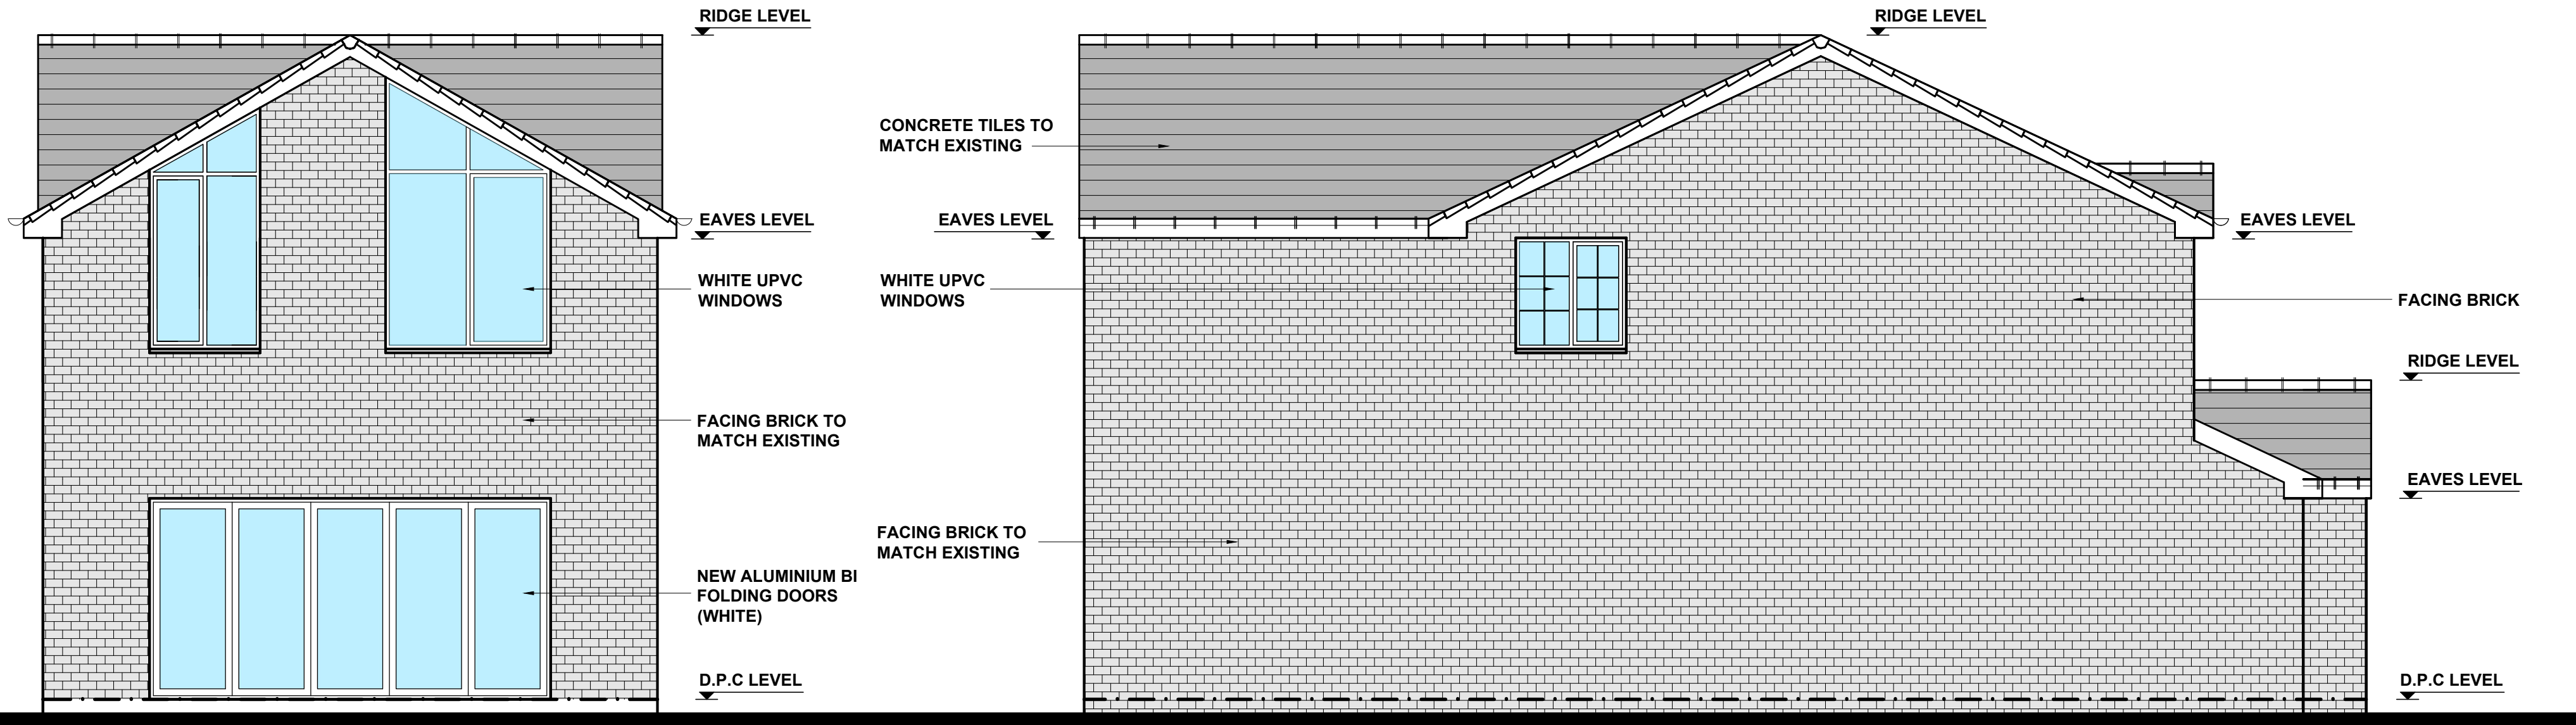


PROPOSED REAR ELEVATION

1 : 50


PROPOSED SIDE ELEVATION

1 : 50

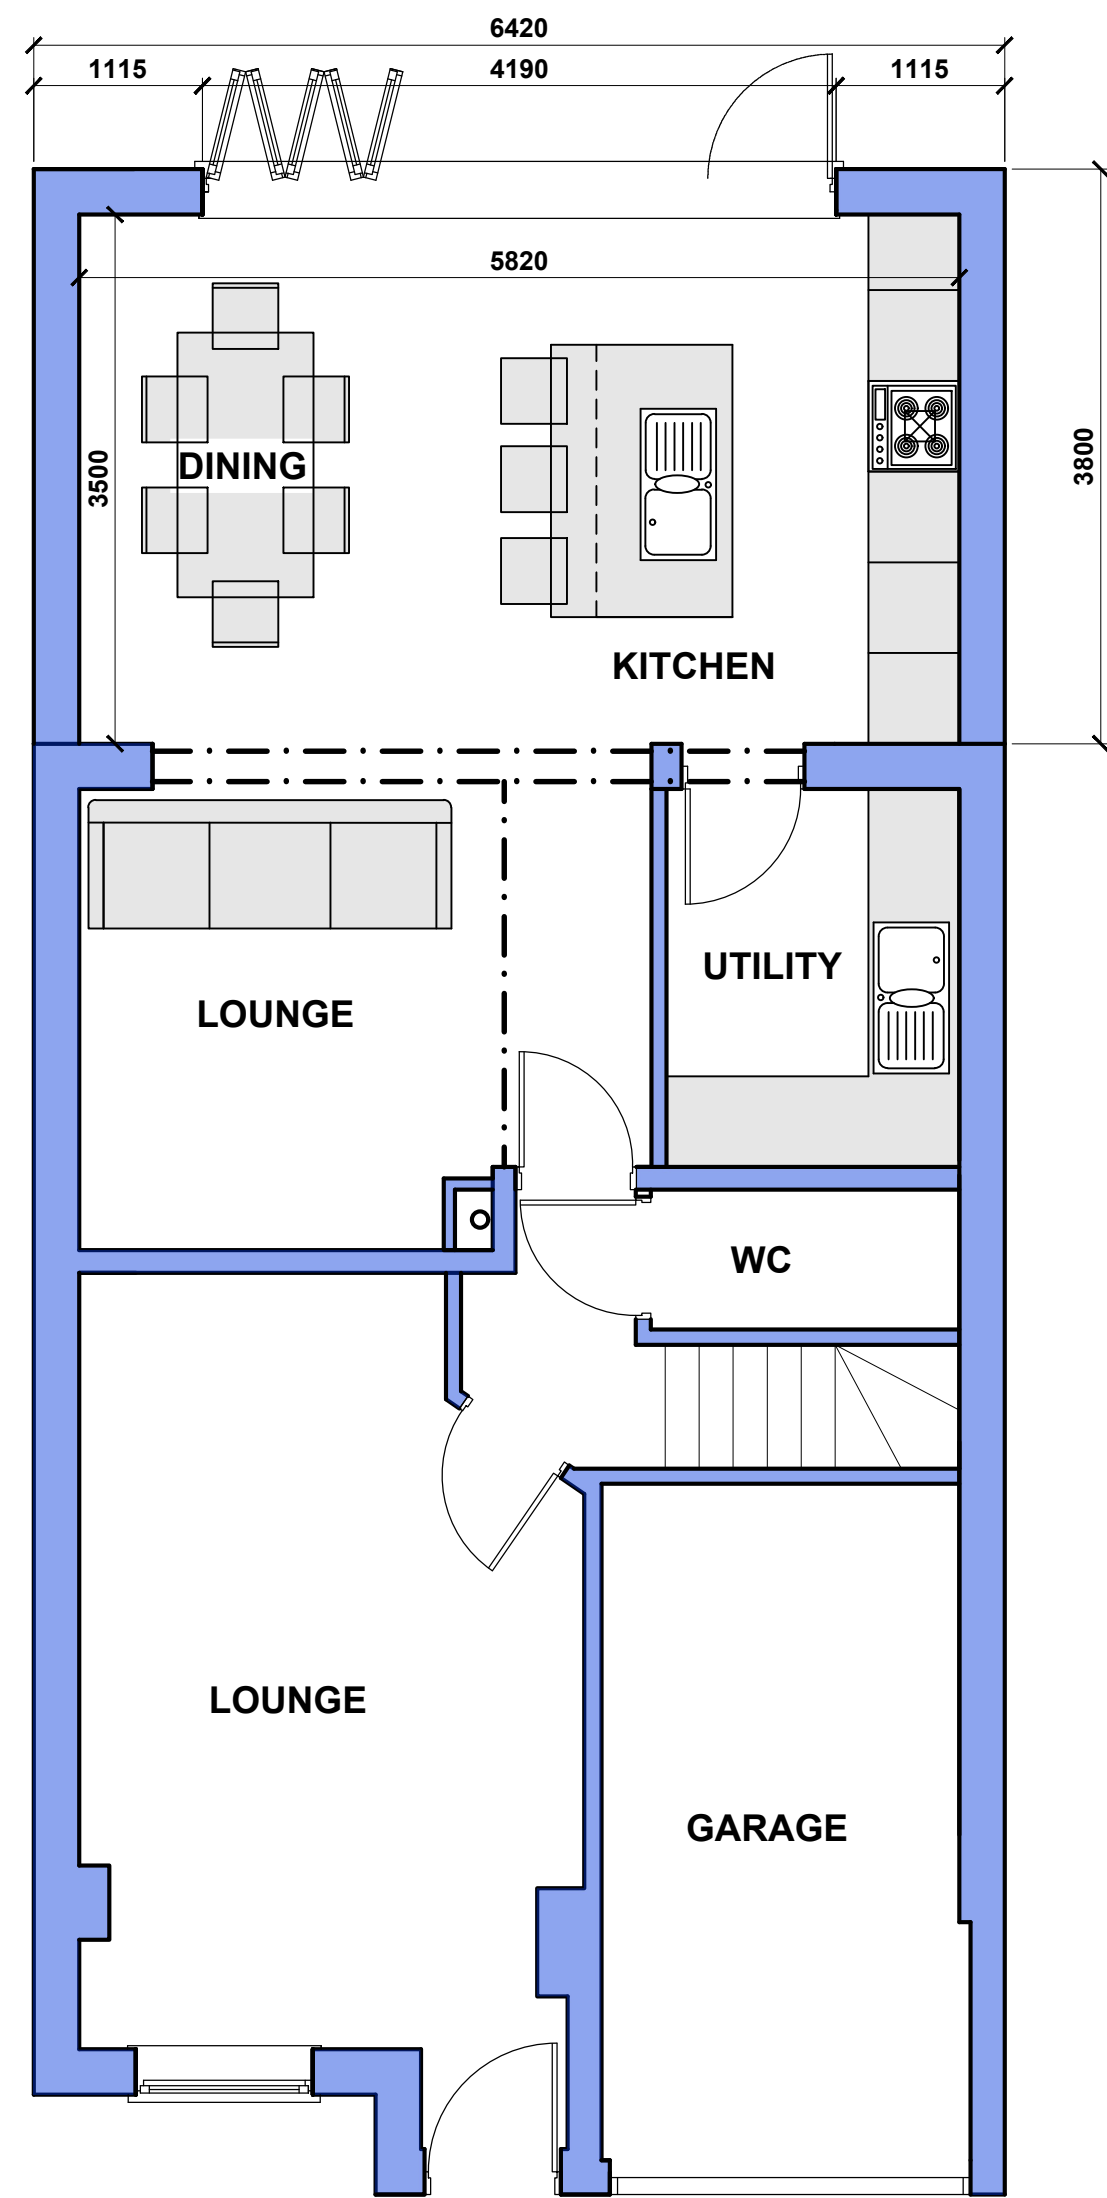

PROPOSED GROUND FLOOR PLAN

1 : 50

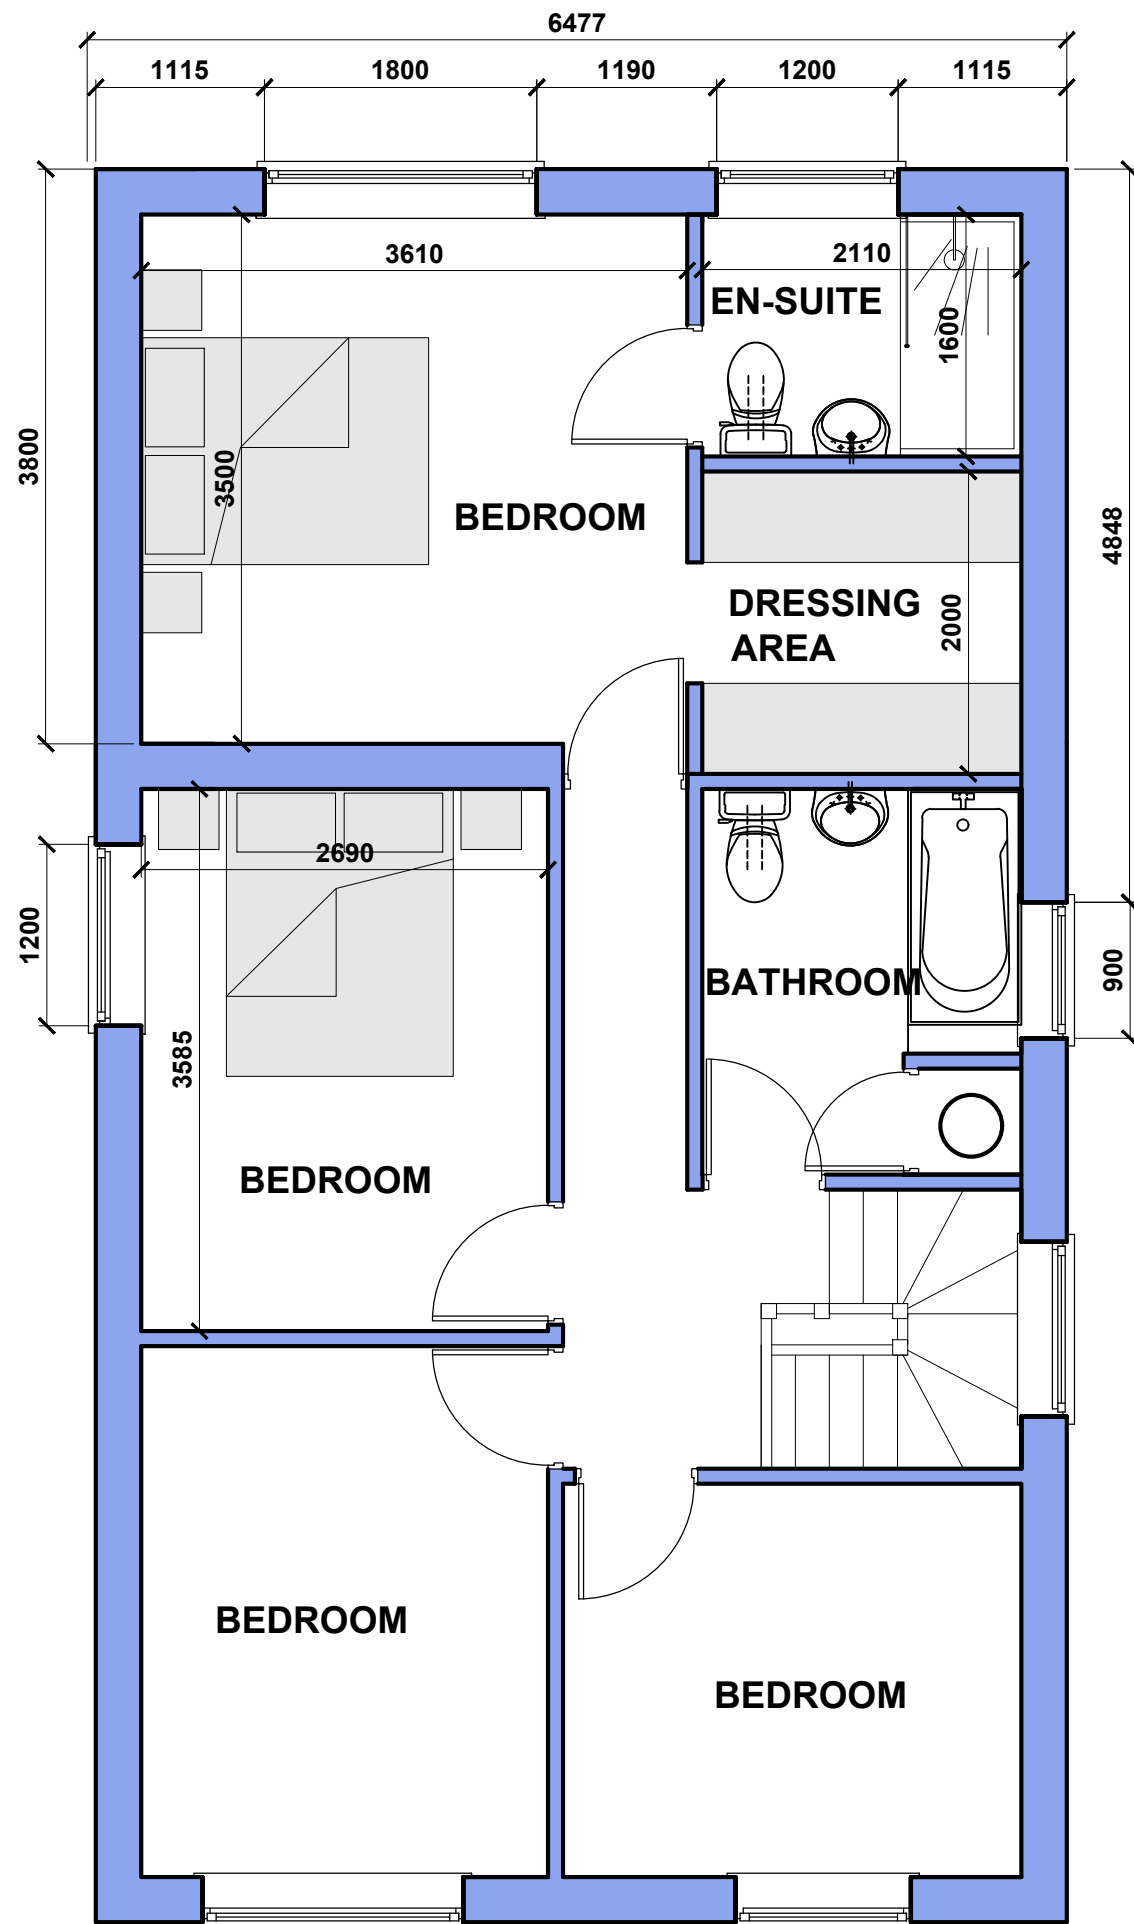

PROPOSED FIRST FLOOR PLAN

1 : 50



PROPOSED SIDE ELEVATION

1 : 50

R+R DESIGN

- STRUCTURAL ENGINEERS
- SURVEYORS
- PROJECT MANAGERS
- ARCHITECTURAL DESIGNERS

CHURCH LODGE, WINDY ARBOR RD, MERSEYSIDE, L35 3SE
TEL : 0151 493 2729 EMAIL : info@randrdesign.co.uk

Title
**4 WILLOW HERB CLOSE
HALEWOOD
LIVERPOOL
L26 7XR**

Title
**PROPOSED PLAN AND
ELEVATIONS**

Scale **AS SHOWN A1 SHEET**

Drawing No.
E2422/02

