


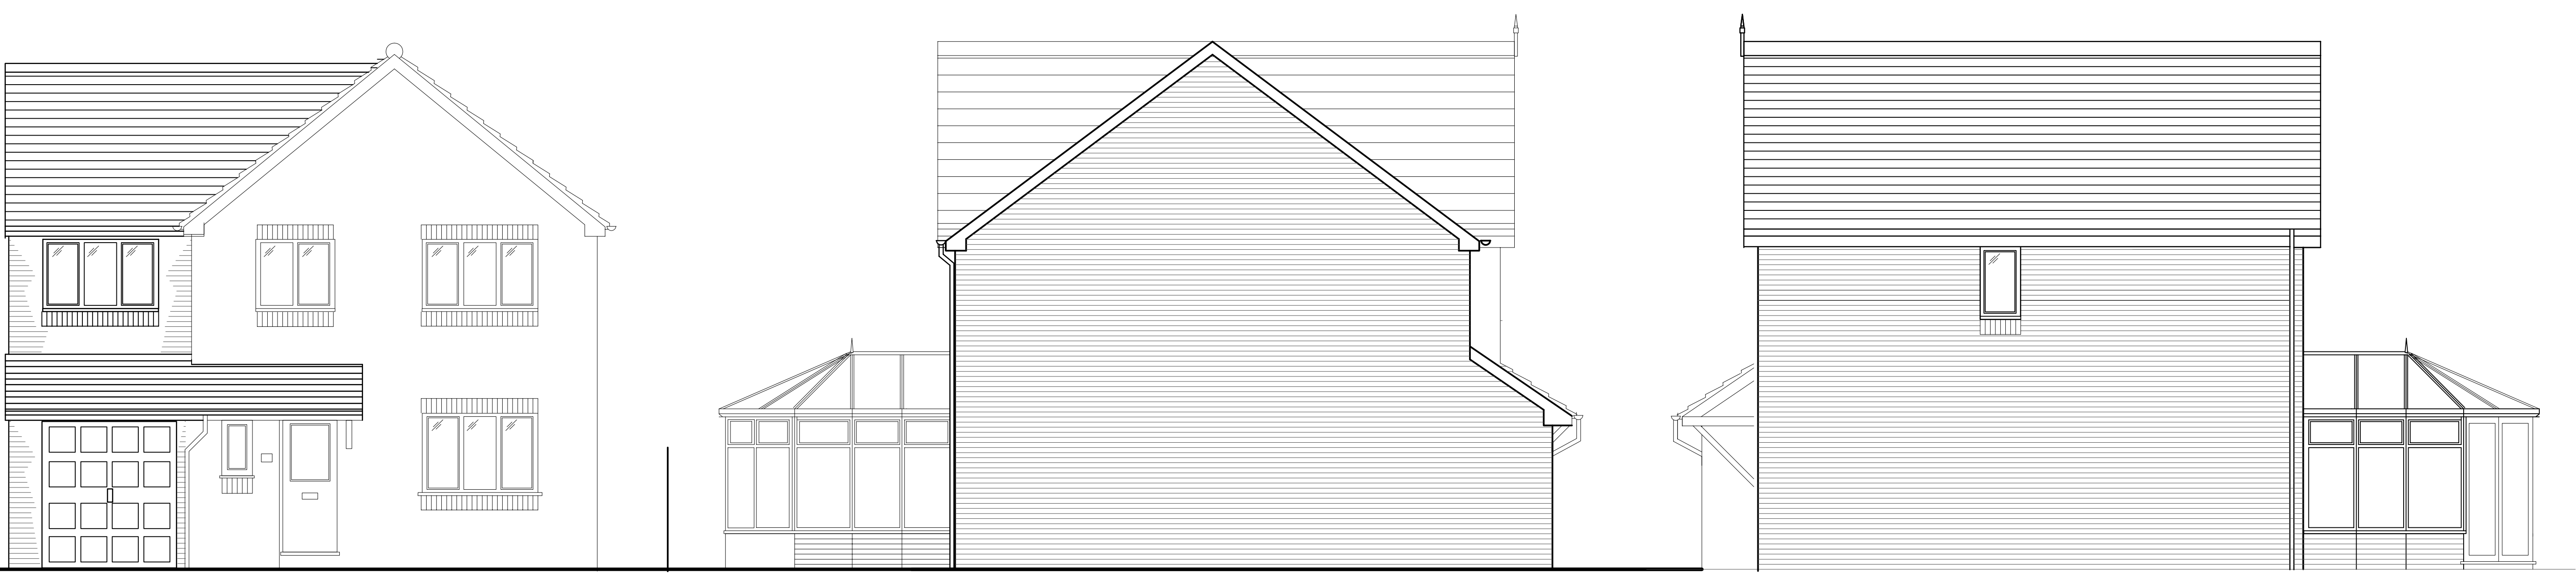


FRONT ELEVATION AS PROPOSED


SIDE ELEVATION AS PROPOSED

SIDE ELEVATION AS PROPOSED
no alteration


FOR PLANNING ONLY
BUILDING CONTRACTOR TO ARRANGE FOR BUILDING NOTICE SUBMISSION
AND COMPLIANCE WITH BUILDING REGULATIONS

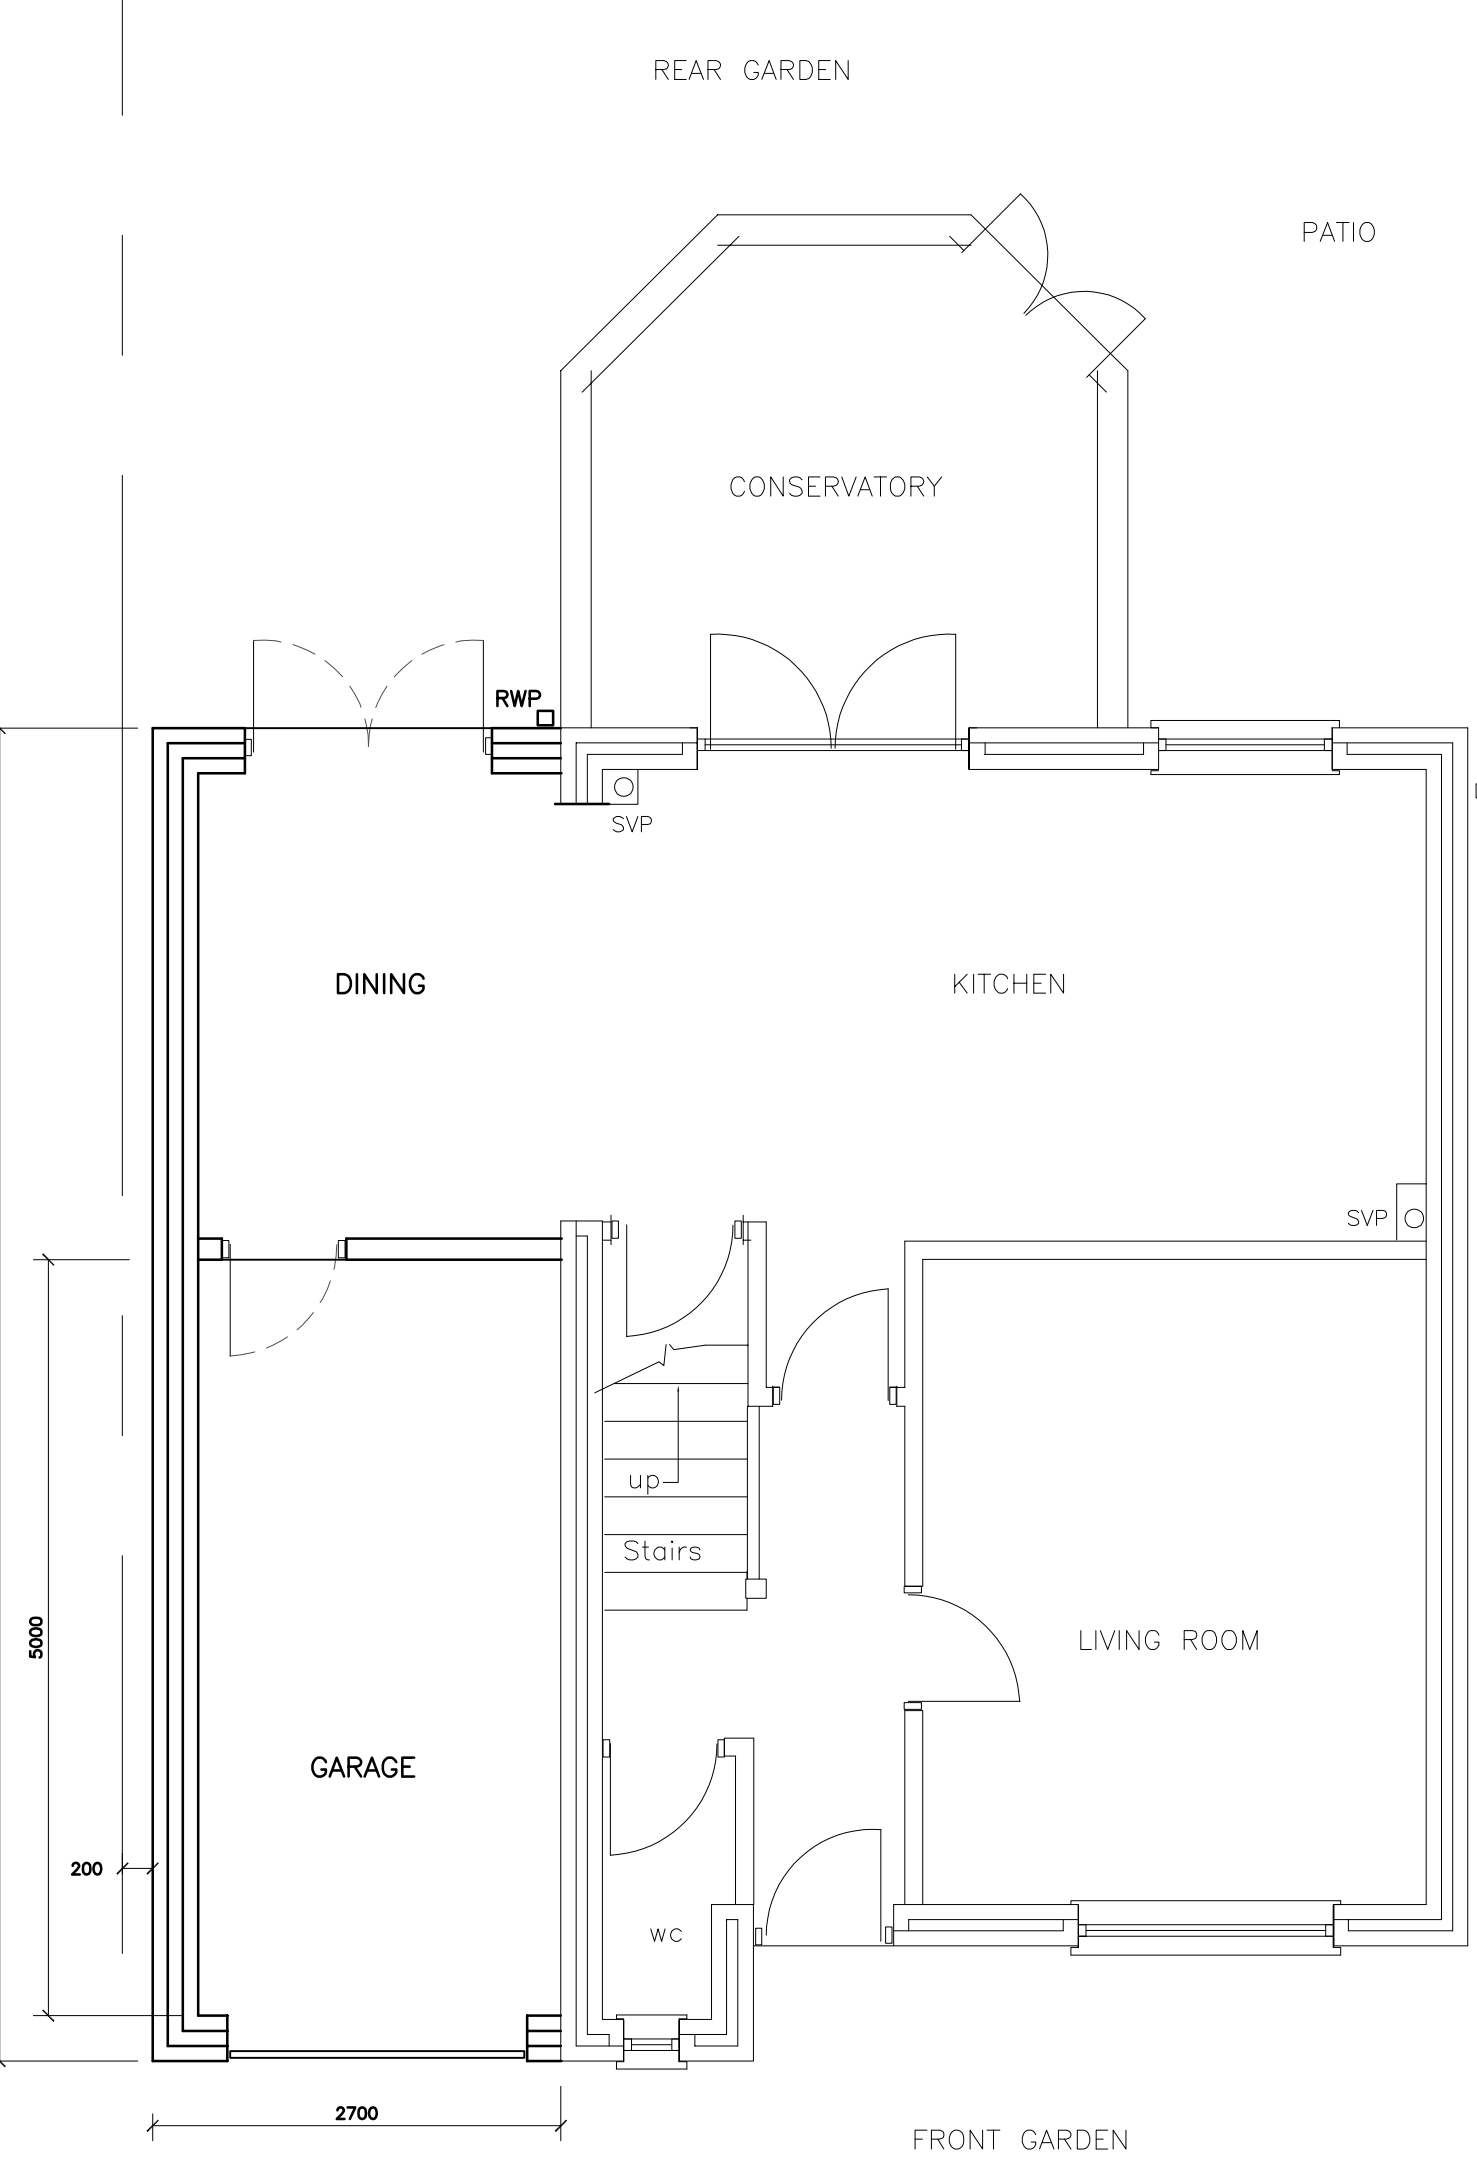

PLAN ON GROUND FLOOR AS PROPOSED

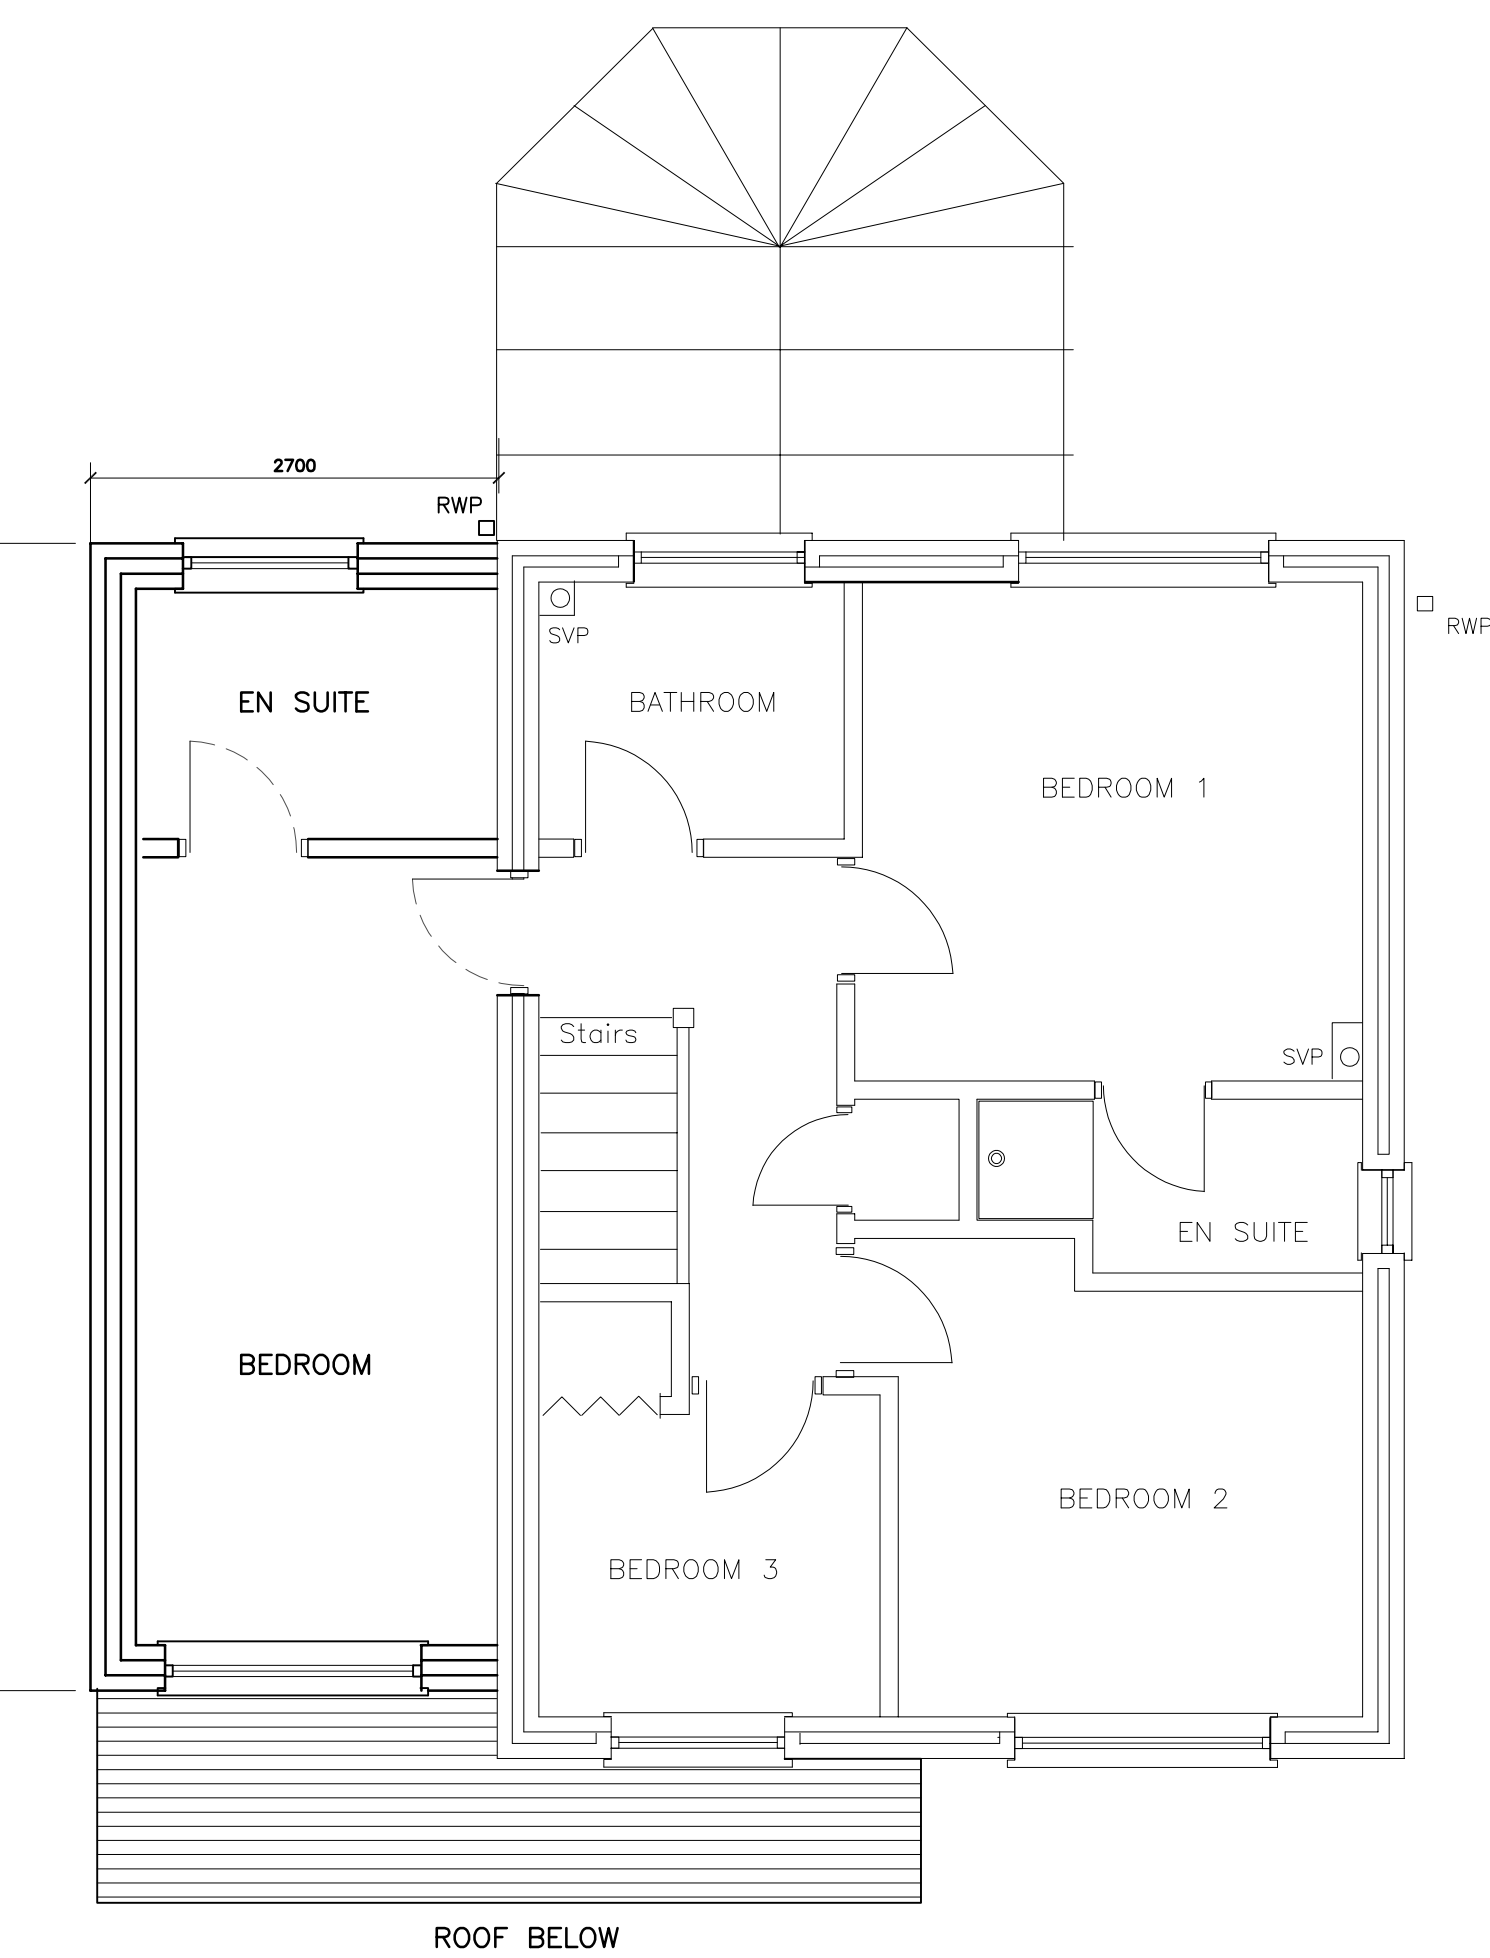

PLAN ON FIRST FLOOR AS PROPOSED

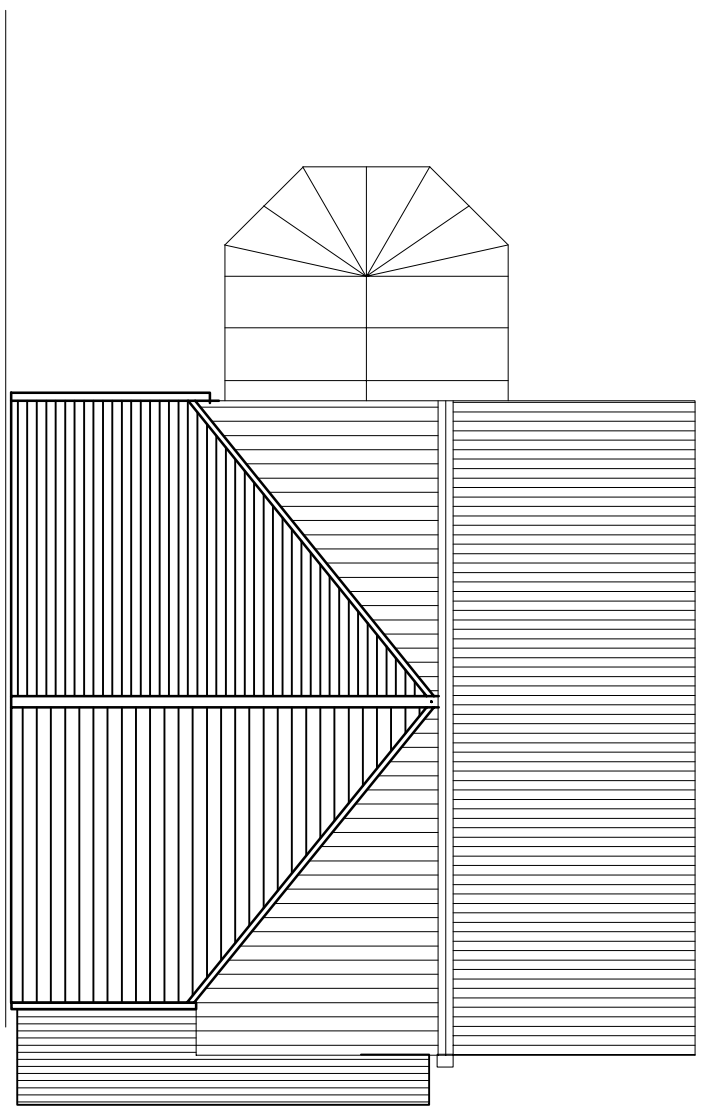

PLAN ON ROOF AS PROPOSED
scale 1:100



REAR ELEVATION AS PROPOSED

Extension Brickwork to match existing including soldier courses

New roof tiles to match existing

New windows and rainwater goods to be upvc, style to match existing

FOR EXISTING PLANS SEE DRG 01