



FRONT ELEVATION AS EXISTING



SIDE ELEVATION AS EXISTING




SIDE ELEVATION AS EXISTING

FOR PLANNING ONLY
BUILDING CONTRACTOR TO ARRANGE FOR BUILDING NOTICE SUBMISSION
AND COMPLIANCE WITH BUILDING REGULATIONS


FOR PROPOSED PLANS SEE DRG 02




REAR ELEVATION AS EXISTING

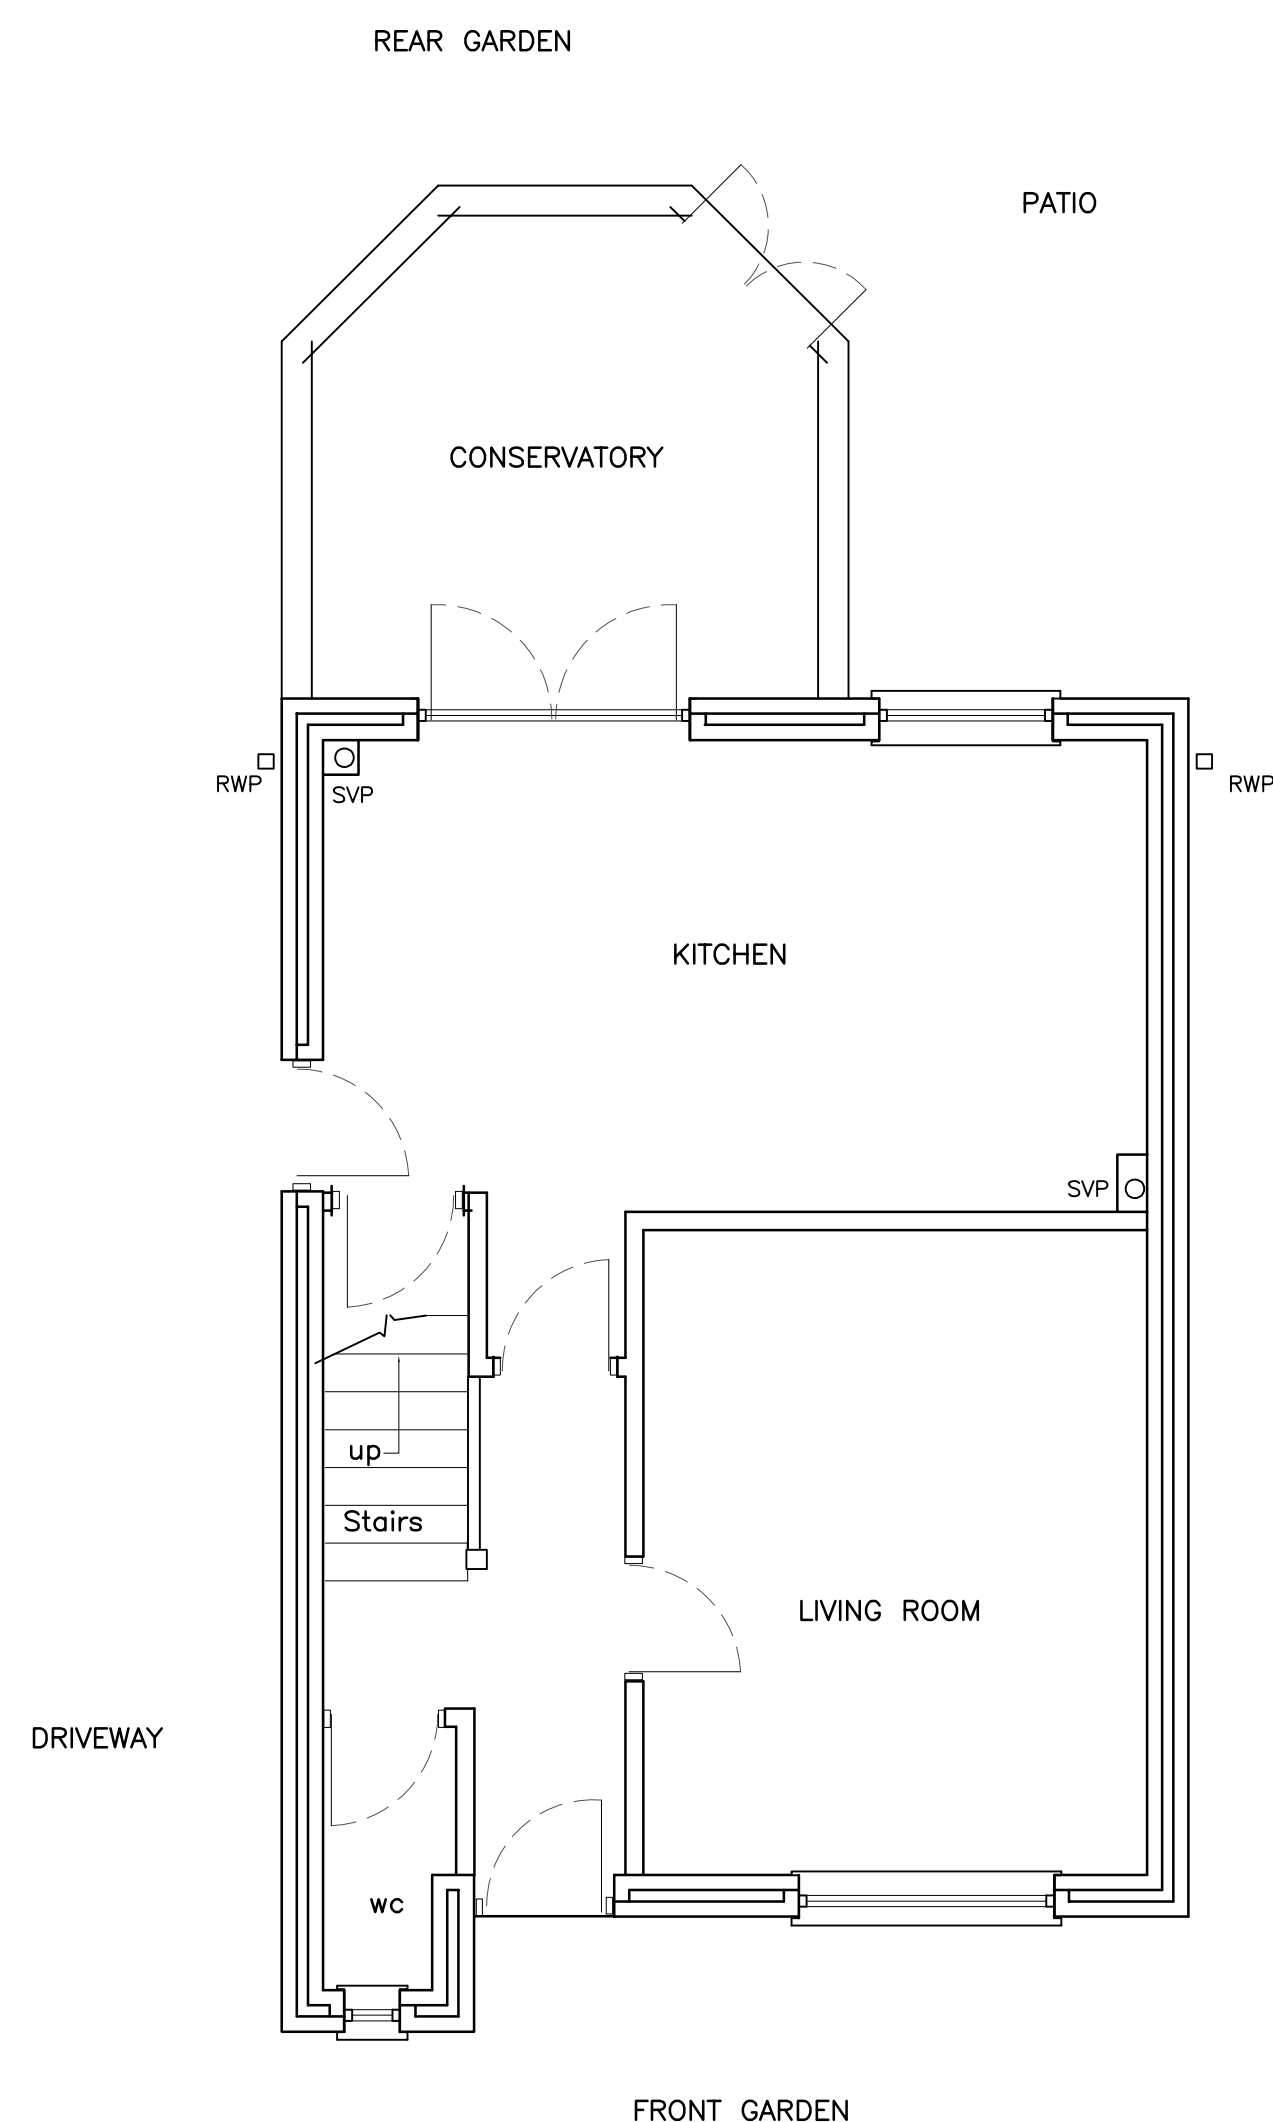

PLAN ON GROUND FLOOR AS EXISTING

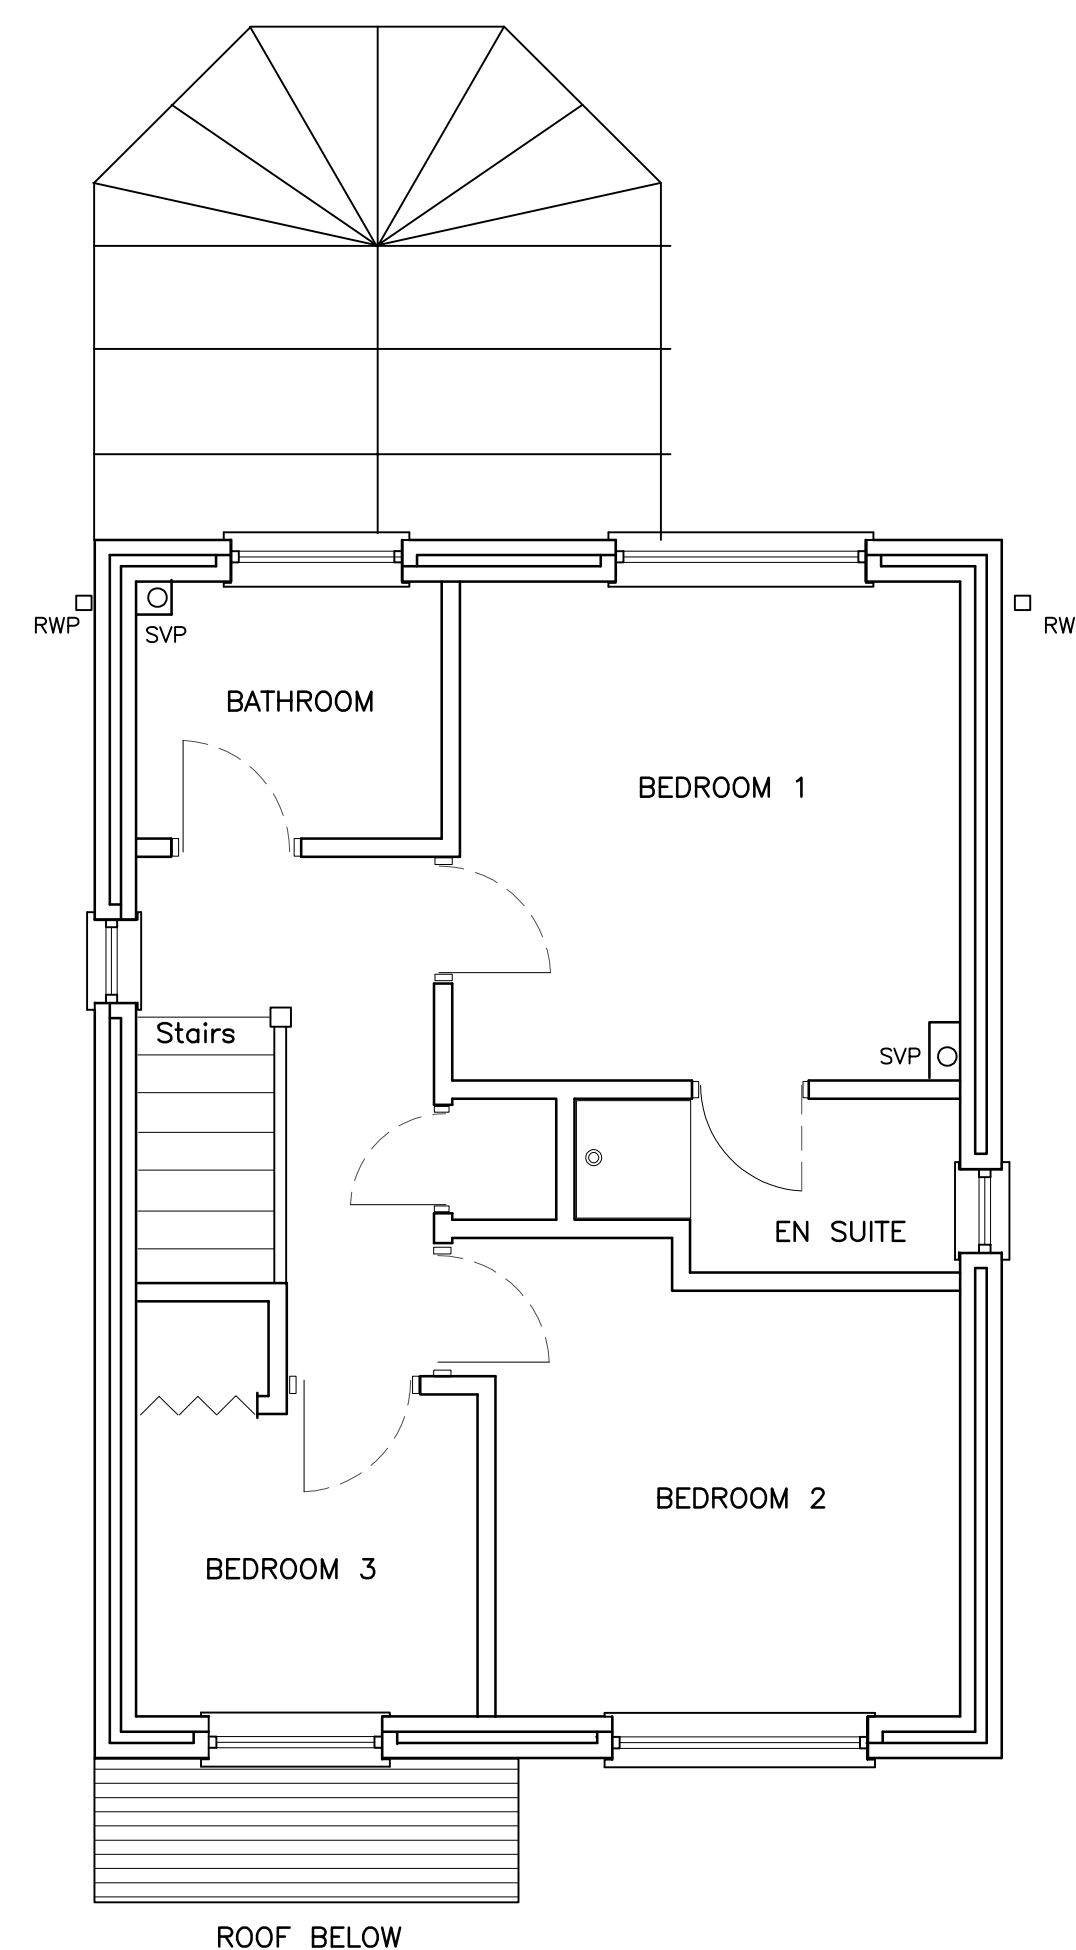


PLAN ON FIRST FLOOR AS EXISTING

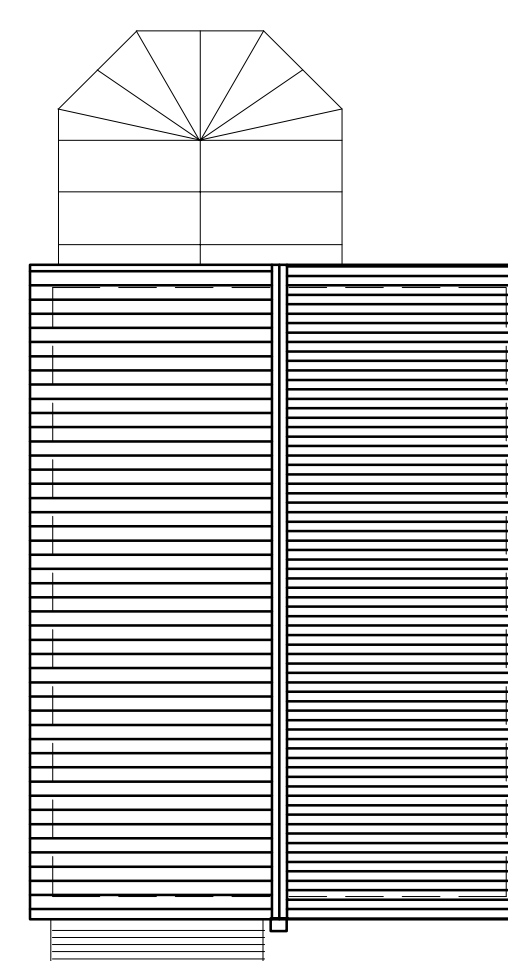

PLAN ON ROOF AS EXISTING
scale 1:100

FOR PROPOSED PLANS SEE DRG 02

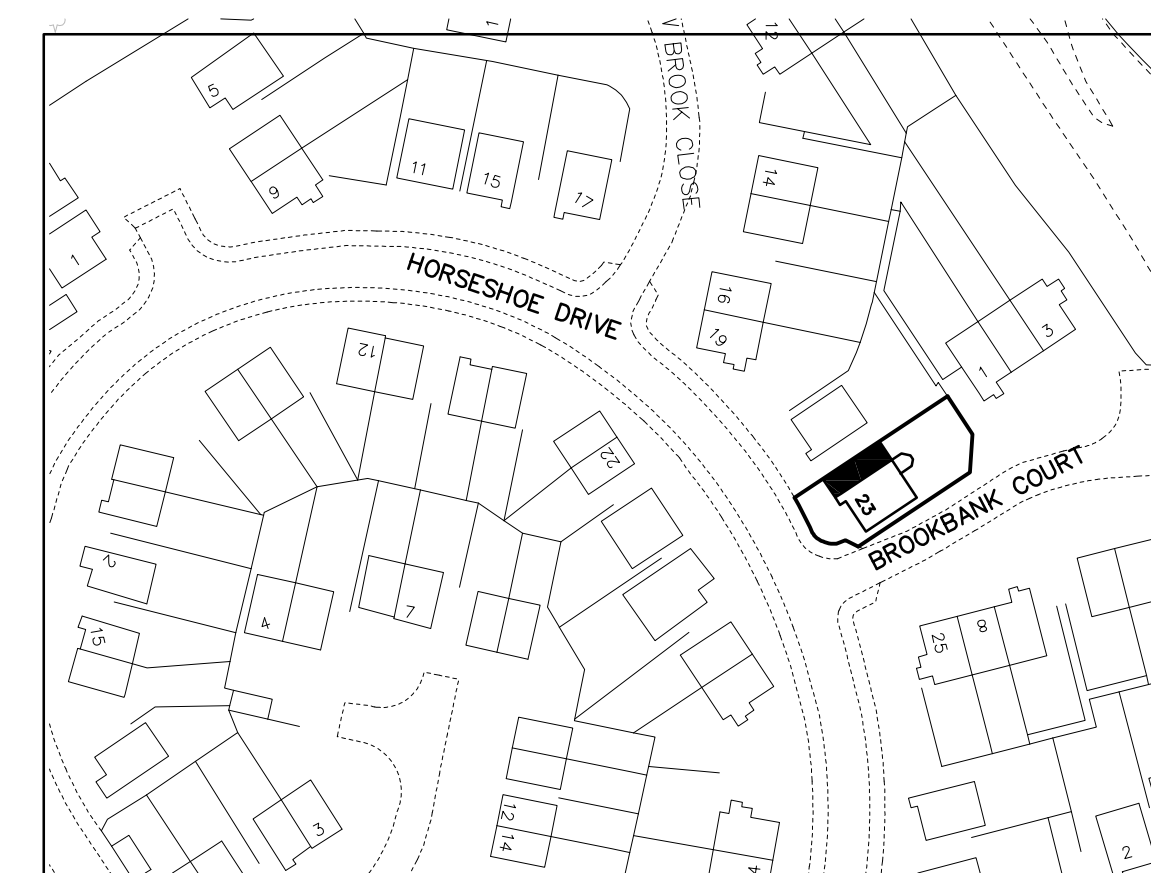

Location Plan 1: 1000

23 Horseshoe Drive
L10 4UF

Existing Elevations & Plans

April 2021
Scale 1 : 50

Mr & Mrs Nash

Proposed Double side Extension

DRG. 01