




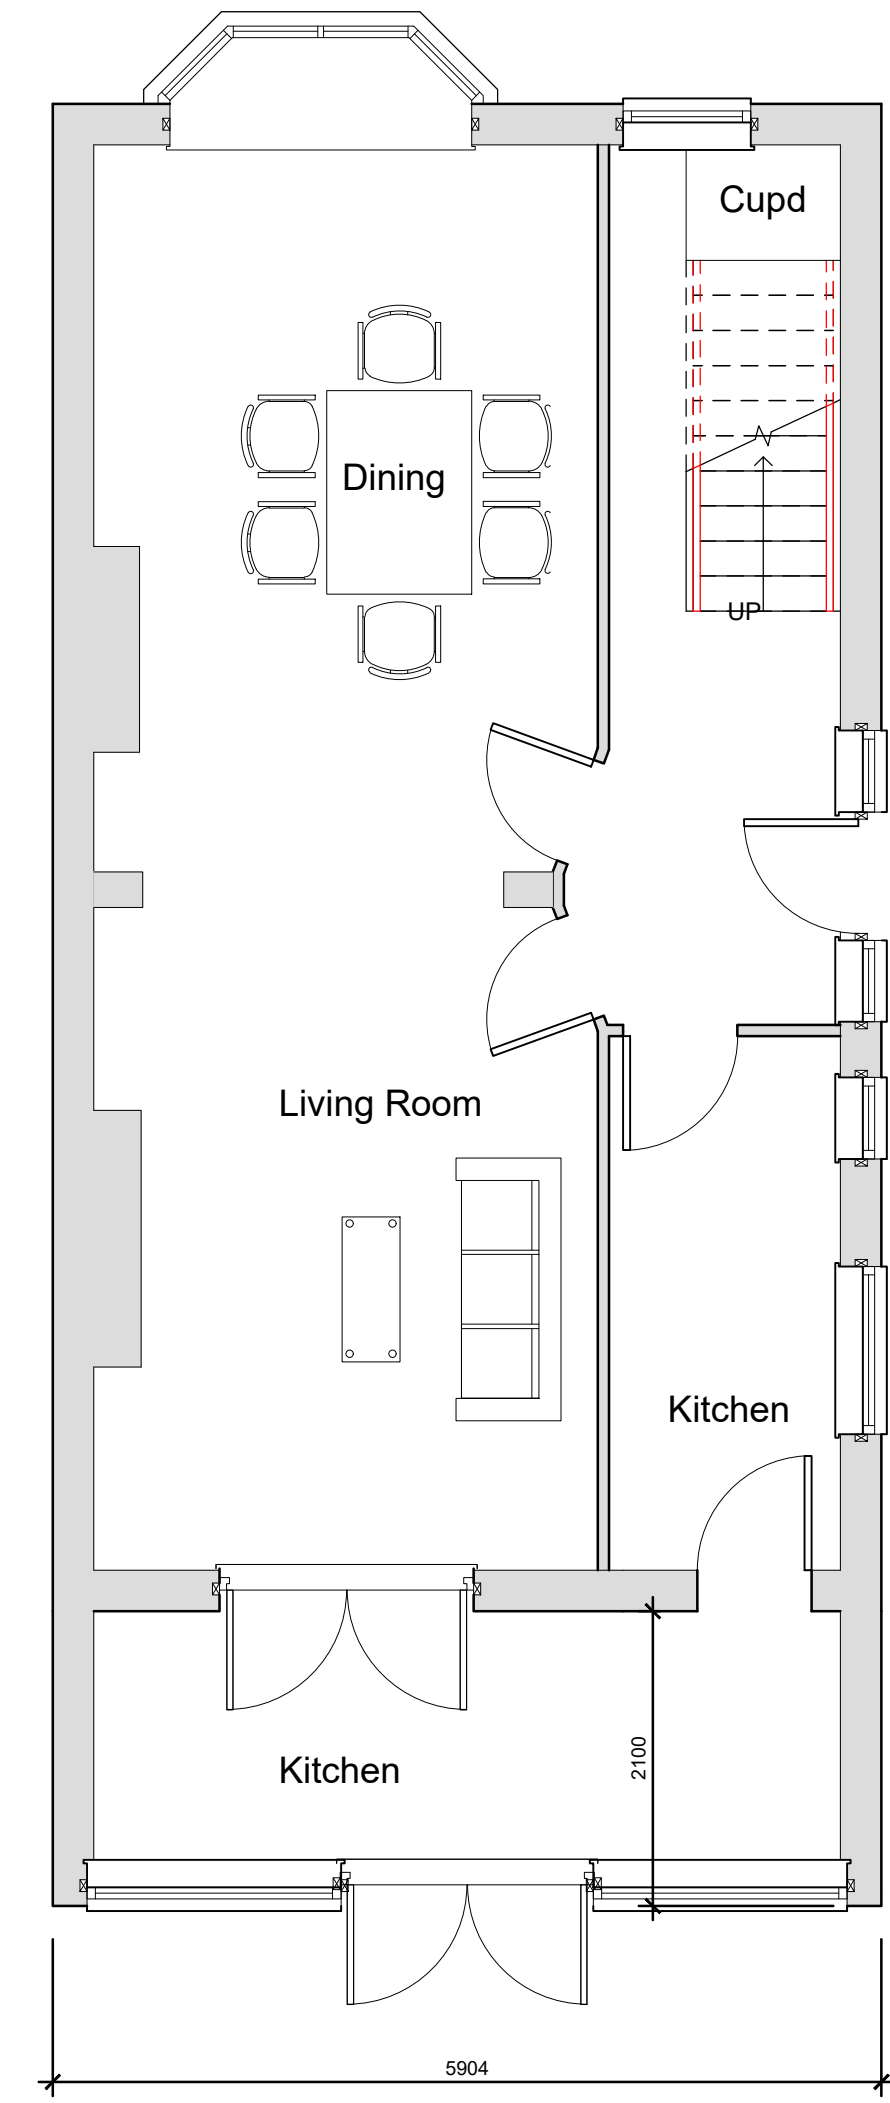


EXISTING FLOOR PLAN 1:50

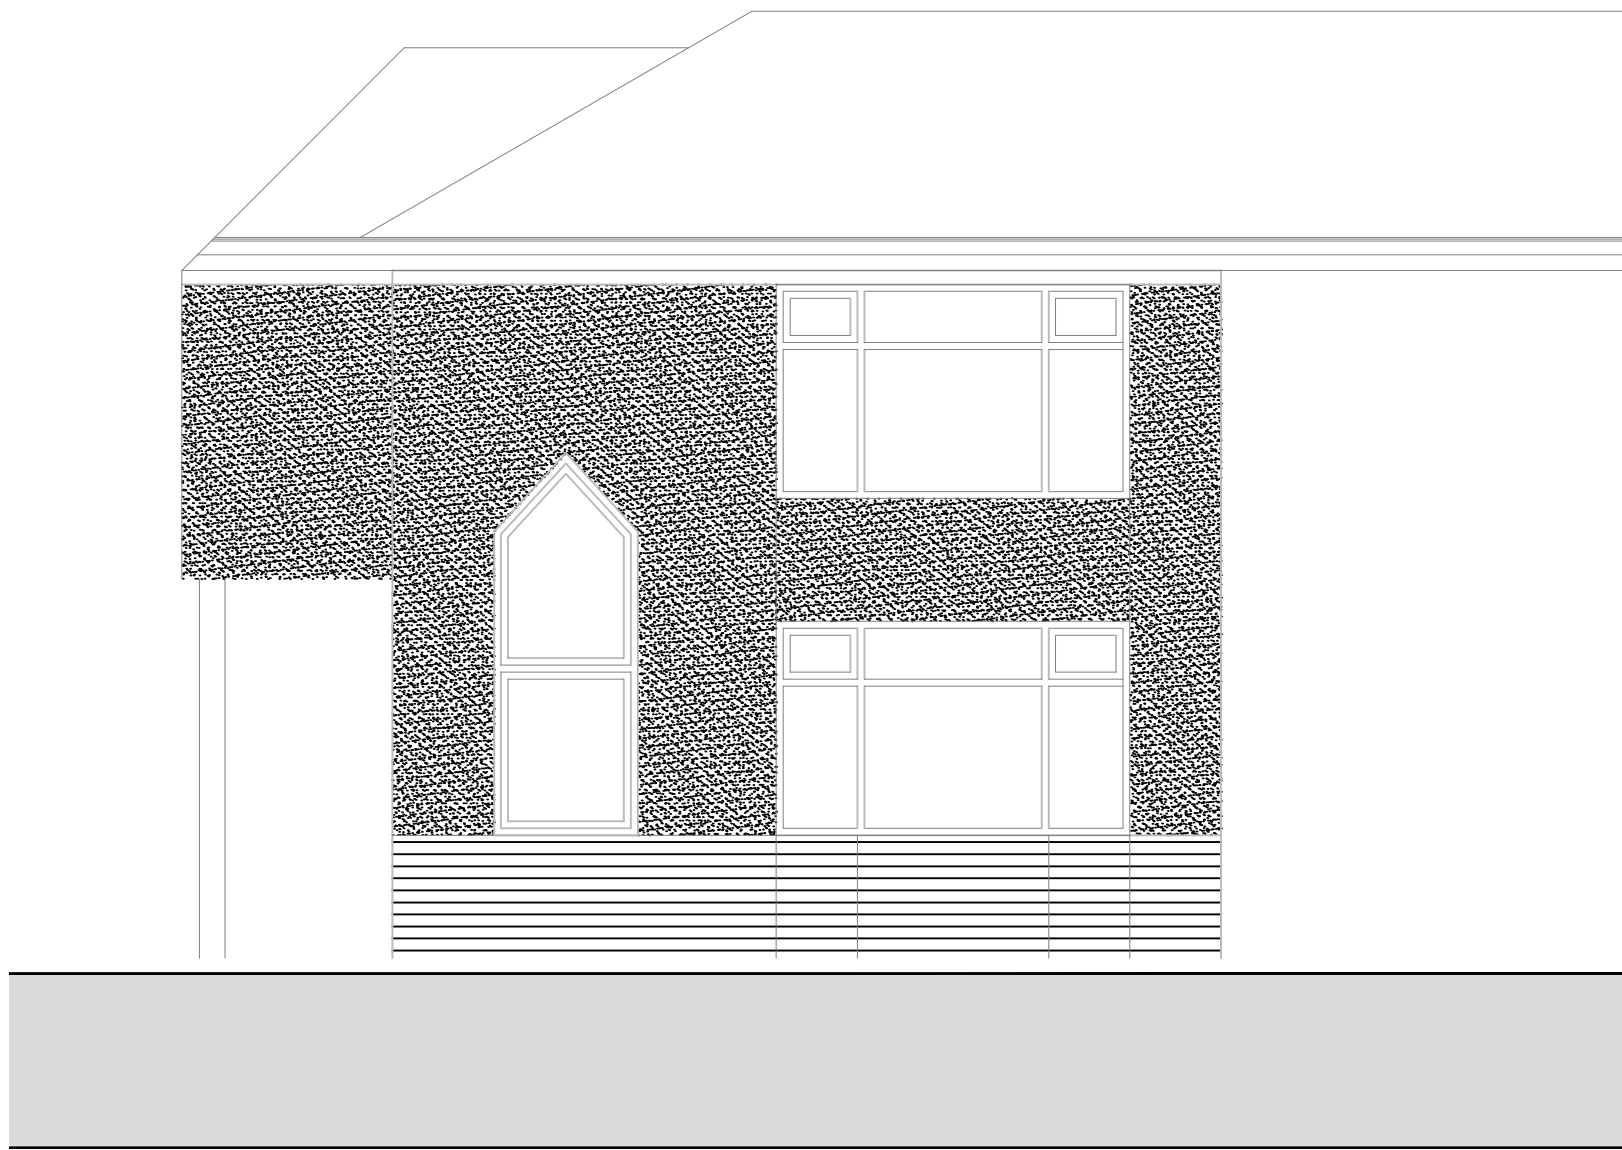


EXISTING FRONT ELEVATION 1:50

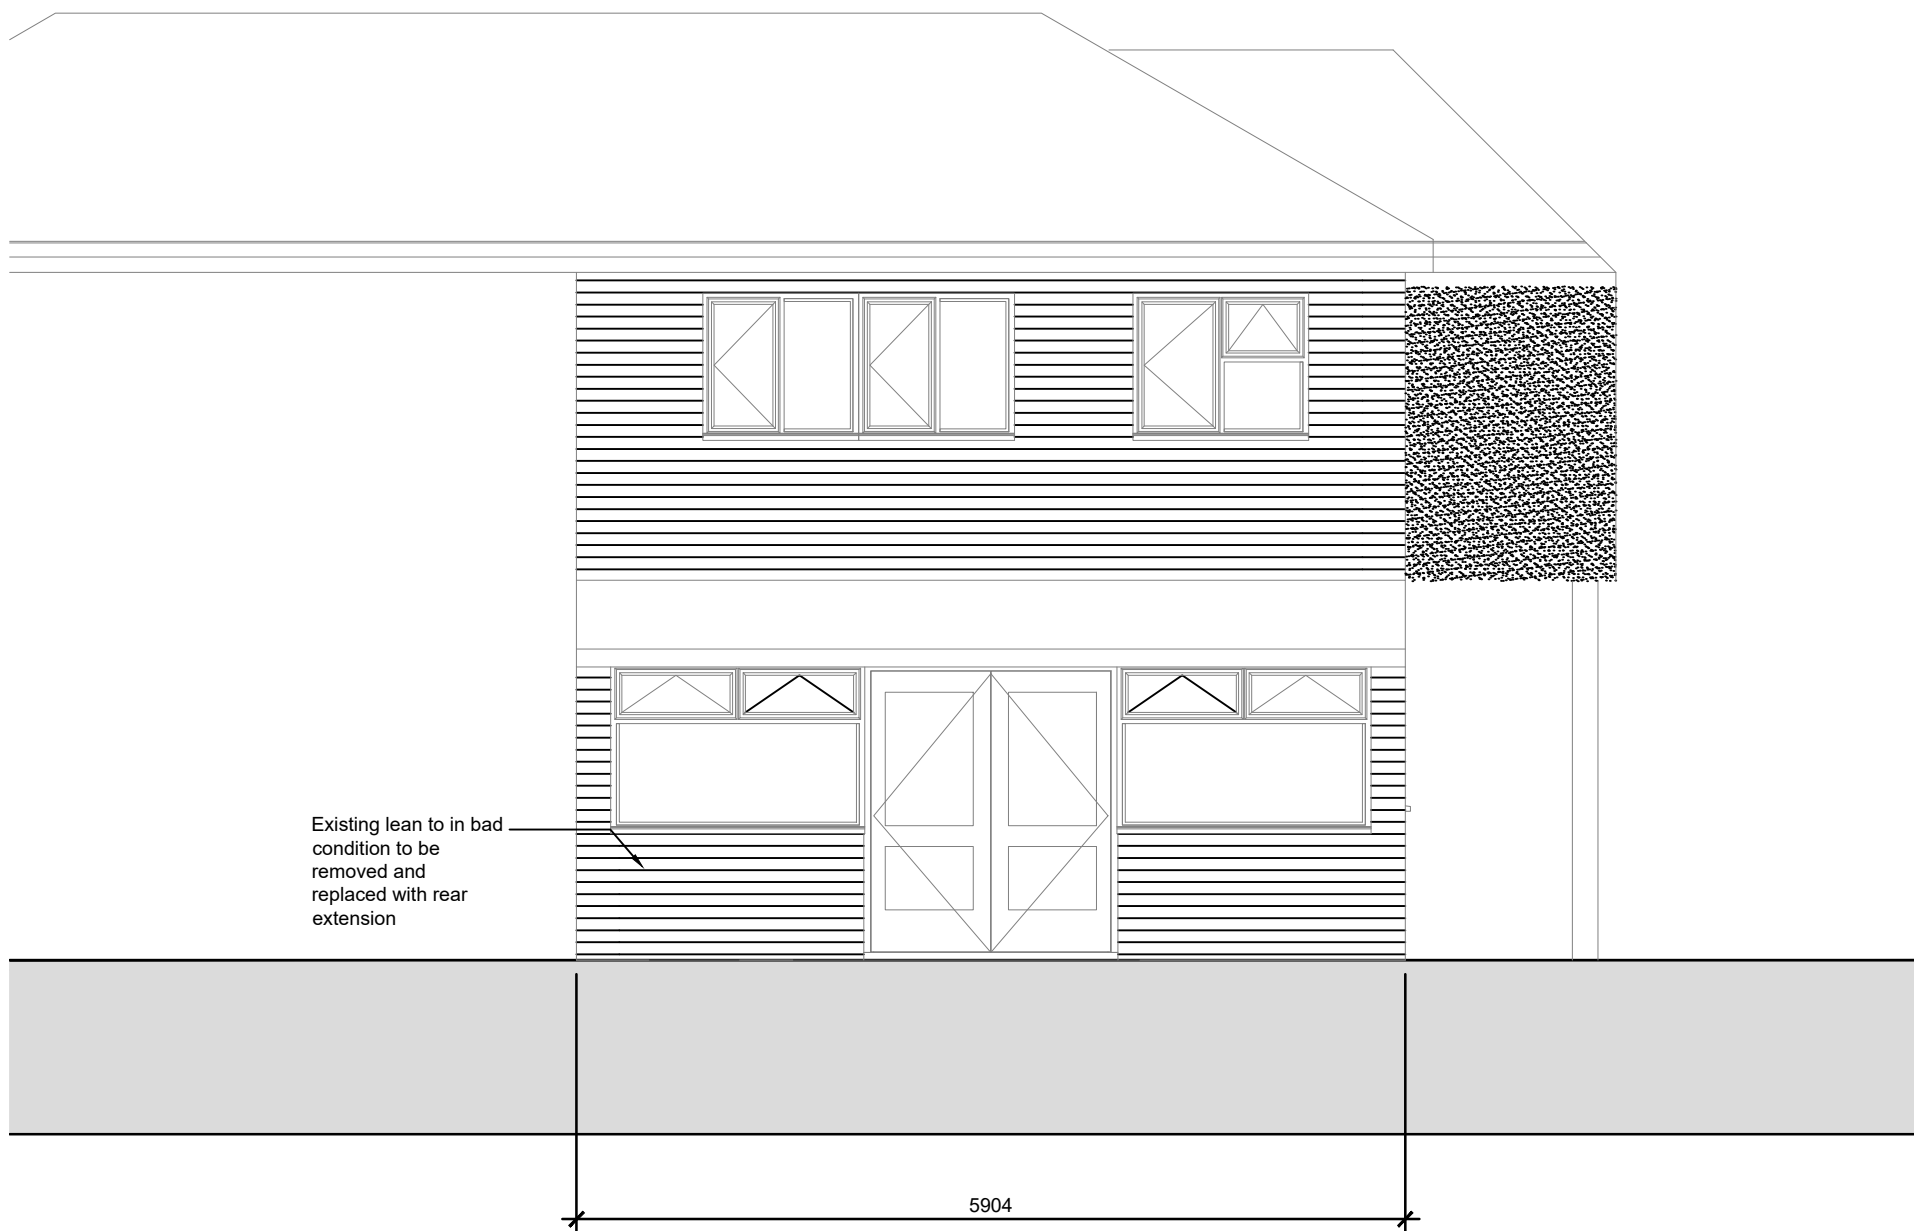


EXISTING REAR ELEVATION 1:50

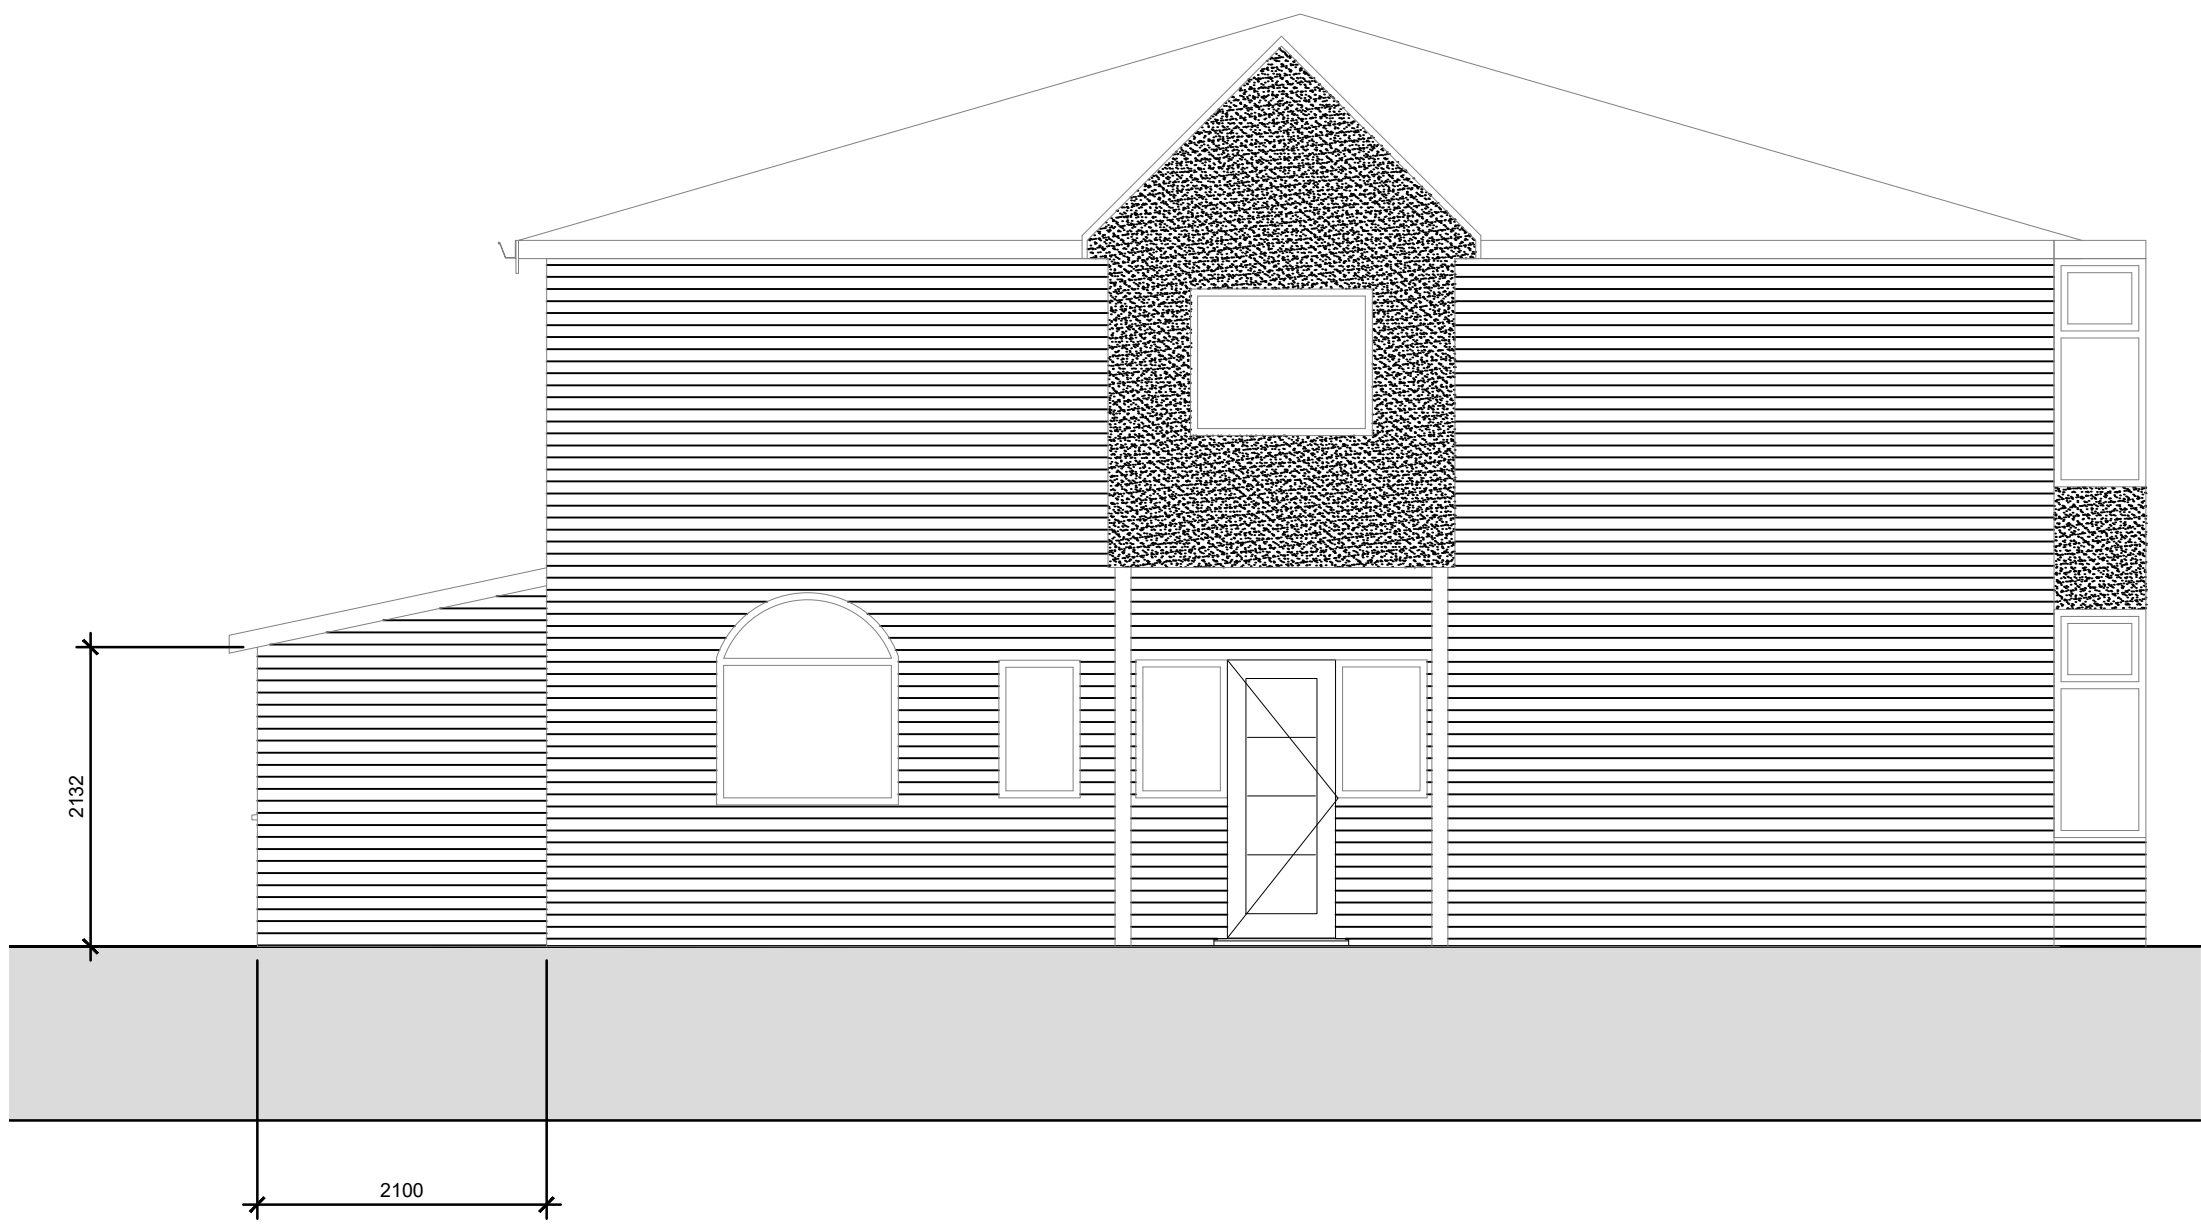

EXISTING SIDE ELEVATION 1:50

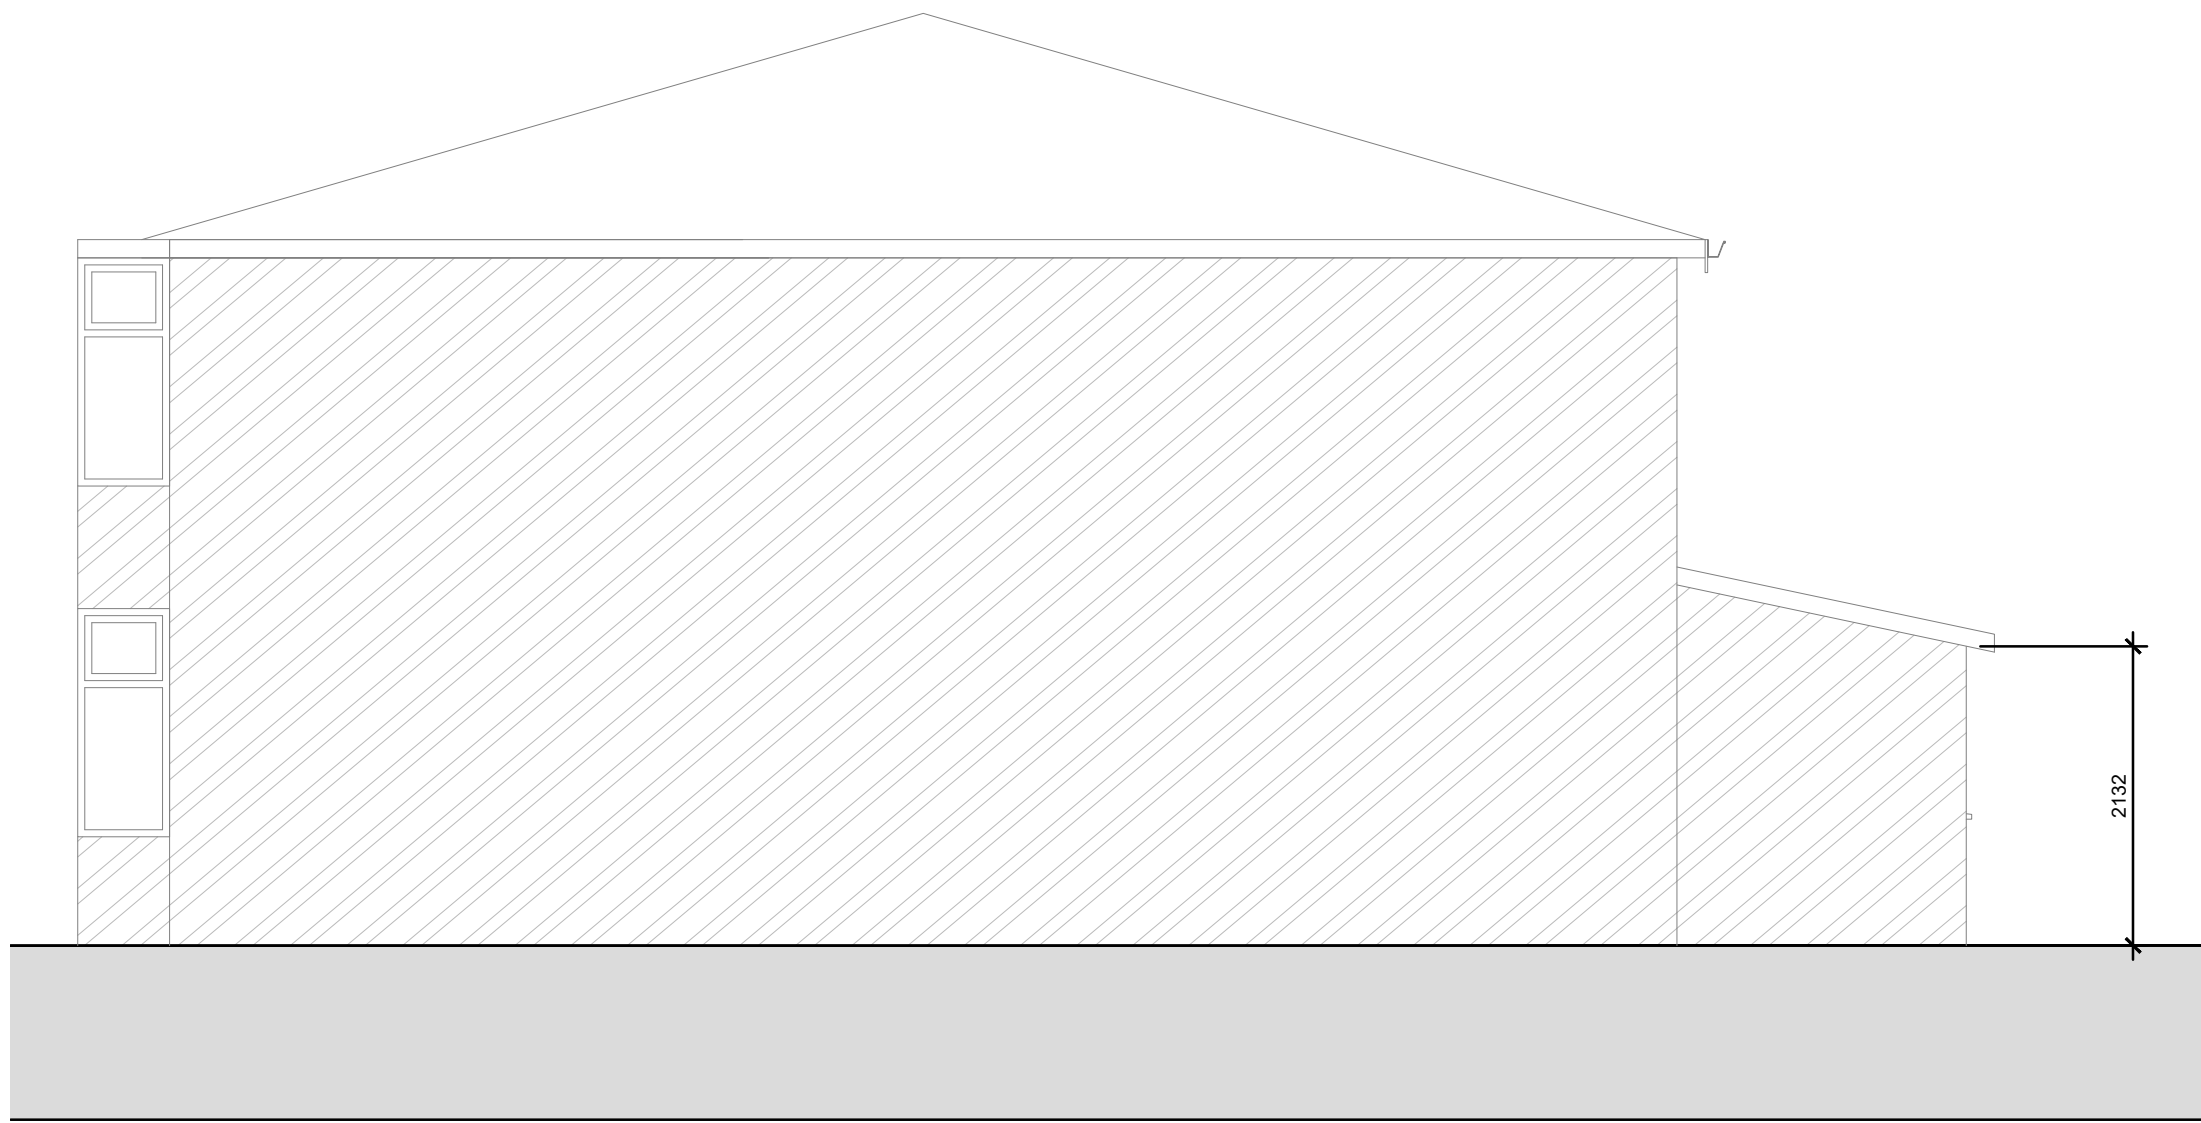

EXISTING SIDE ELEVATION 1:50 (VIEW FROM No. 2)

 

This drawing is copyright of Ricco Design Studio and may not be reproduced in any way without their specific permission.
All dimensions are to be checked on site. Do not scale from this drawing, work to figured dimensions only. Any errors or queries please contact Ricco Design Studio

- Notes**
1. Drawing for planning purposes only

01 Issued for planning approval	14/05/2021	GB
REVISION DETAILS		
REVISION DETAILS	Date	By
☐ Draft		
☐ Preliminary		
☐ For Approval		
☐ Planning		
☐ Building Regulations		
☐ Tender		
☐ Contract		
☐ Construction		
☐ As Built		
RICCODESIGN		
S T U D I O		
Level One Basecamp 49 Jamaica Street Liverpool L8 0AH		
CLIENT		
Jenni Talbot		
PROJECT		
Rear Extension 4 Edna Avenue Liverpool L10 0AN		
DRAWING TITLE		
Existing Floor Plan and Elevations		
Drawn By	Scale @ A1:	Date:
GB	1:50	14.05.21
DRAWING NO:	Revision:	
RDS-EDN-FPEL-01	01	