


NOTES

Drawings are to be used for obtaining planning permission & building regulations approval only. All measurements to be checked on site. Approved drawings are to be read in conjunction with the written specification. Any discrepancies within the project documentation are to be reported to this Practice for resolution.

© AG Architectural Solutions Ltd.  
Note that the 'Party Wall etc. Act 1996' should be considered prior to the commencement of work.

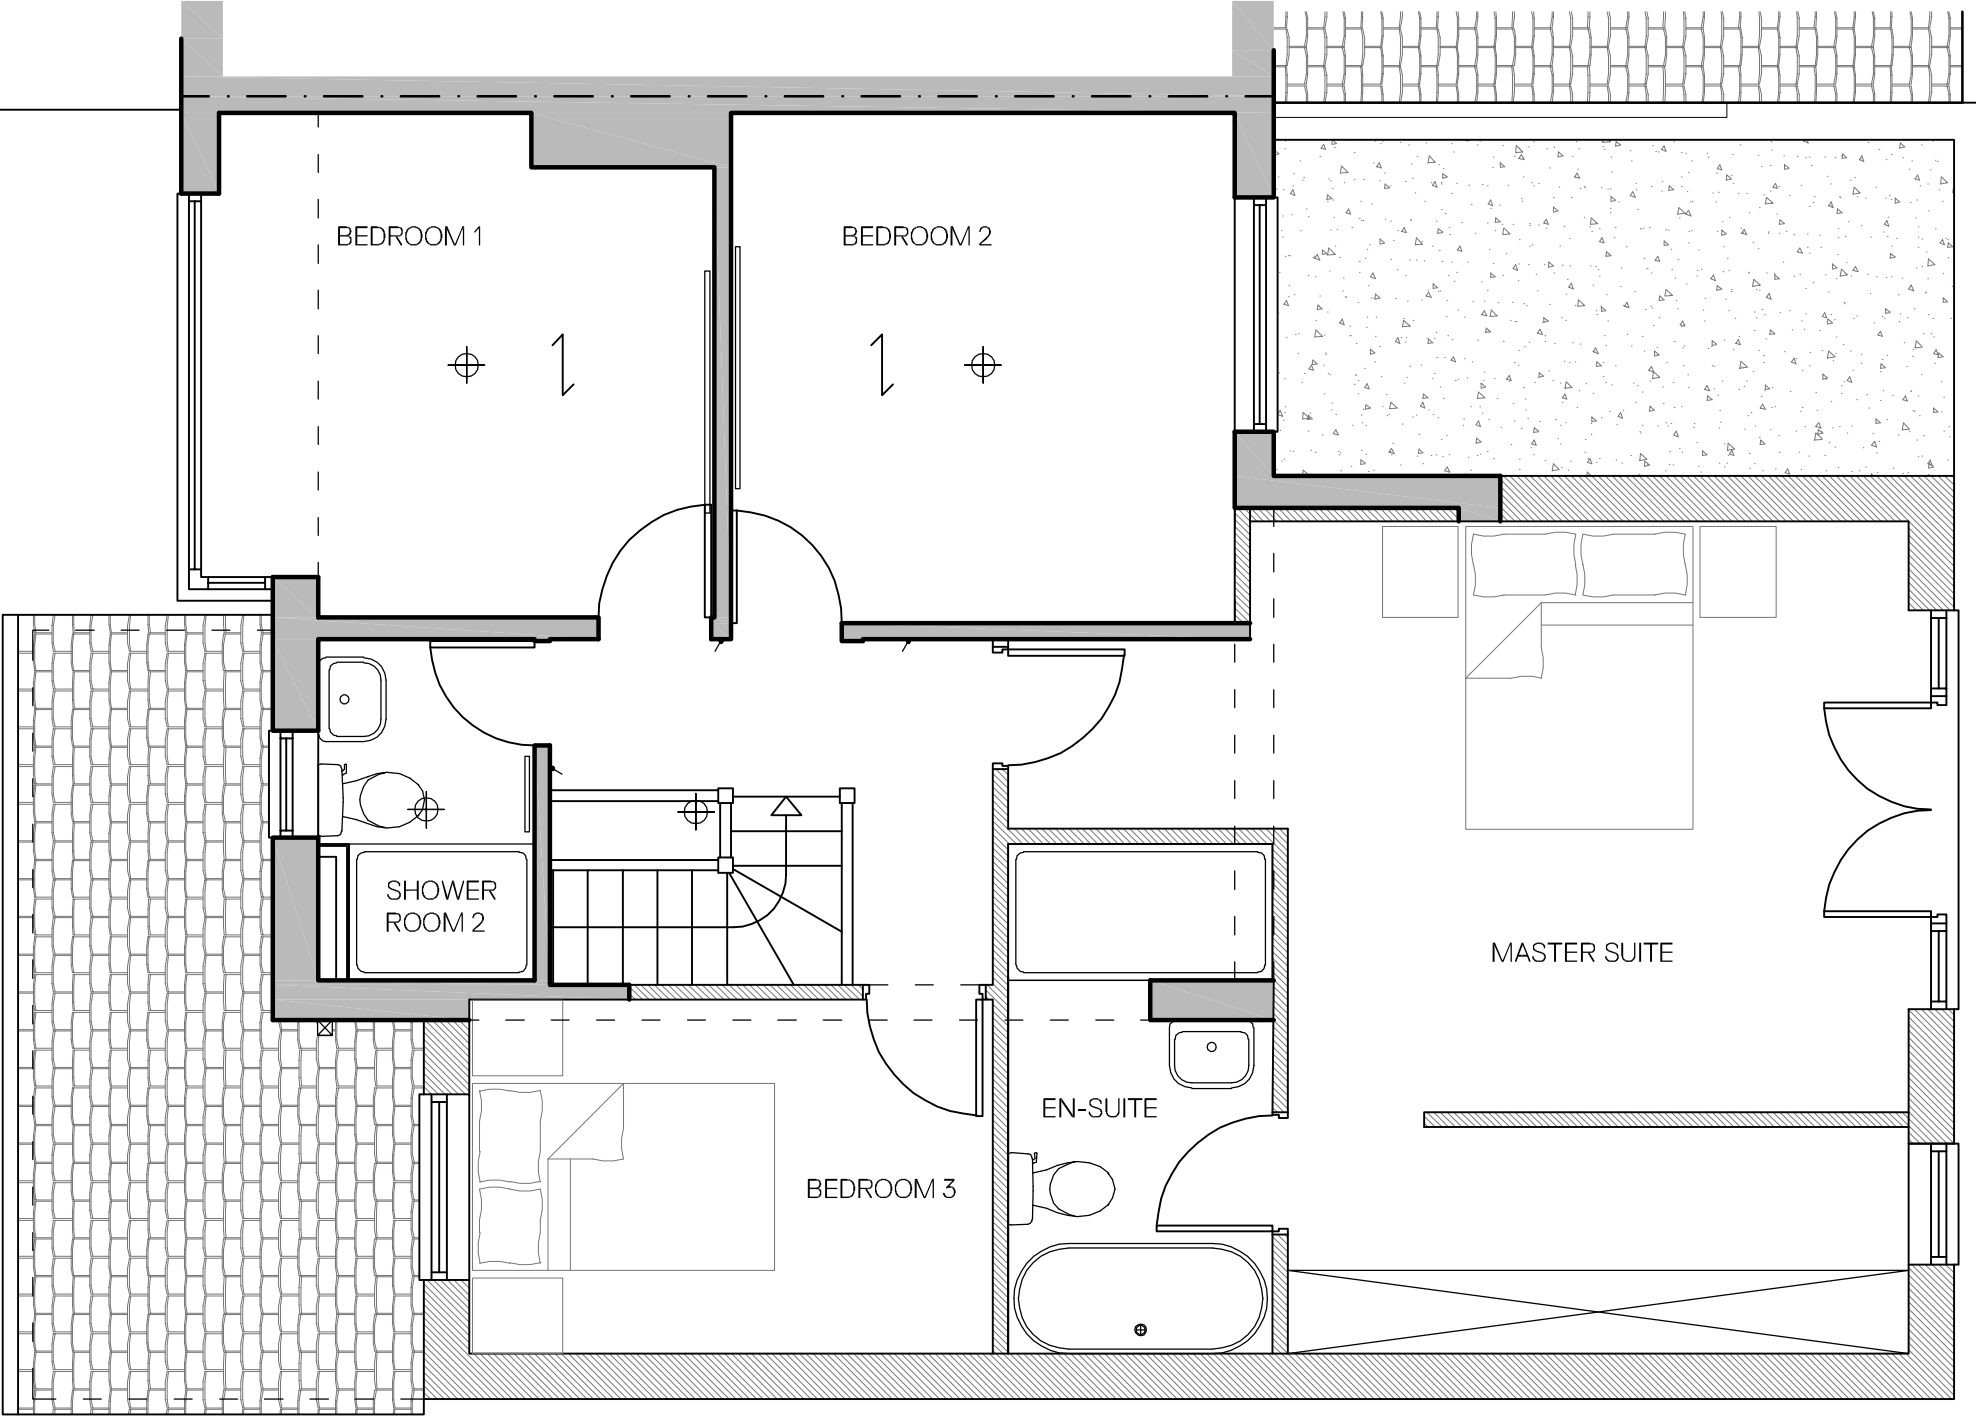

First Floor Plan as Proposed  
Scale - 1:50



**+ AG Architectural Solutions**

19 Hillbrook Road, Offerton, Stockport, SK1 4JW  
0161 355 5880  
enquiries@ag-solutions.co.uk

**Mr & Mrs Cliffe**  
46 Gladstone Avenue  
Liverpool  
L16 2LQ



PROJECT : Single & Two Storey Extensions

DRAWING : First Floor Plan as Proposed

DRAWING NO. : 2021.22.P7

DATE : May 2021

SHEET

7

SCALE

1:50 @ A3