



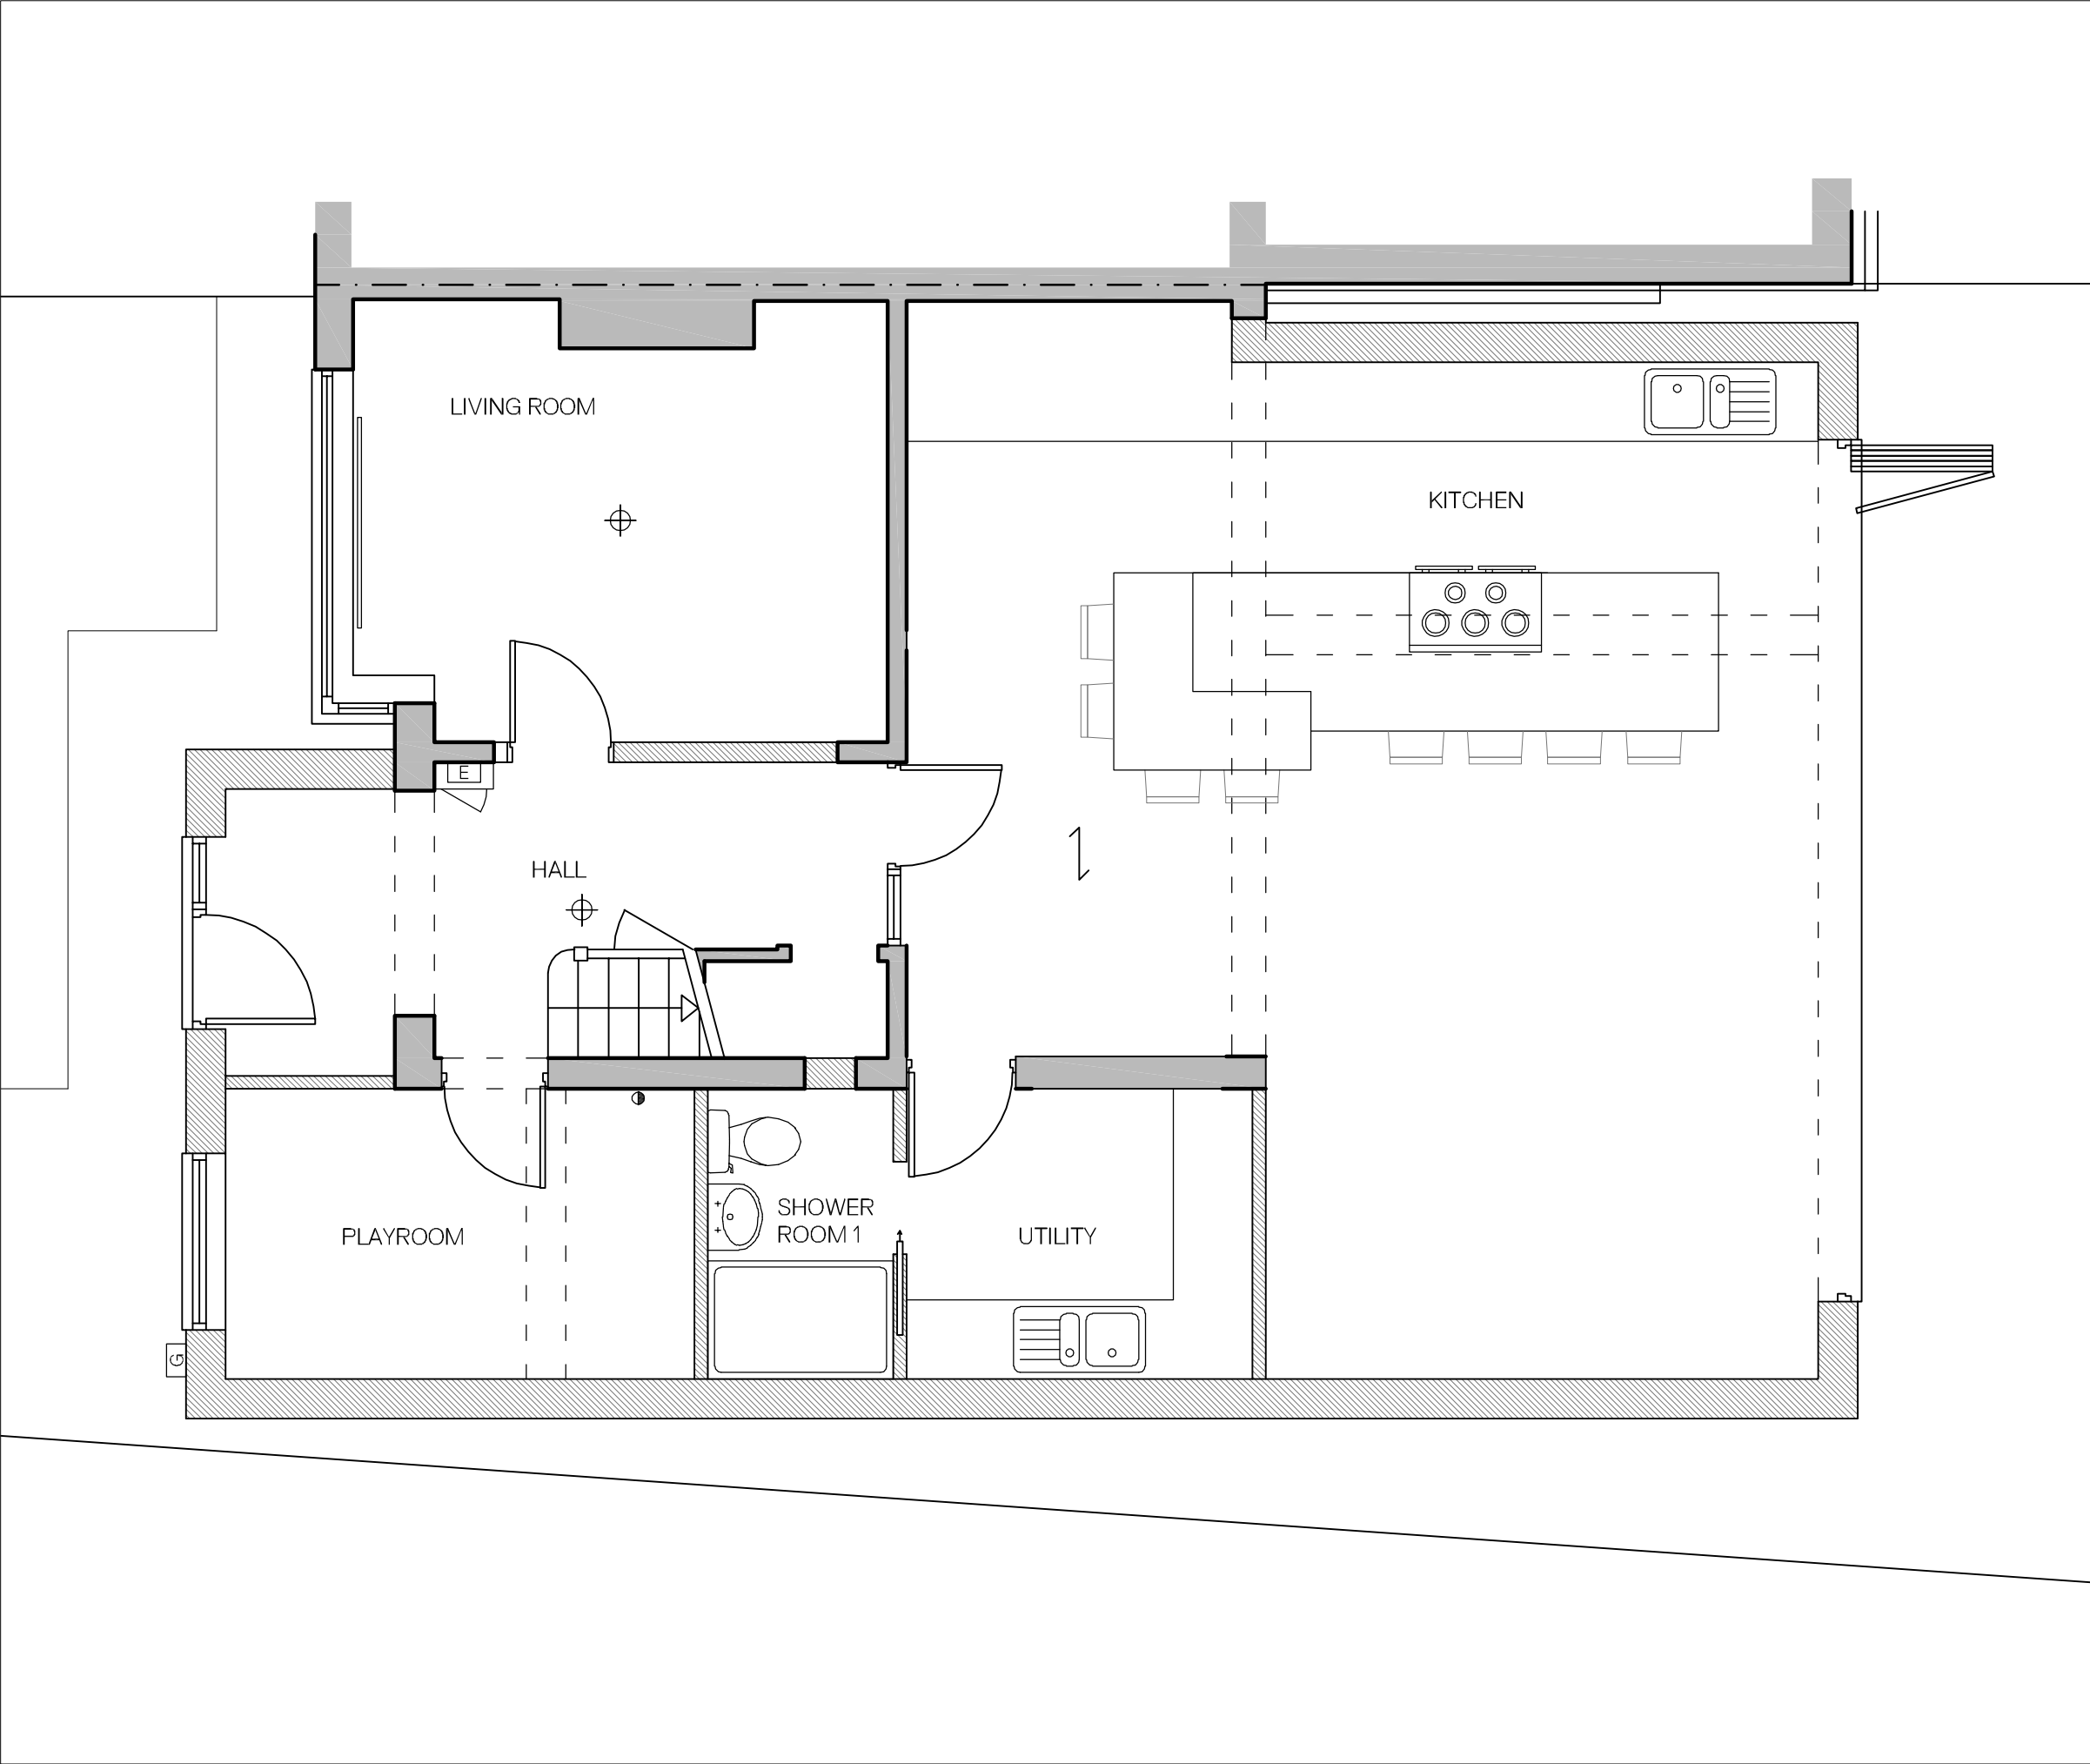

Ground Floor Plan as Proposed
Scale - 1:50

 

NOTES

Drawings are to be used for obtaining planning permission & building regulations approval only. All measurements to be checked on site. Approved drawings are to be read in conjunction with the written specification. Any discrepancies within the project documentation are to be reported to this Practice for resolution.

© AG Architectural Solutions Ltd.

Note that the 'Party Wall etc. Act 1996' should be considered prior to the commencement of work.

+ AG Architectural Solutions

19 Hillbrook Road, Offerton, Stockport, SK1 4JW
0161 355 5880
enquiries@ag-solutions.co.uk

Mr & Mrs Cliffe
46 Gladstone Avenue
Liverpool
L16 2LQ



PROJECT : Single & Two Storey Extensions

DRAWING : Ground Floor Plan as Proposed

DRAWING NO. : 2021.22.P6

DATE : May 2021

SHEET

6

SCALE

1:50 @ A3