




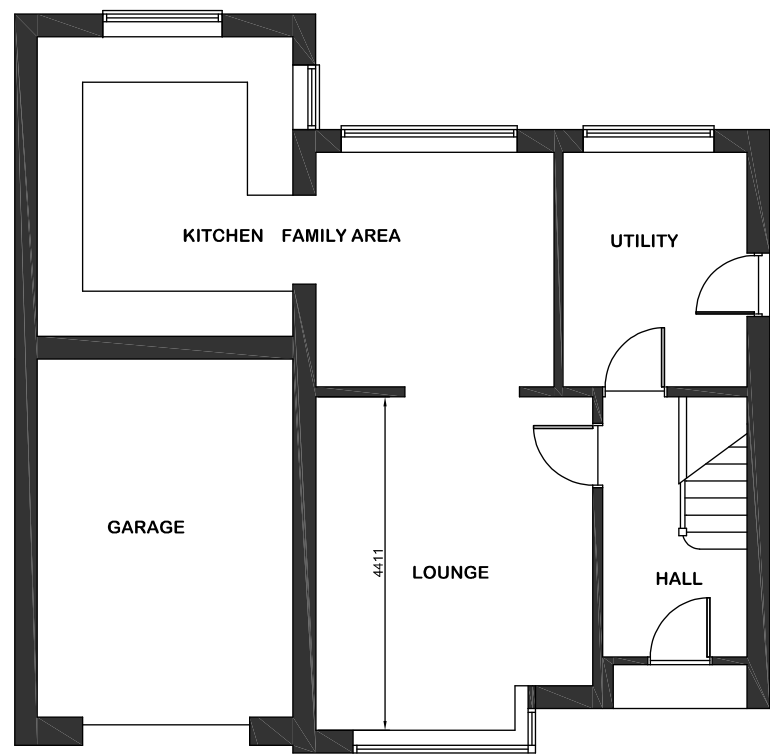

EXISTING GROUND FLOOR PLAN

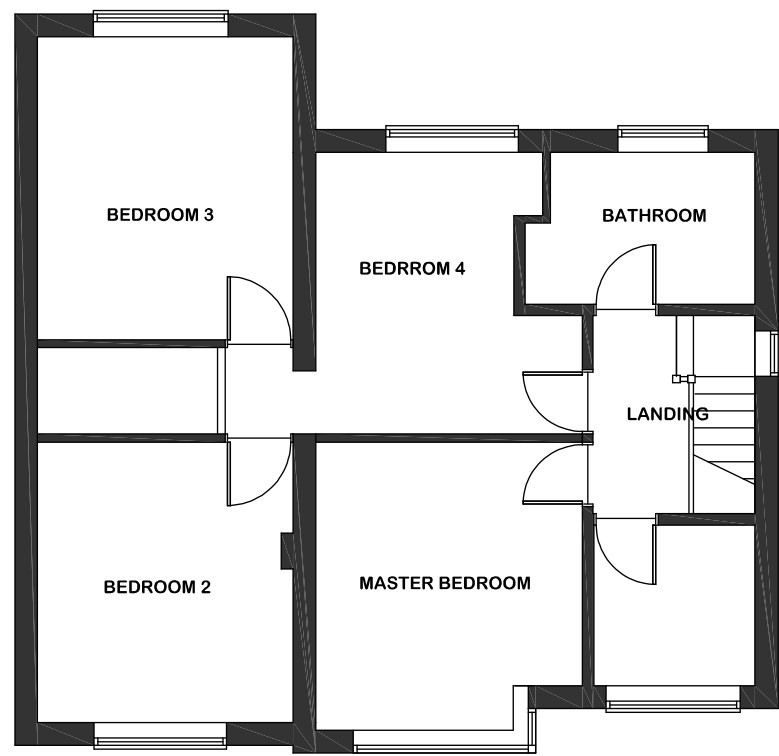


EXISTING FIRST FLOOR PLAN

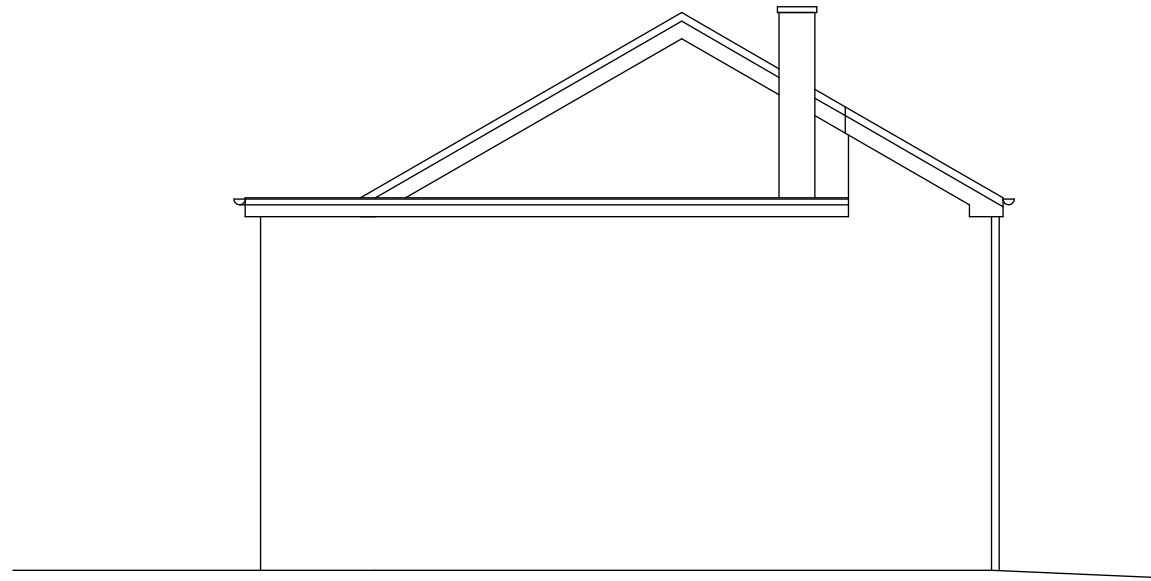


SIDE ELEVATION




FRONT ELEVATION

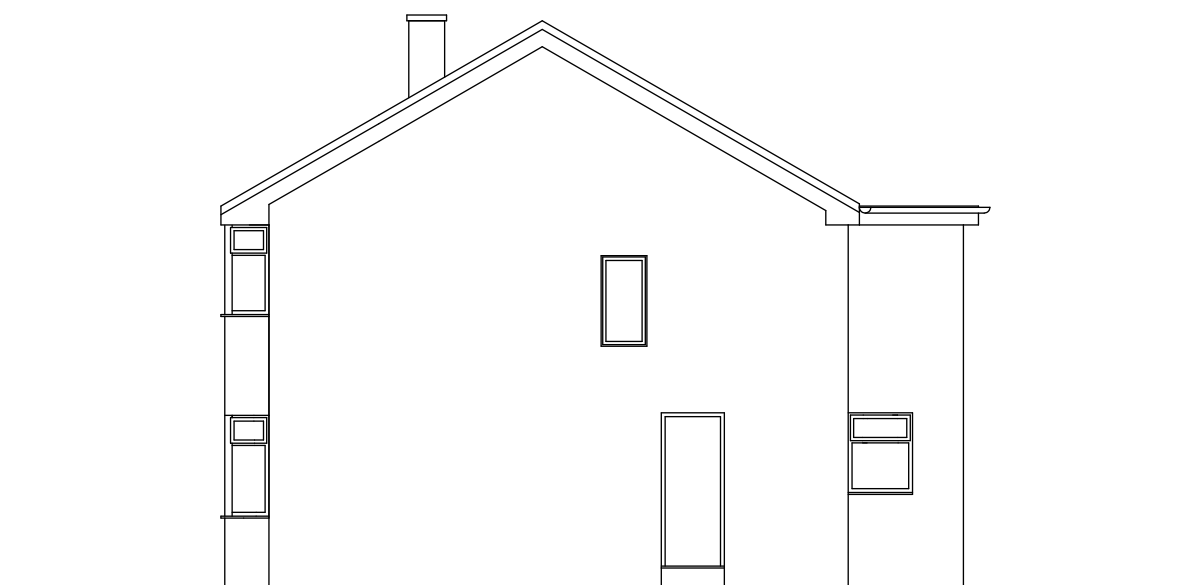



SIDE ELEVATION

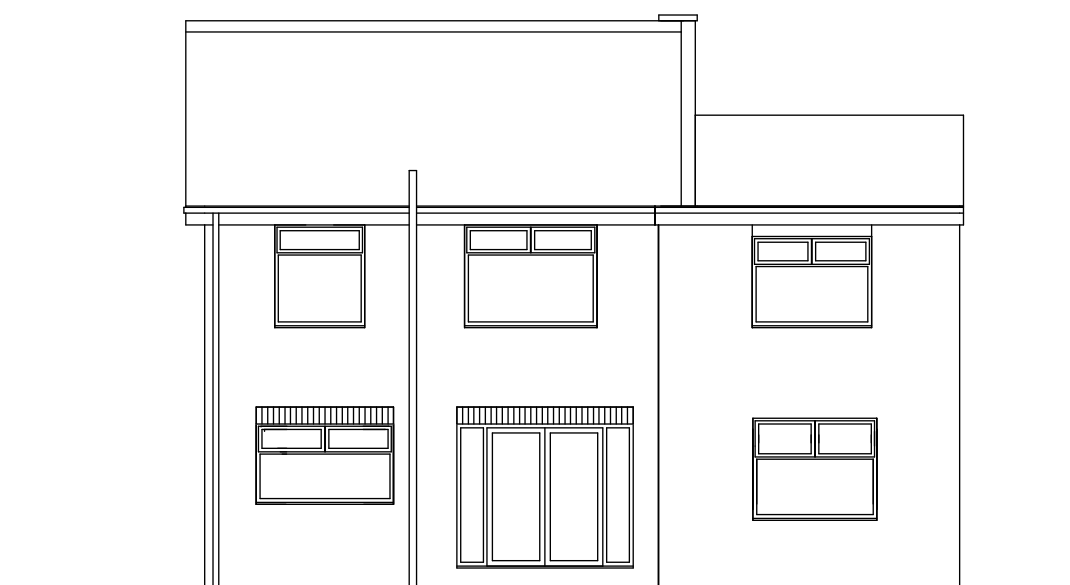

REAR ELEVATION

 

LOCATION PLAN SCALE 1:1250

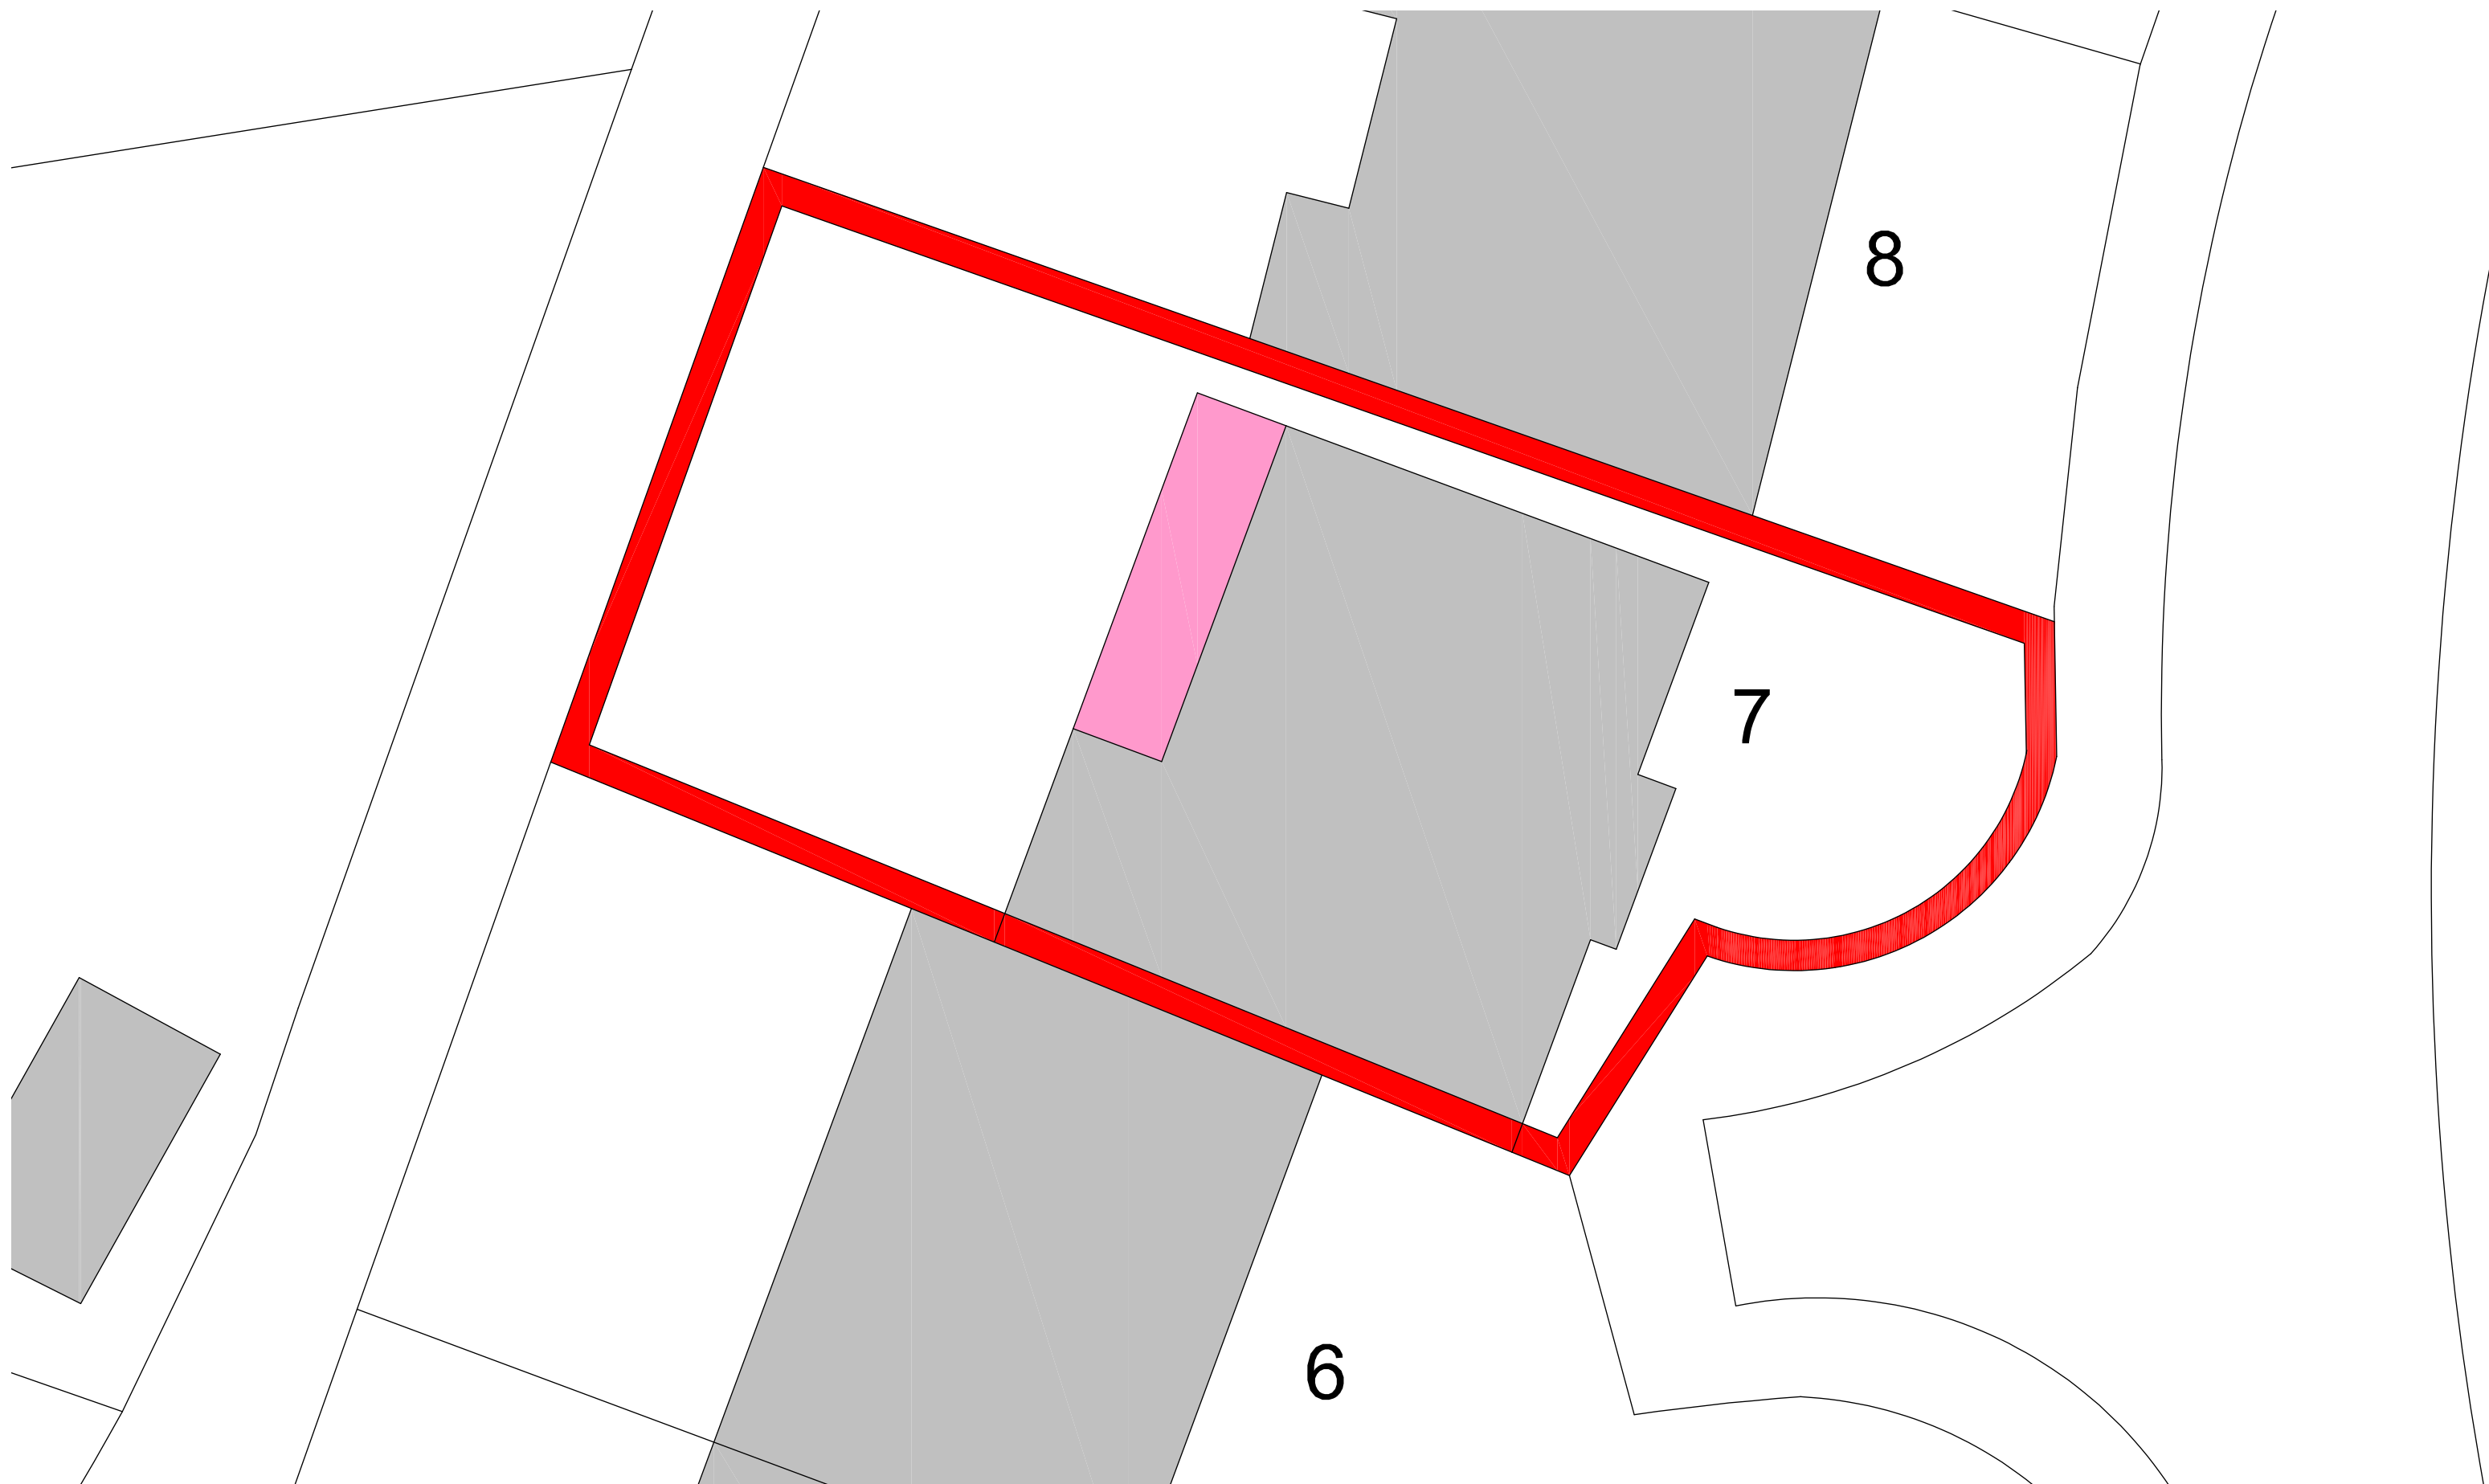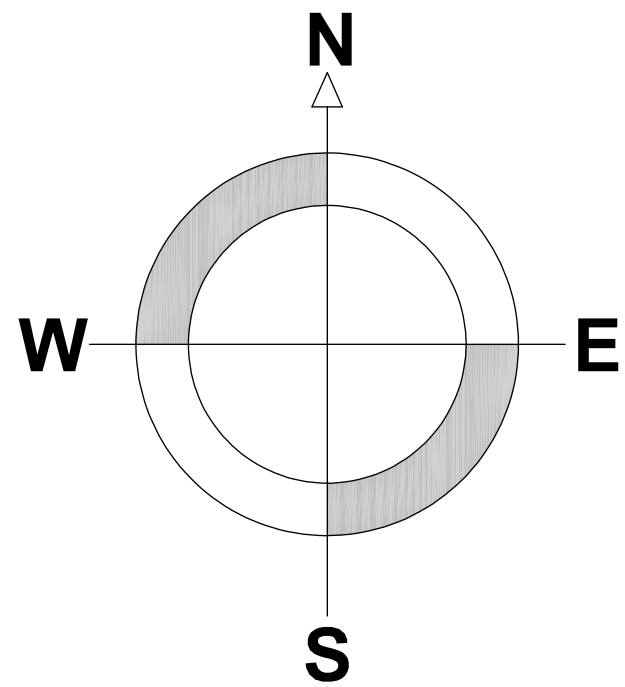

BLOCK PLAN SCALE 1:100



7 KENDAL CLOSE
RAINFORD
WA11 7LG
TEL: 07786 362 196
MAIL: gemorris@blueyonder.co.uk

PROJECT

+ PROPOSED ALTERATIONS
TO DWELLING HOUSE

CLIENT

+ 7 RAWLINSON CRESCENT
HALEWOOD
L26 2XE

DRAWING TITLE

+ EXISTING DETAILS
LOCATION PLAN
BLOCK PLAN

SCALE 1:50, 1:100 1:1250 @ A1

DATE NOV 2022

DRAWING NO.

+ SK 001

THIS DRAWING AND DESIGN IS COPYRIGHT AND MUST NOT BE
REPRODUCED IN PART OR IN WHOLE WITHOUT PRIOR WRITTEN
CONSENT. CONTRACTORS MUST VERIFY ALL DIMENSIONS ON
SITE BEFORE COMMENCING WORK OR PREPARING SHOP
DRAWINGS.