


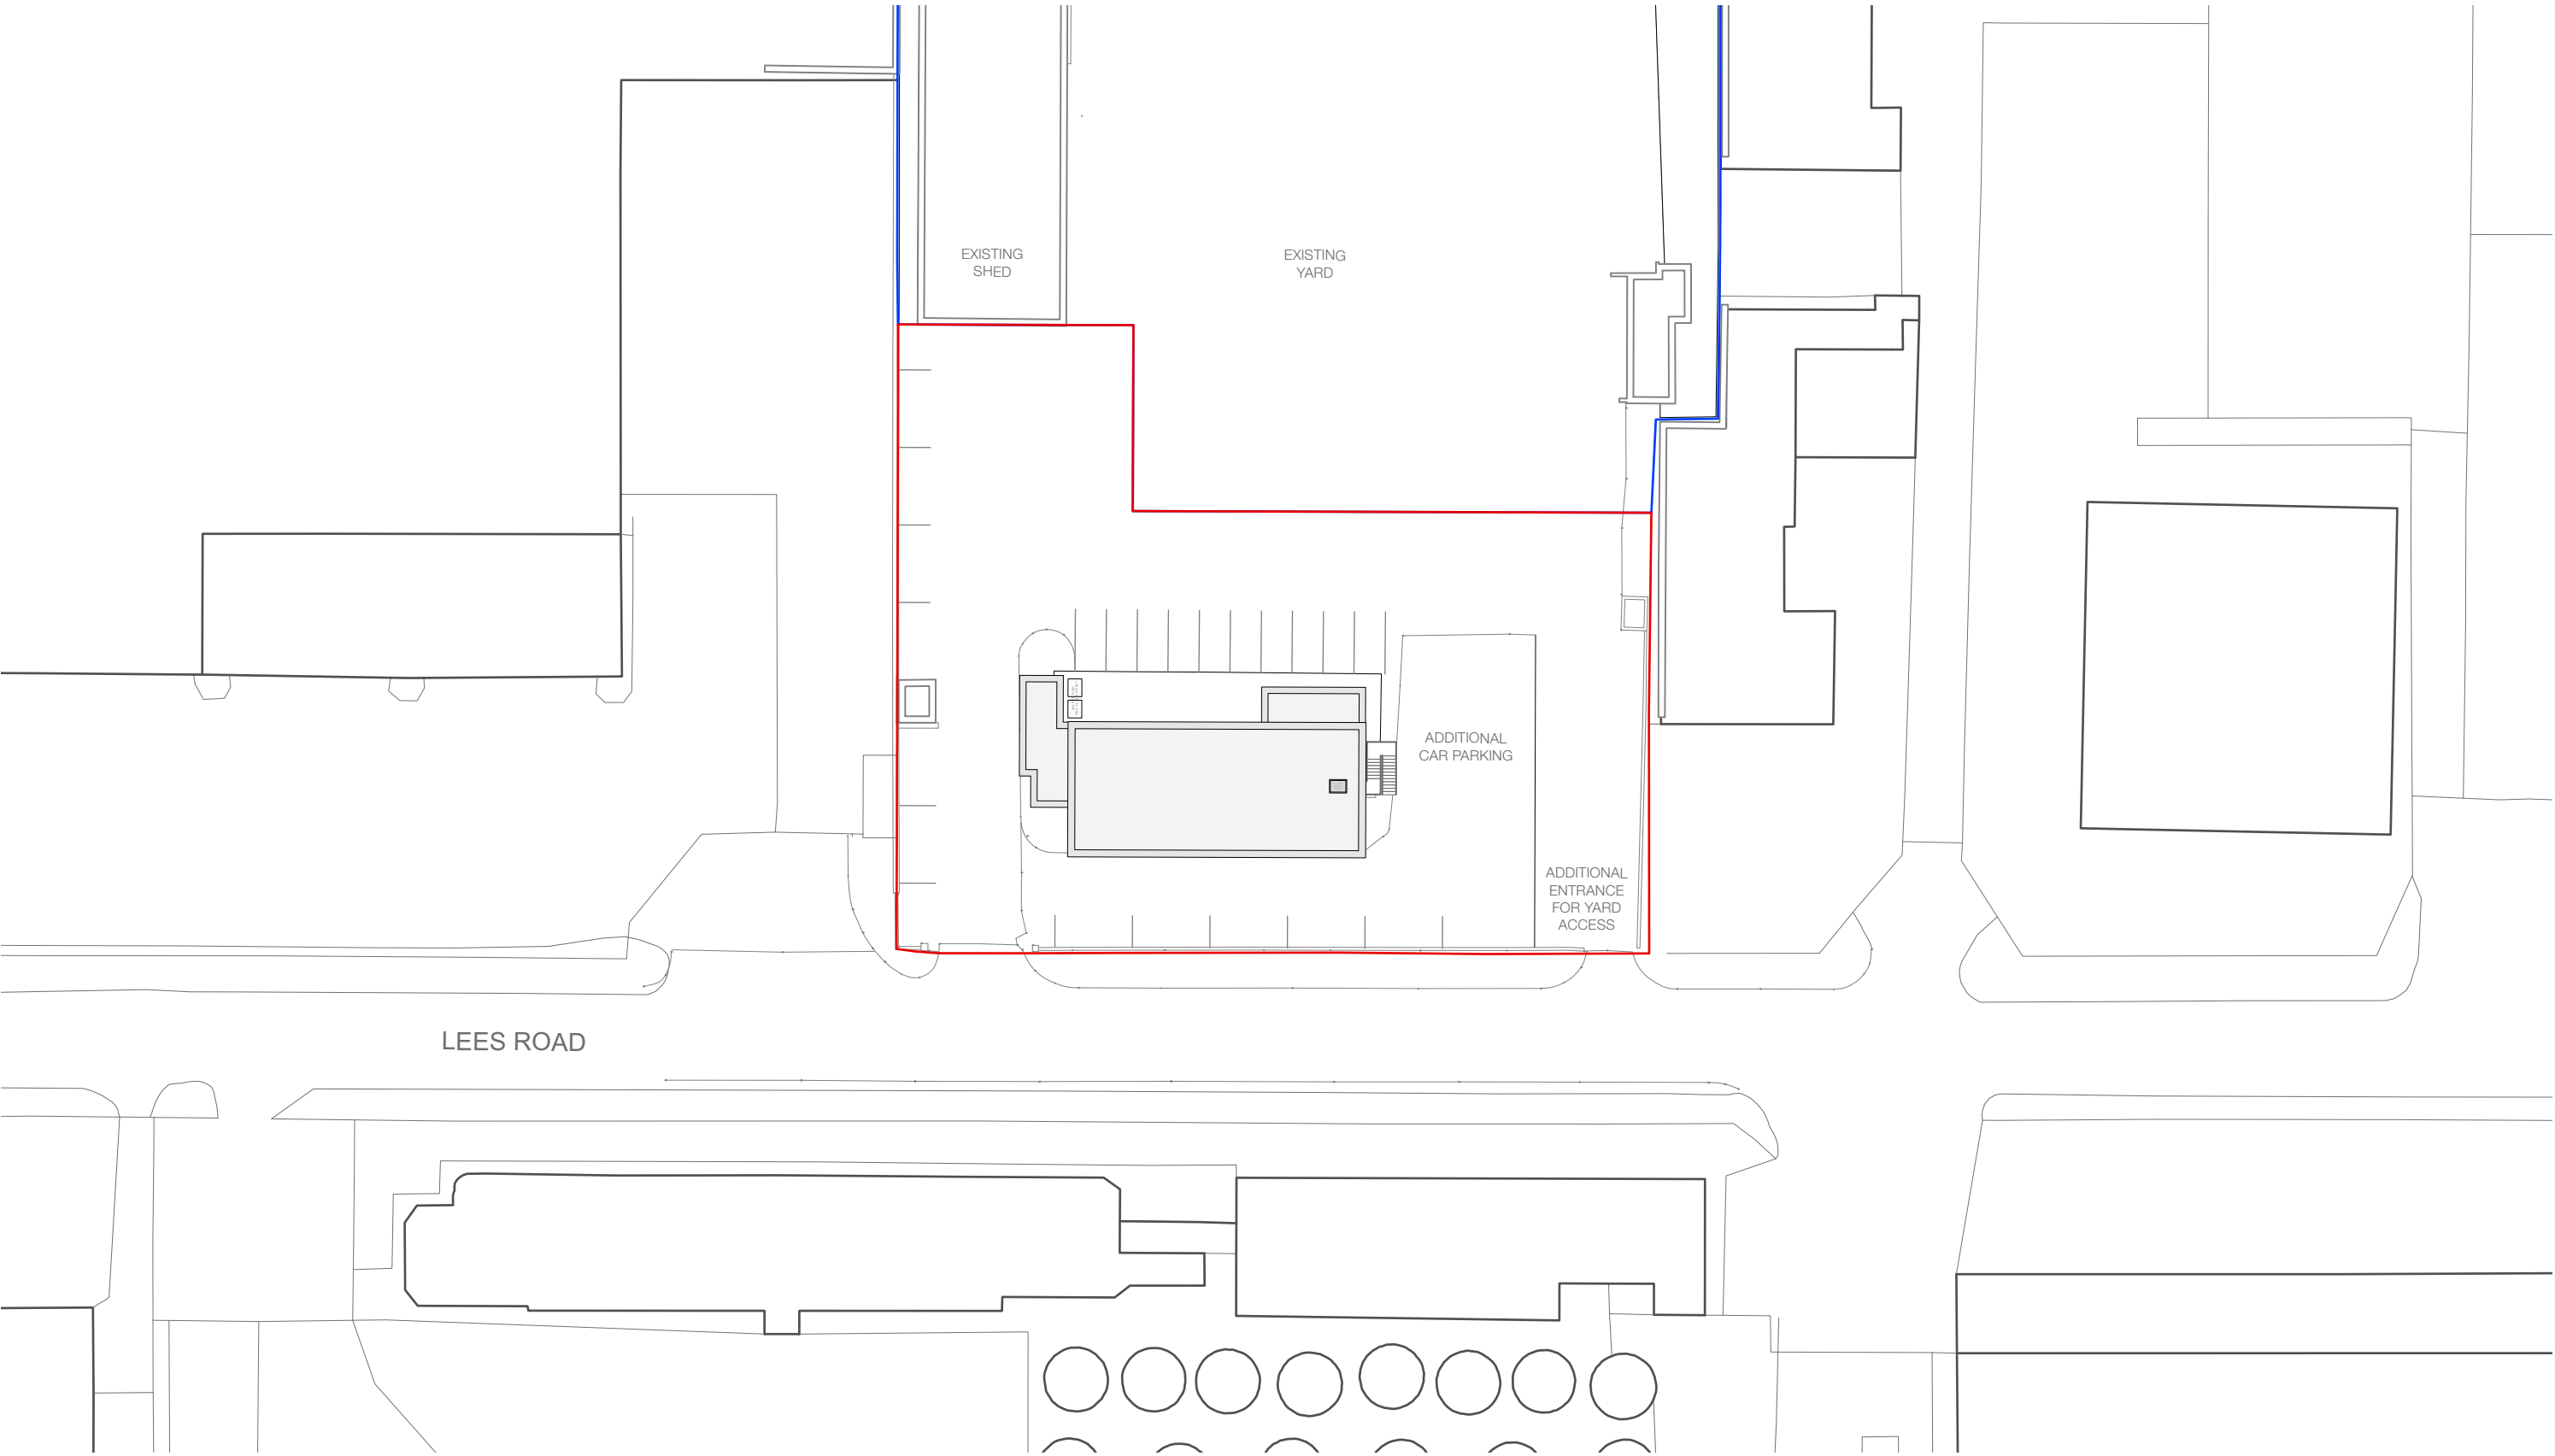

Drawing Title: Site Plan Proposed
Date: 09/02/22
Drawing no: 102
Scale: 1:500 @ A3
Drawn: TL

revision: B
revision notes: A 30/08/2022 Update following planning validation comments.
B 01/12/2022 Update to site plan layout and annotation following LPA comments.

